
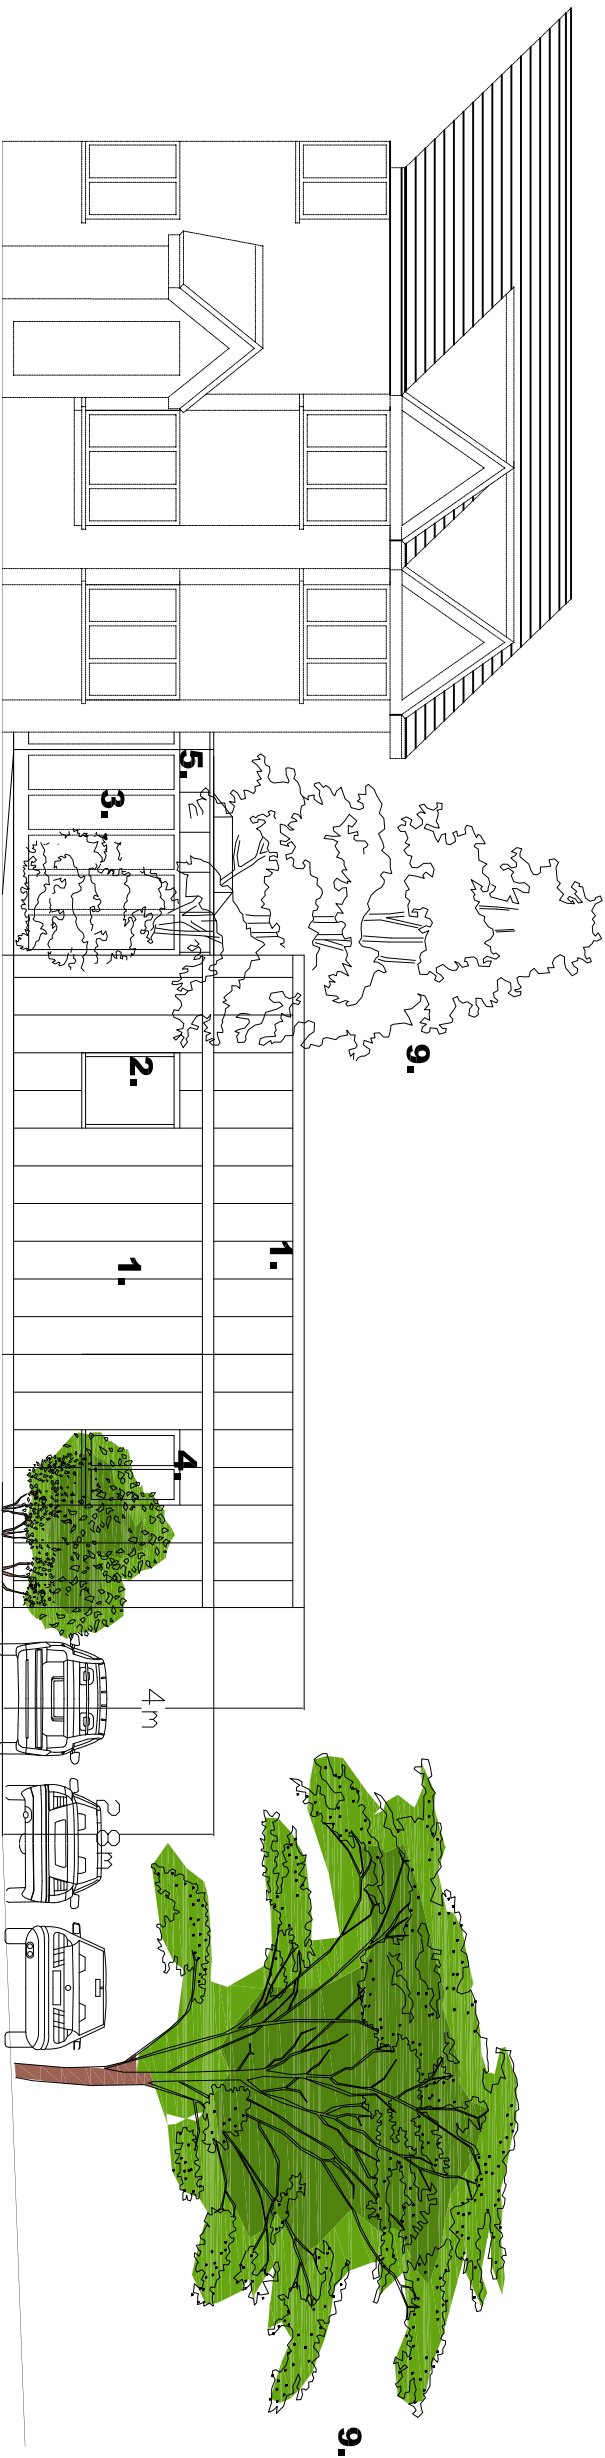


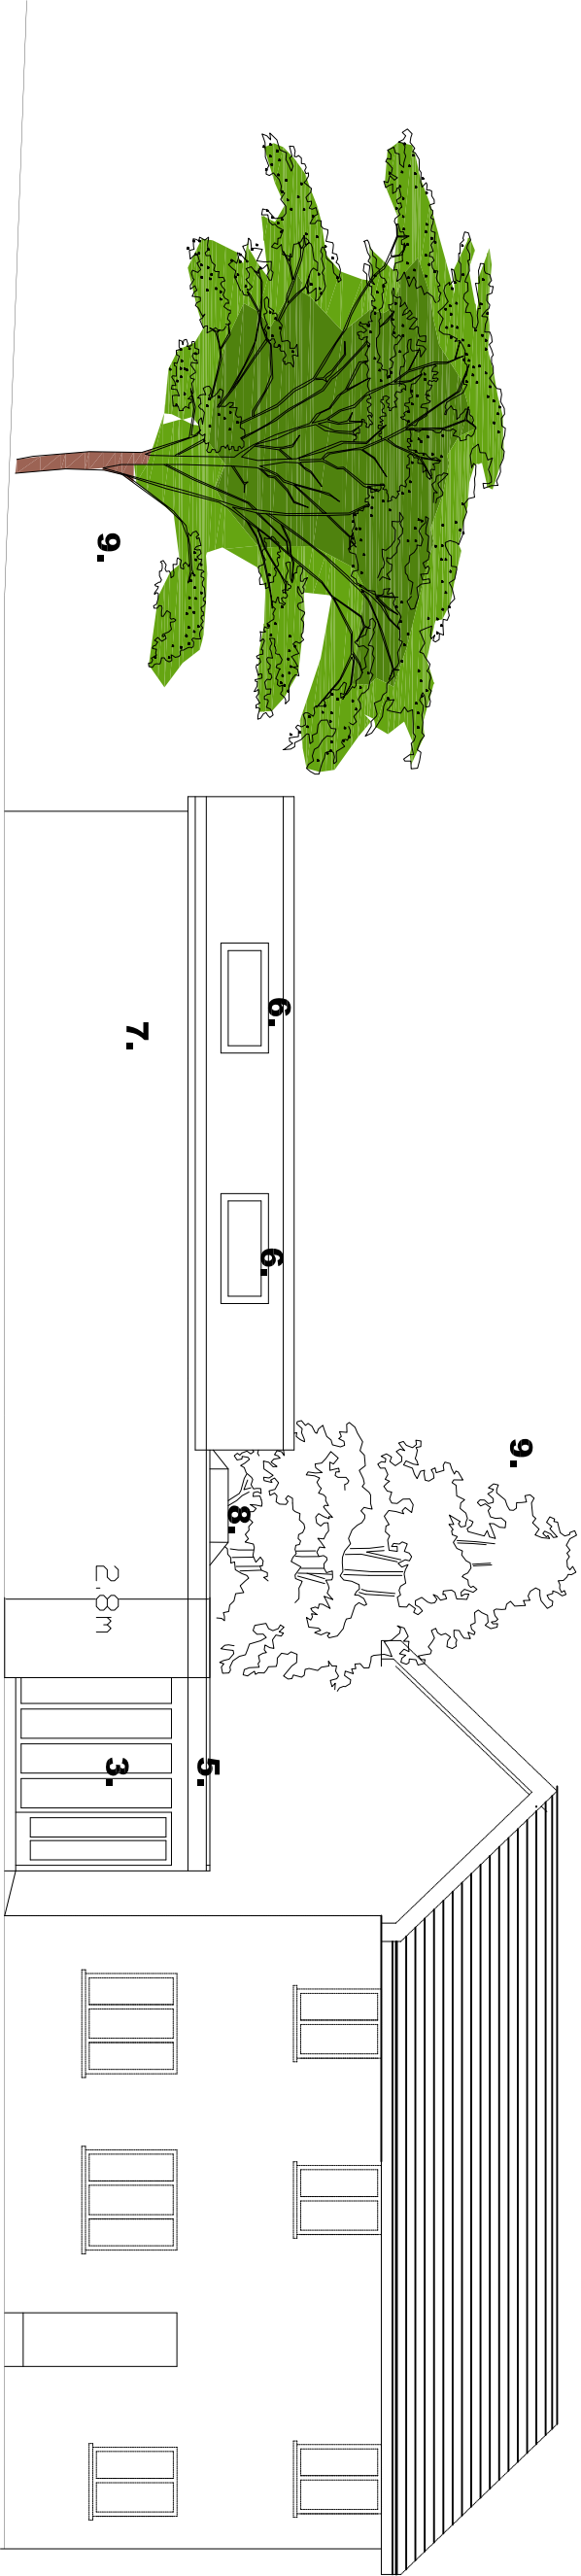

Proposed Front Elevation

1. VM Zinc Standing seam roof & wall cladding
Pigmento Brown
2. Aluminium framed oriel window pigmento brown
3. Hardwood framed double glazed screen
4. Aluminium framed doubled glazed window
5. VM zinc flashings Pigmento brown to single ply roof
6. Aluminium lay in rooflights; frame colour to match cladding
7. Facing brick to match existing dwelling
8. Proprietary aluminium lantern rooflight to link
9. Trees to be retained

PROJECT NAME
Garden Room
2 Wantage View
L36 4QP

OWNER
MMA Design & PM Ltd

PROJECT NO.	92112	DATE
DRAWN BY	MM	April 2021
CHECKED BY		
APPROVED BY		

SHEET TITLE	

Proposed Elevations

DWG NO: **A (000)04**

SCALE: **1:100 @ A2** REV: **C**

