


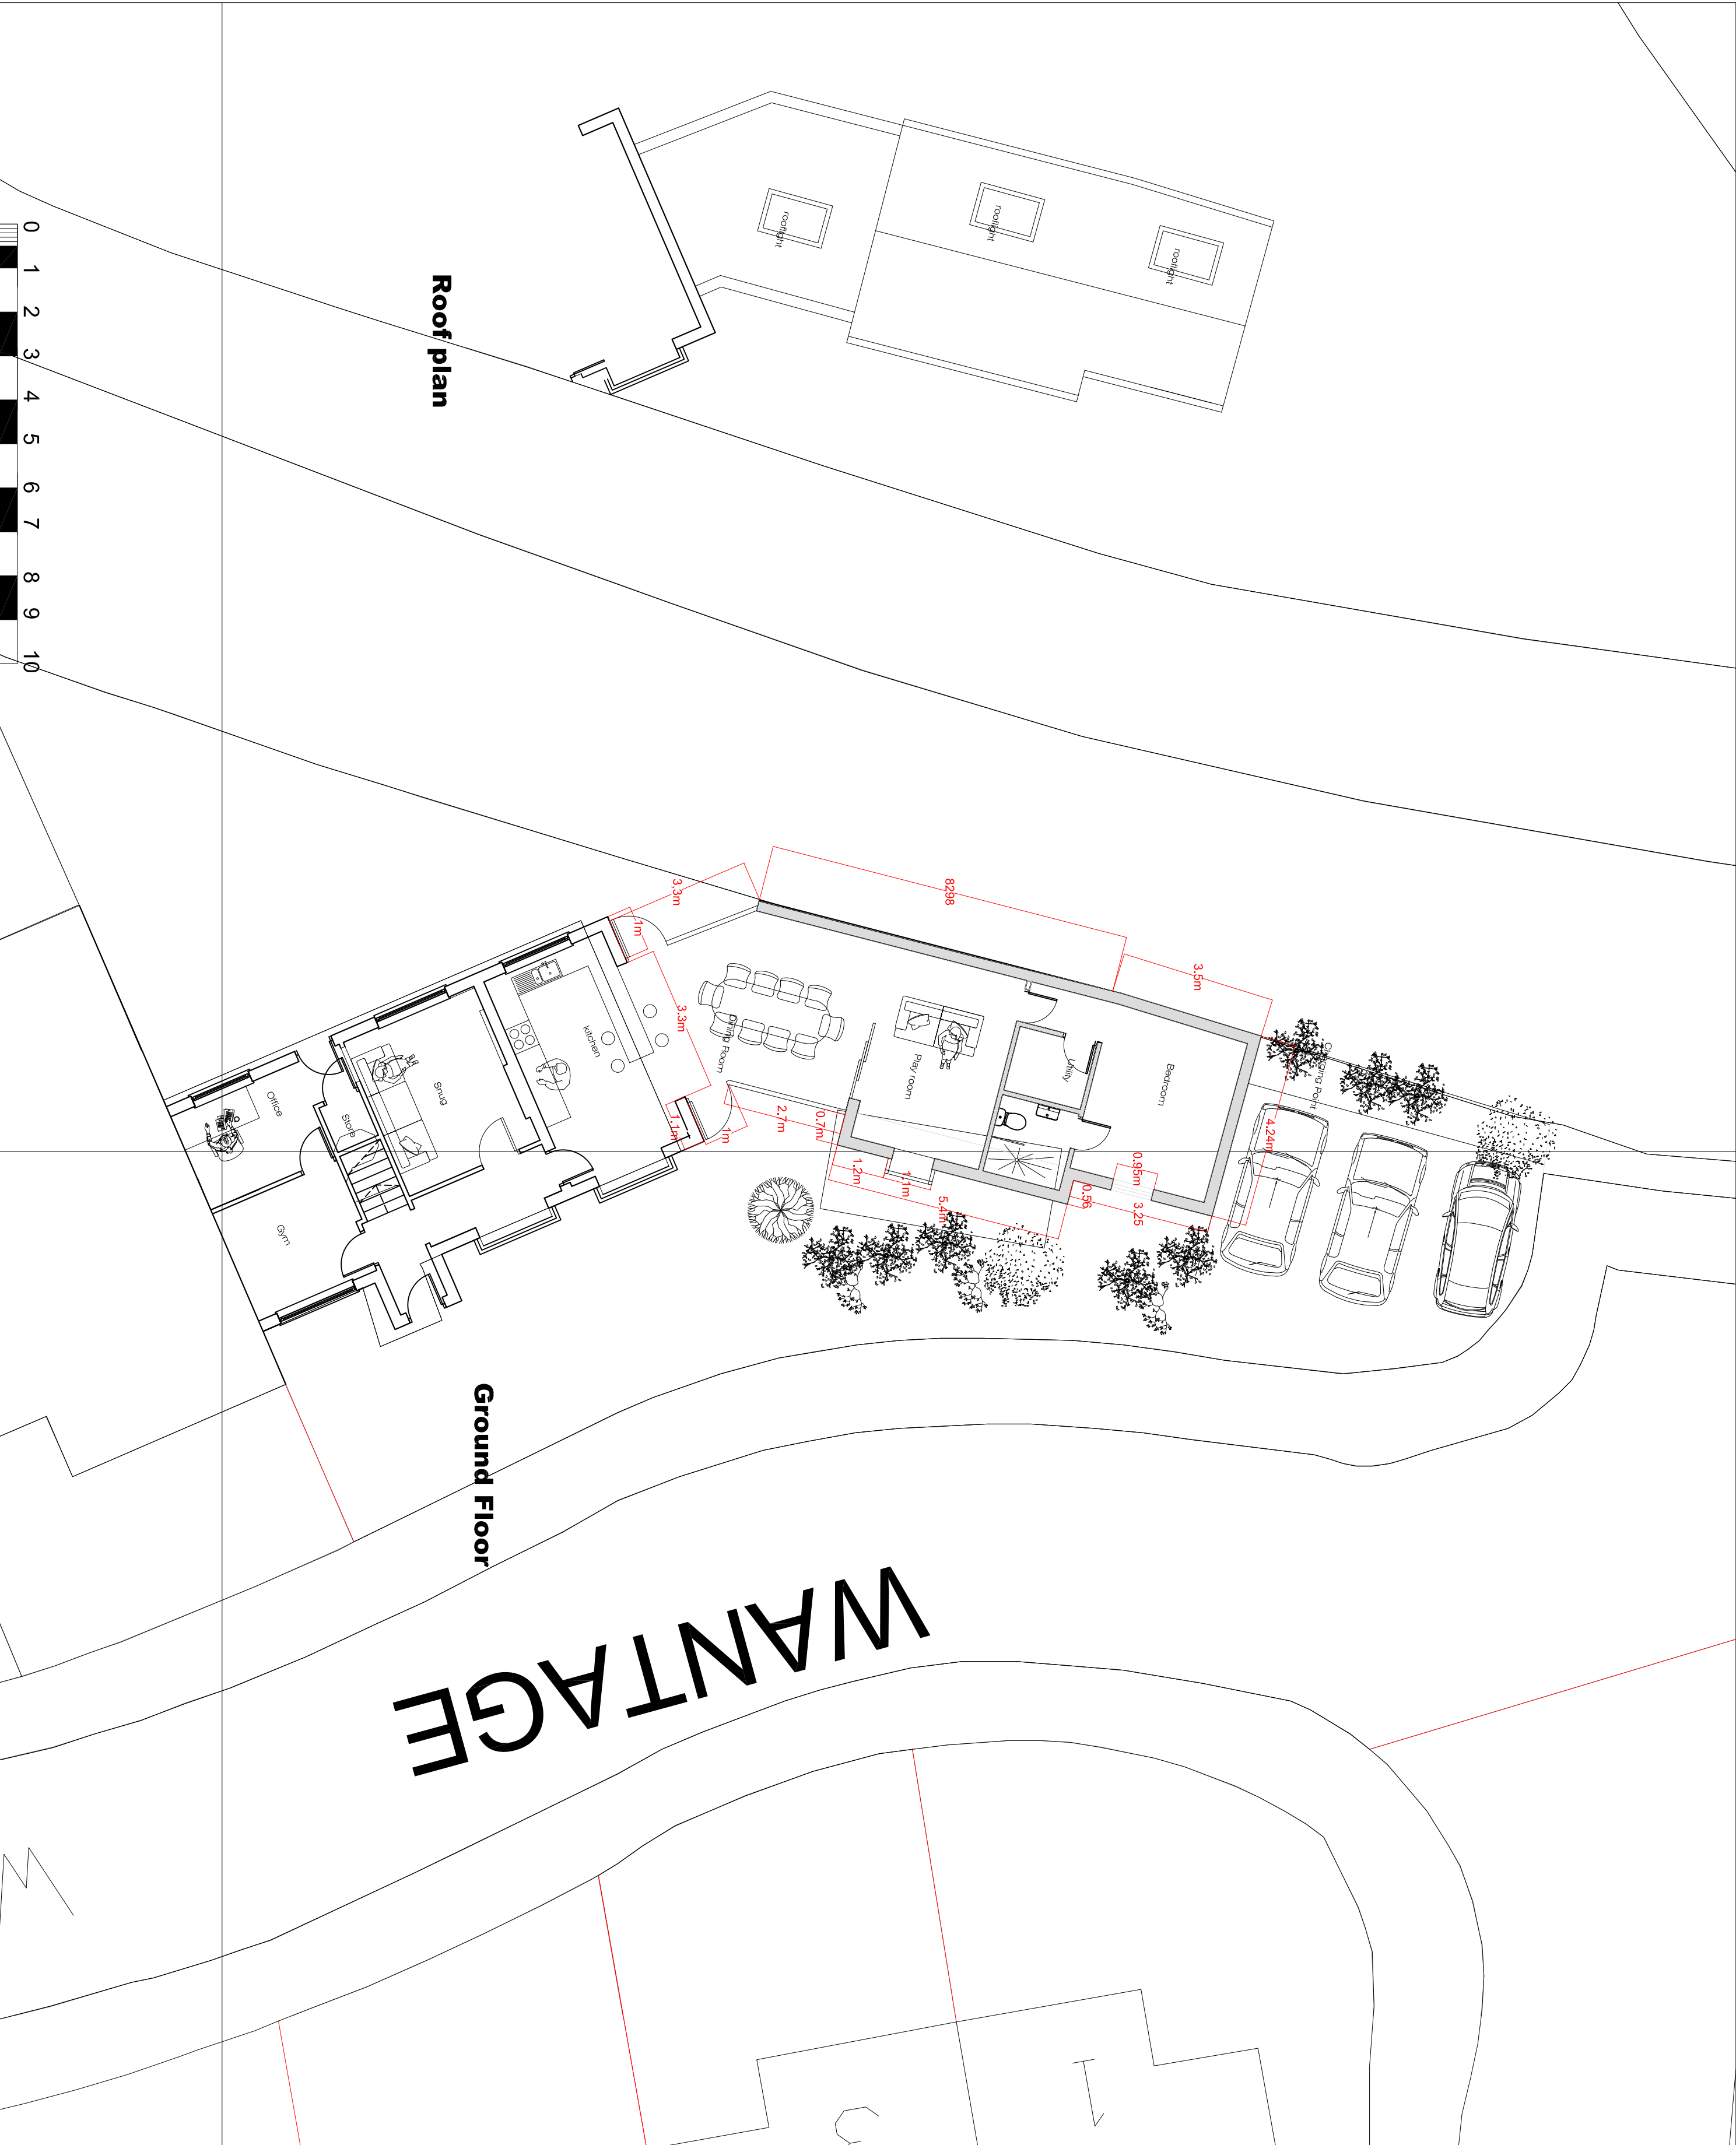

PROJECT NAME Garden Room 2 Wantage View L36 4QP		OWNER MMA Design & PM Ltd	
PROJECT NO.	92112	DATE	
DRAWN BY	MM	CHECKED BY	April 2021
APPROVED BY			
SHEET TITLE			
Proposed Ground floor Plan			
DWG NO: A (000)02			
SCALE: 1:100 @ A2 REV: D			