



Proposed North Elevation

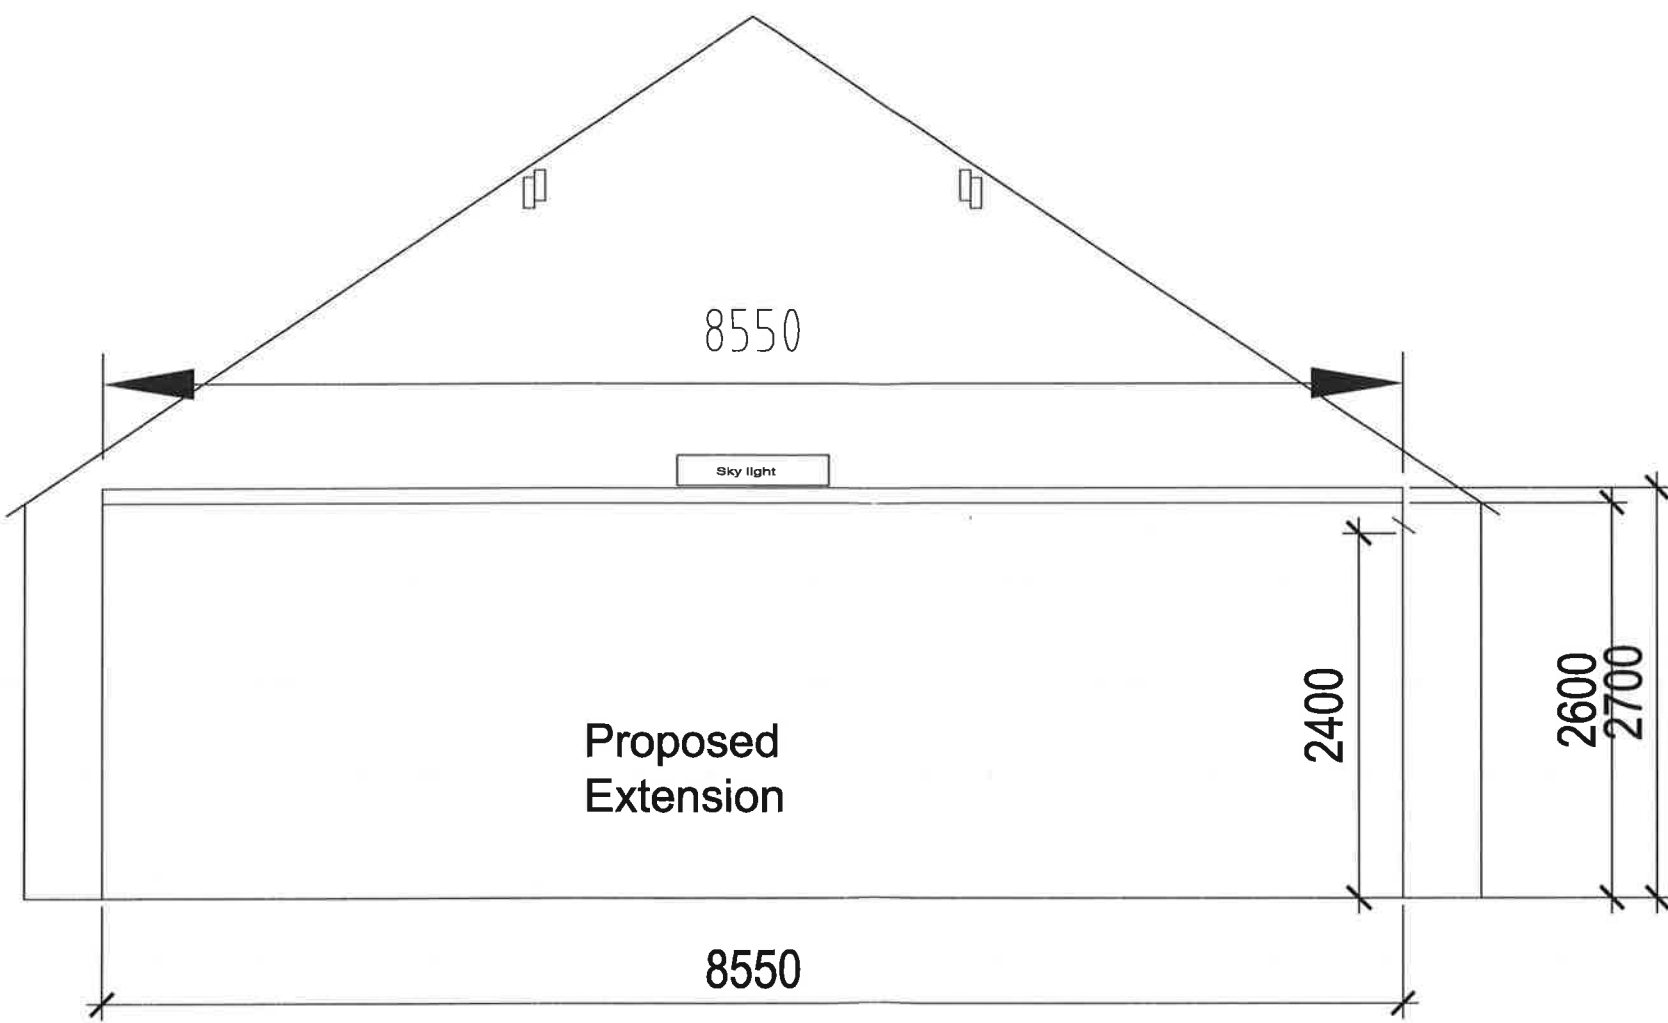

DRW009 A3
Scale 1:50

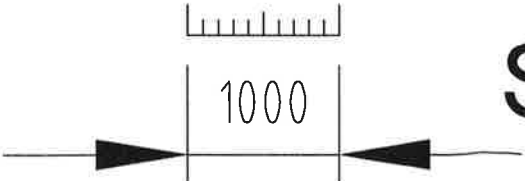

SCALE:	1: 50	DRG REF:	
DRAWN BY:	RSM	DATE:	24/02/2022
CHECKED BY:		DATE:	
APPROVED BY:		DATE:	
DRAWING NO:	DRW009	REV:	00