



View on North Elevation showing New openings Support steel and block columns

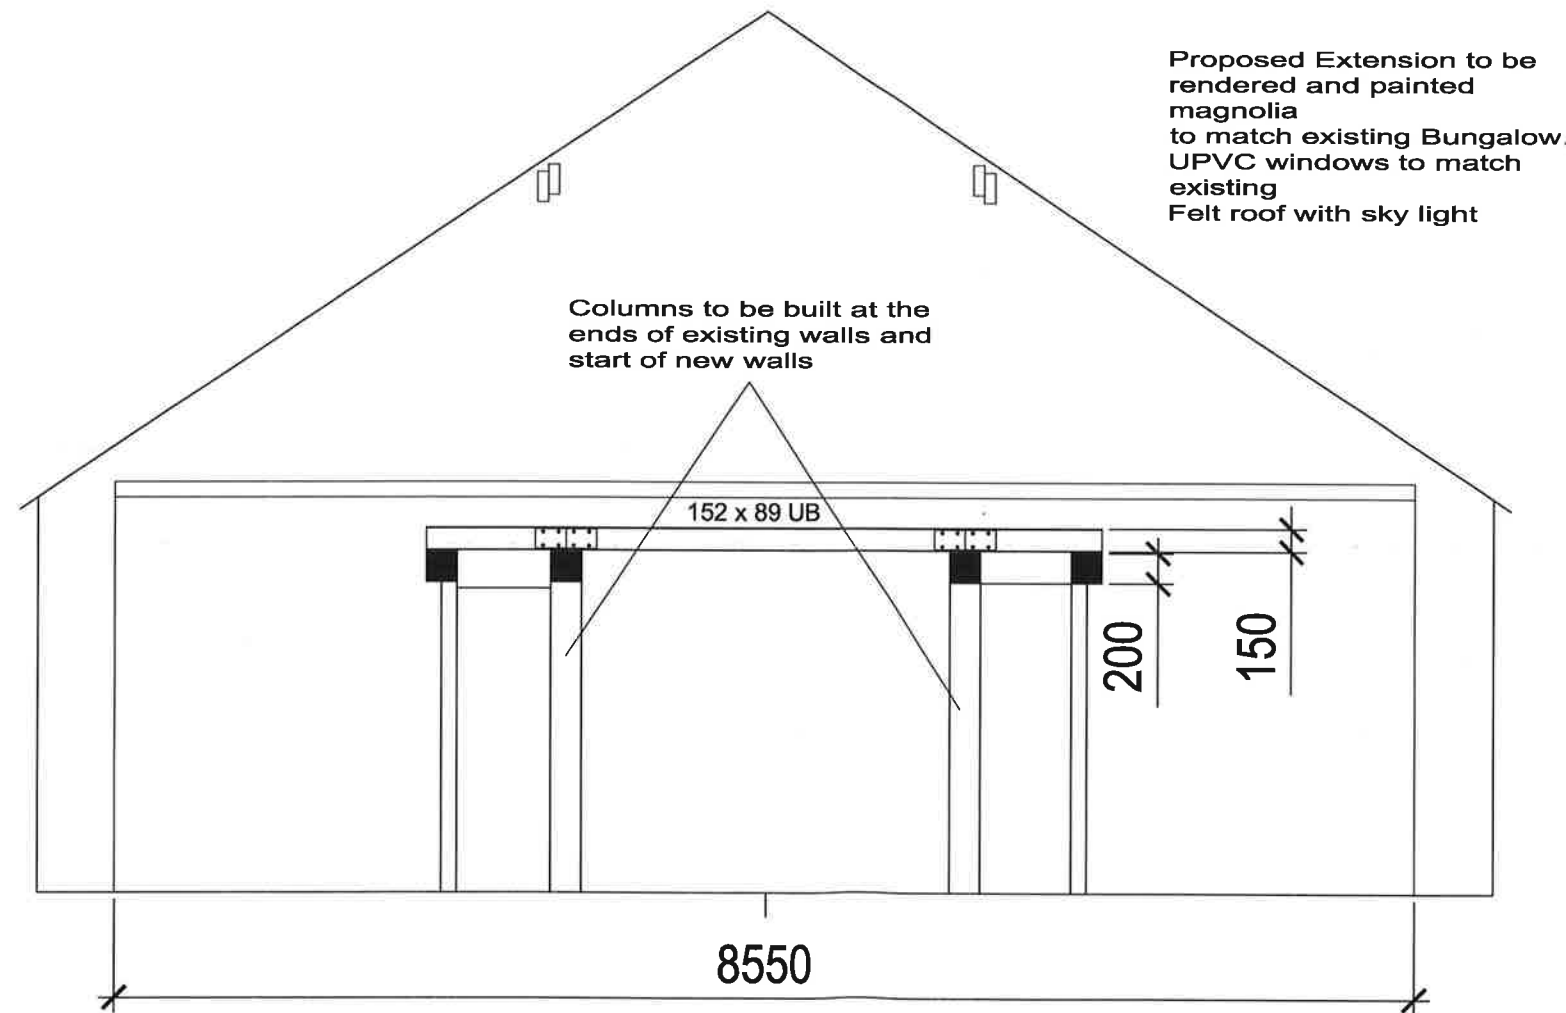

DRW010 A3
Scale 1:50

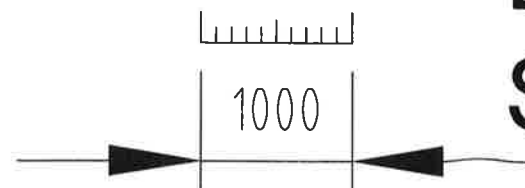

SCALE:	1: 50	DRG REF:	
DRAWN BY:	RSM	DATE:	24/02/2022
CHECKED BY:			
APPROVED BY:			
DRAWING NO:	DRW010	REV:	00