


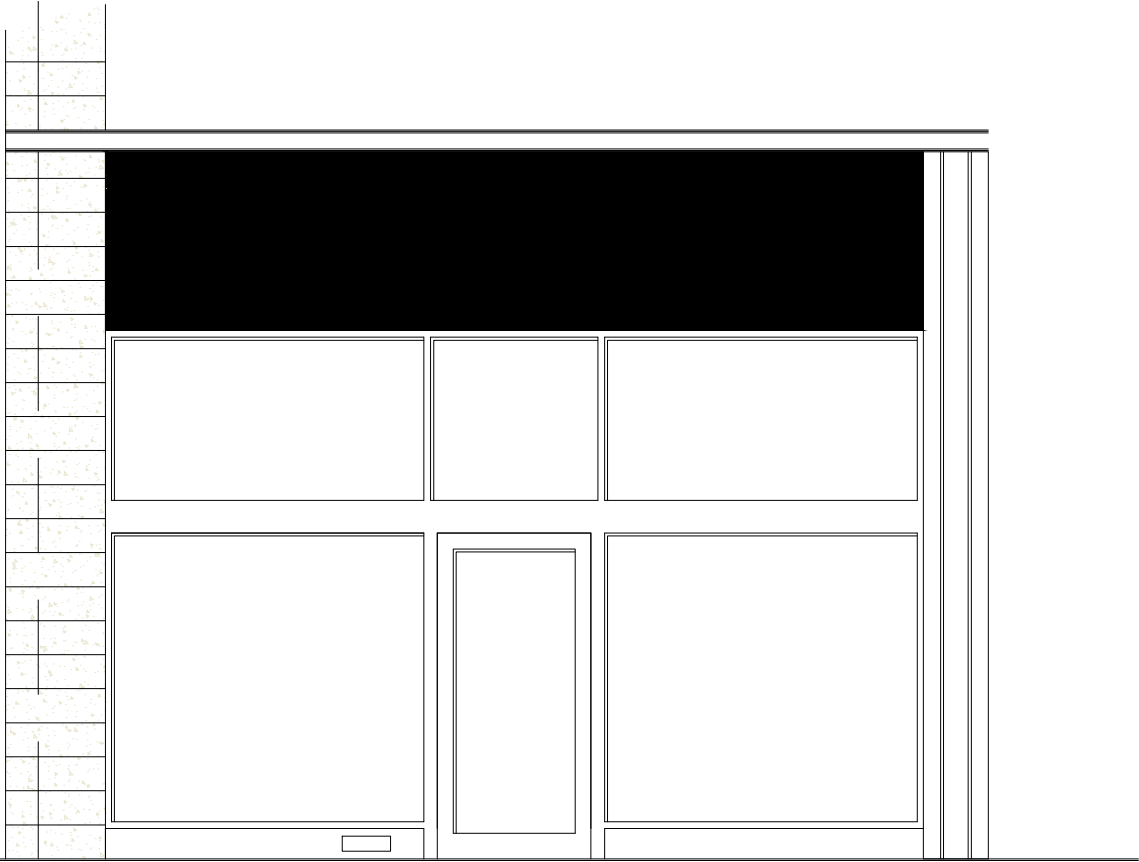

EXISTING SHOPFRONT FRONT ELEVATION



EXISTING SHOPFRONT SIDE ELEVATION

SURVEY

REVISIONS	FIT OUT TYPE CONCEPT 2		REFERENCE DRAWINGS		
	PROJECT MERKUR SLOTS UNIT 1 CAVENDISH WALK DERBY ROAD HUYTON L36 9YG		SCALE 1:50		
			DRAWN BY MG		
			DATE 29/03/22		
	DESCRIPTION EXISTING SIGNAGE PLAN		DRAWING No. 999-EX-02	REVISION 00	COPYRIGHT IS RESERVED BY MERKUR CASINO UK AND IS ISSUED ON THE CONDITION THAT IT IS NOT COPIED OR DISCLOSED BY OR TO ANY UNAUTHORISED PERSONS WITHOUT PRIOR CONSENT FROM MERKUR CASINO UK. THIS DRAWING SHOULD NOT BE SCALED. THE CONTRACTOR SHOULD CHECK ALL DIMENSIONS ON SITE, ANY ERROR OR OMISSION SHOULD BE REPORTED TO MERKUR CASINO UK.