




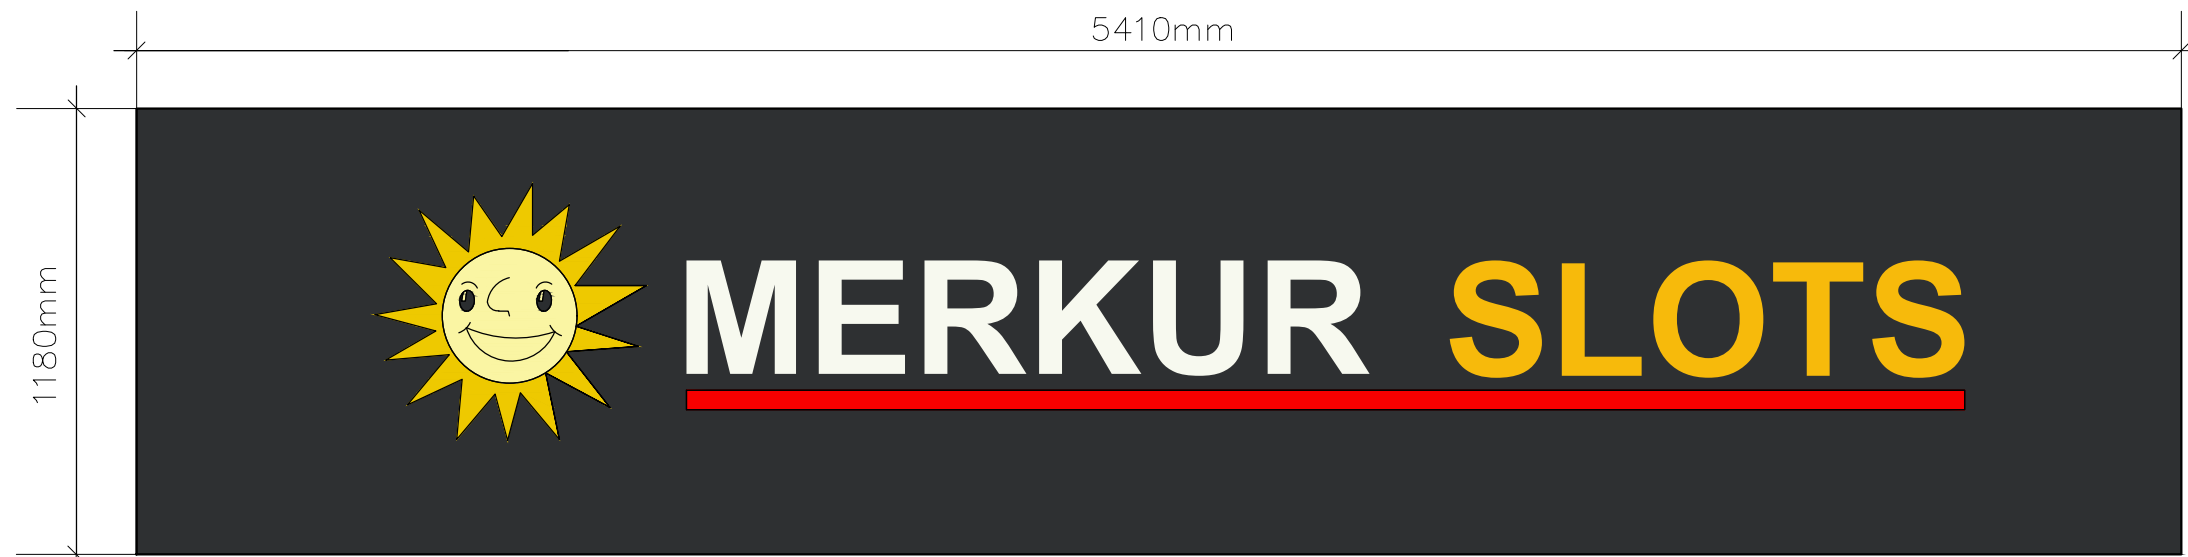


FASCIA SIGN - FRONT ELEVATIONS (1:20)

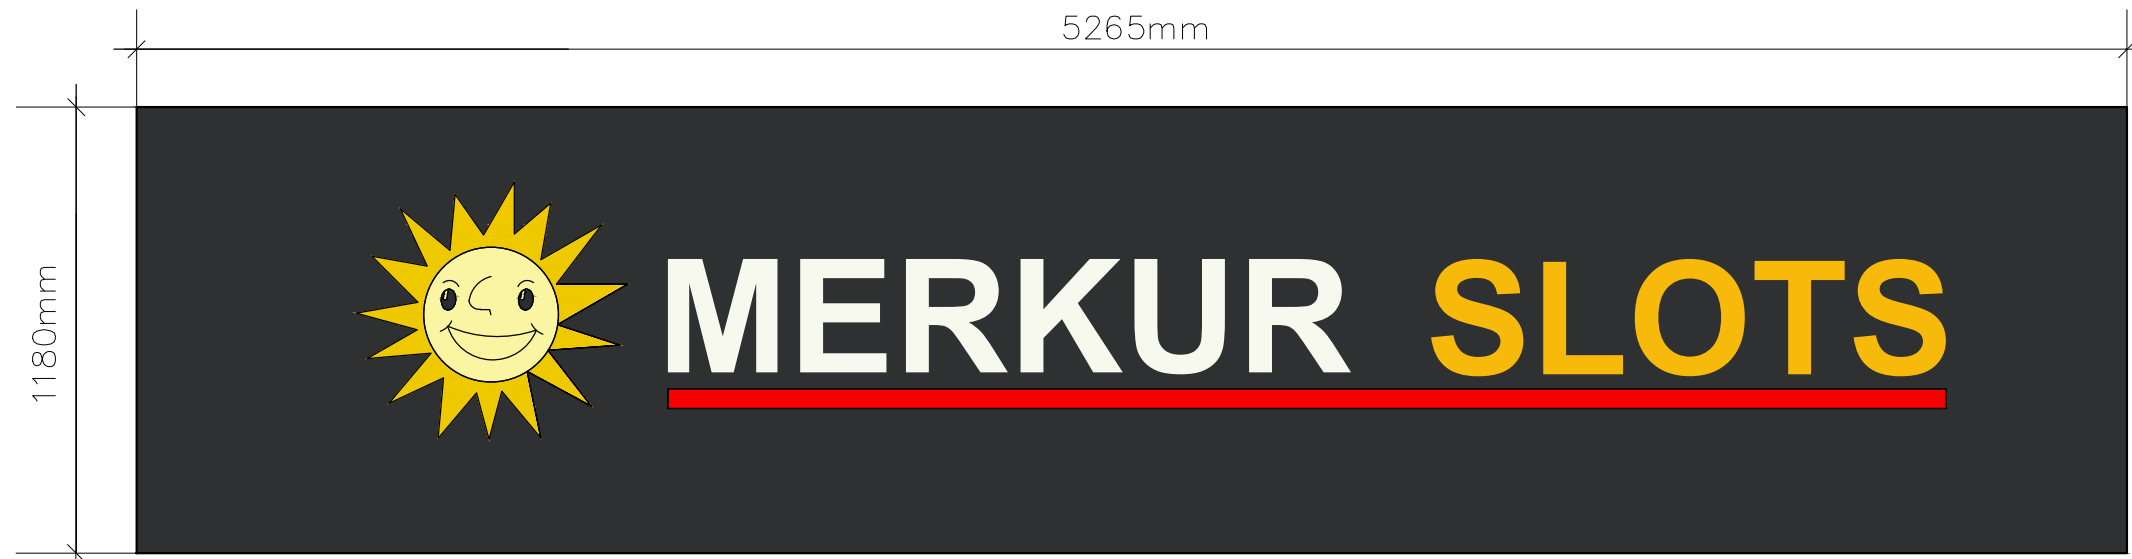


FASCIA SIGN - SIDE ELEVATIONS (1:20)

 

SCALE IN METRES (1:20)

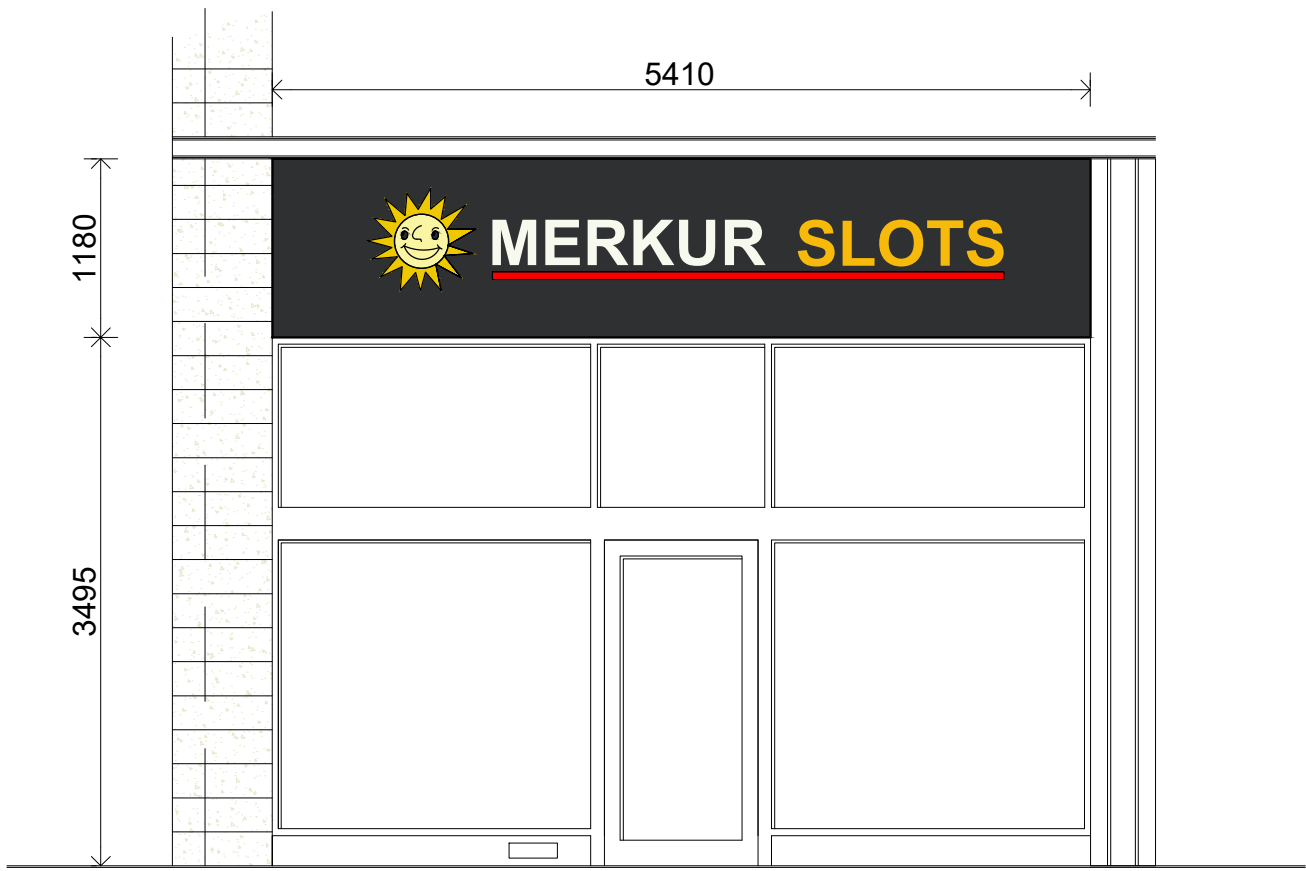

PROPOSED FRONT ELEVATION (1:50)

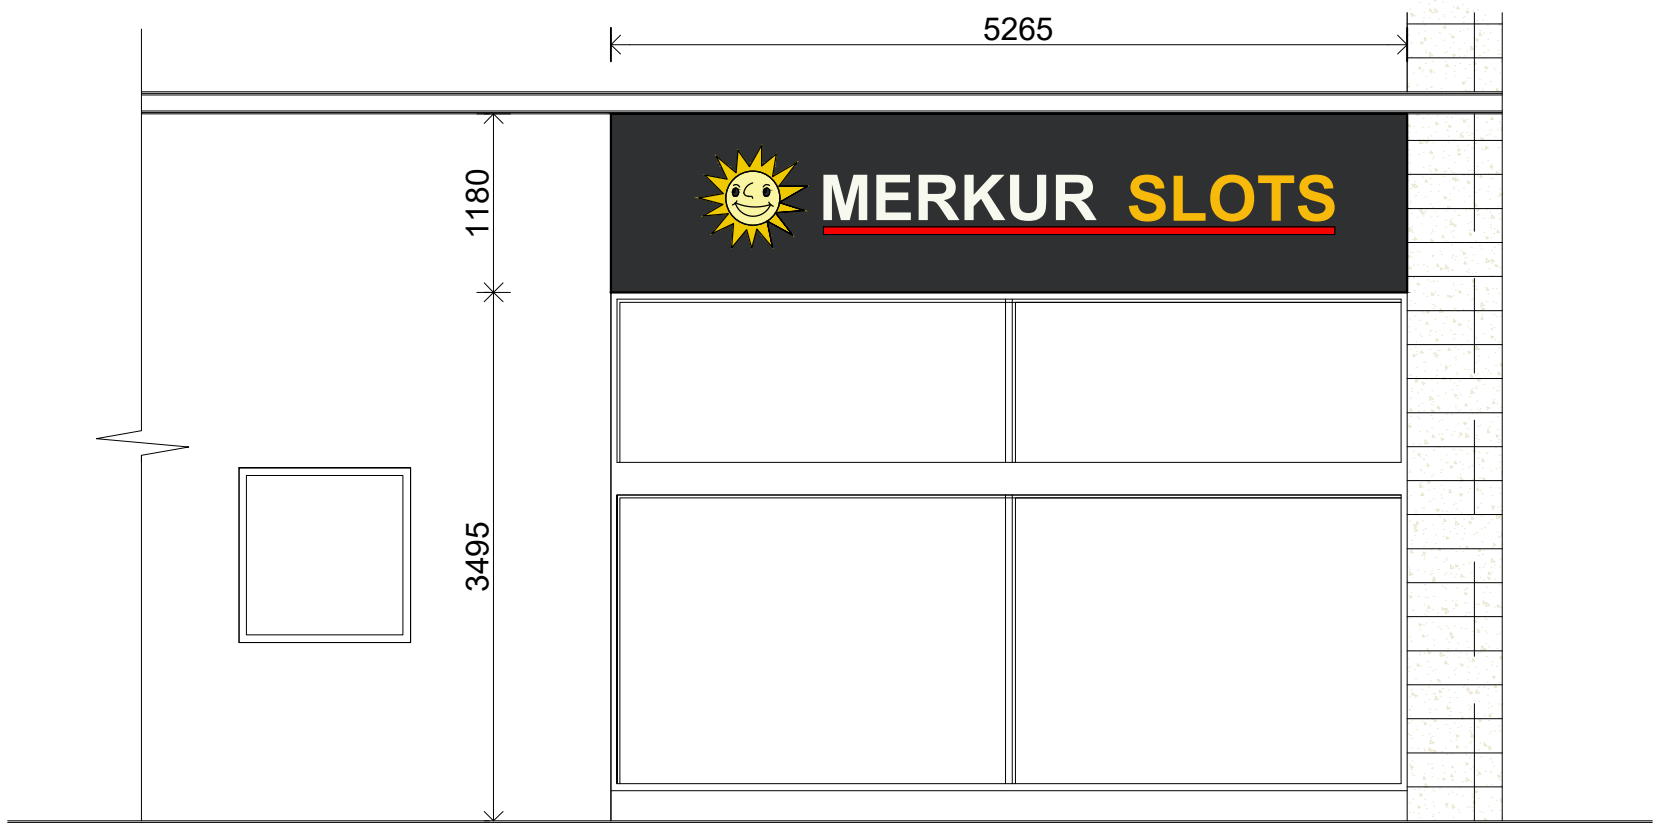

PROPOSED SIDE ELEVATION (1:50)

INDIVIDUALLY ILLUMINATED LETTERS AND LOGO:


Sign tray to sizes shown on approved drawings / as measured on site, with 50mm returns, 2mm aluminium, powder coated RAL 9005 Satin Black.
'Merkur' and 'Slots' letters to sizes shown on approved drawings, with 60mm returns. Letter rim and returns in aluminium coated RAL 9005 Satin Black, faces in 5mm Acrylic with foamex PVC.
'Merkur' to be white acrylic opal 069 and 'Slots' to be yellow acrylic 2252 . Letters to be illuminated by Optika LEDs (Cool White).

Sun Logo 700mm dia with 60mm returns Logo face and recessed returns in 5mm Acrylic, Yellow 2252 and Opal 050 with Translucent printed SAV face.
10mm White Foamex PVC back. Logo to be illuminated by Optika LEDs (Cool White).

Red underscore formed in rimless powder colour coated aluminium to match RAL3020 (Satin Red). Face in 5mm acrylic Red 440 on 10mm White Foamex PVC backs. Illumination provided by Optika LED's - Red HL2.

Sizes:
Front Elevation Fascia - 1180mm (h) x 5410mm (w) x 50mm (d) (110mm including letters)
Side Elevation Fascia - 1180mm (h) x 5265mm (w) x 50mm (d) (110mm including letters)

Maximum height of letters to be 300mm high. Maximum luminance level to be 250 cdm2.

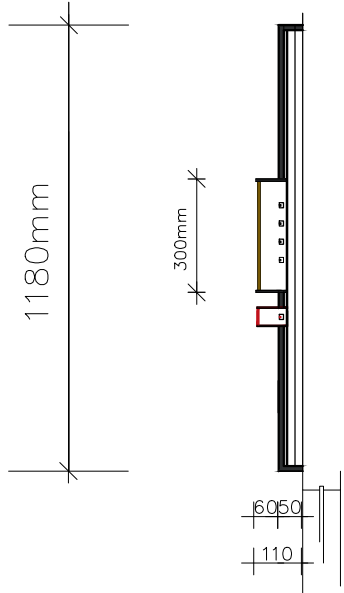

SECTION (1:20)

REVISIONS
REV 00:

PLANNING

FIT OUT TYPE
CONCEPT 2

PROJECT
MERKUR SLOTS
UNIT CAVENDISH WALK
DERBY ROAD
HUTON
L36 9YG

DESCRIPTION
PROPOSED GROUND FLOOR

DRAWN BY	SCALE	DATE
MG	1:50	29/03/22

DRAWING No.	REVISION
999-PL-11	00



COPYRIGHT IS RESERVED BY MERKUR CASINO UK AND IS ISSUED ON THE CONDITION THAT IT IS NOT COPIED OR DISCLOSED BY OR TO ANY UNAUTHORISED PERSONS WITHOUT PRIOR CONSENT FROM MERKUR CASINO UK.
THIS DRAWING SHOULD NOT BE SCALED. THE CONTRACTOR SHOULD CHECK ALL DIMENSIONS ON SITE. ANY ERROR OR OMISSION SHOULD BE REPORTED TO MERKUR CASINO UK.