



SECTION C-C

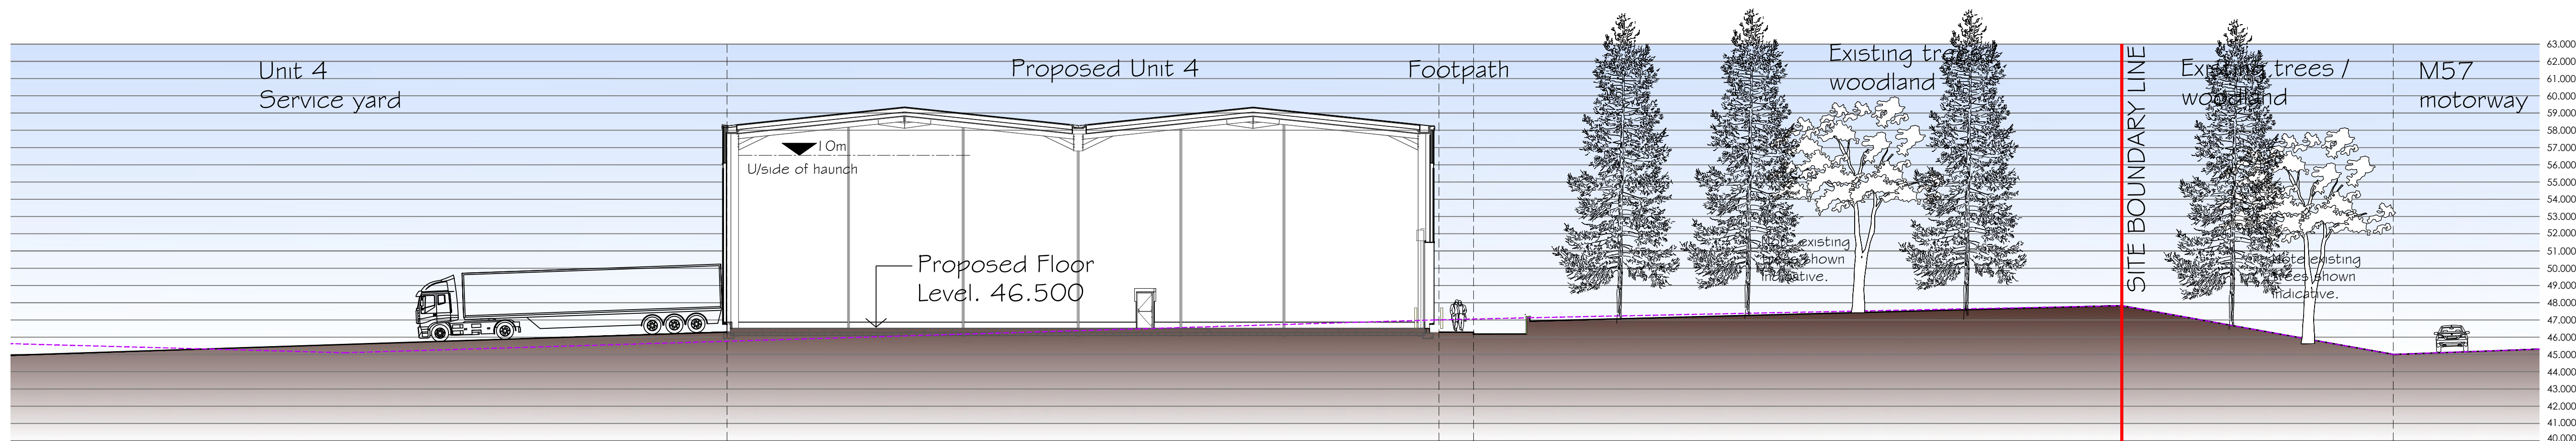

SECTION C-C - Continued.

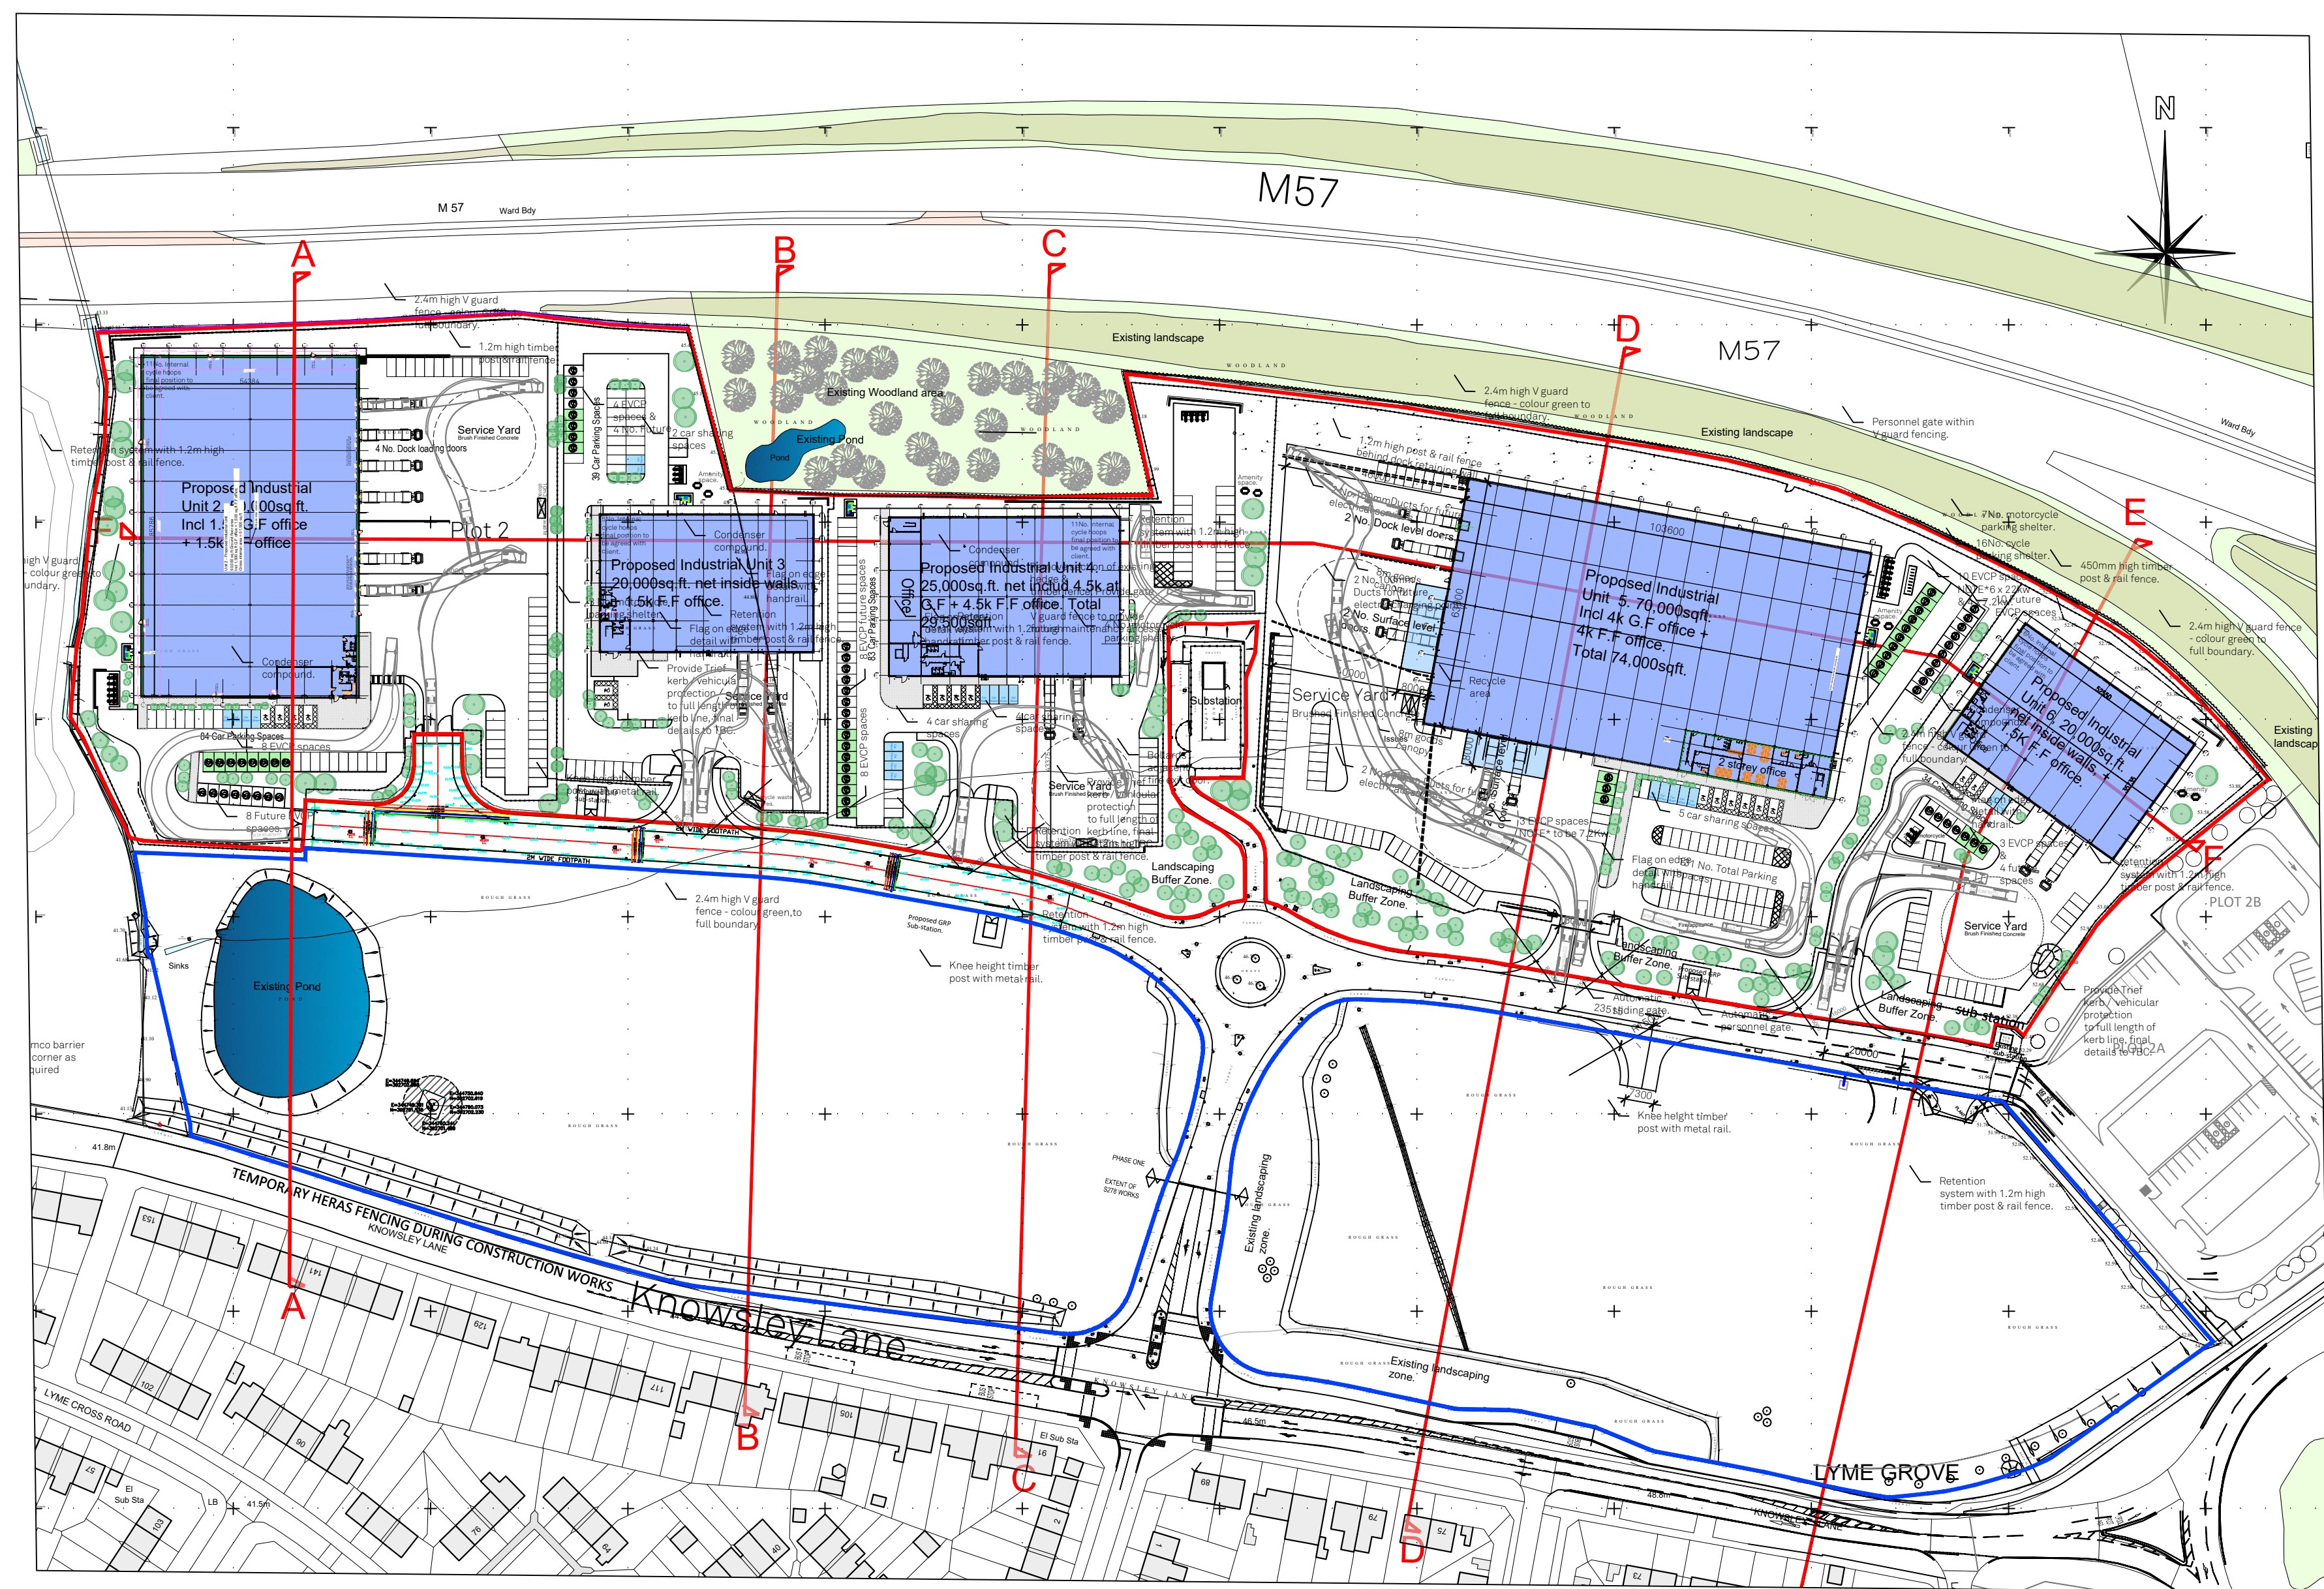

SITE PLAN - SECTION LOCATIONS

Landscaping shown indicative,
Refer to Smeeden Foreman
drawings for full details.

COPYRIGHT RESERVED

Notes

All landscaping shown indicatively
----- Existing Ground line.

Revisions

Rev Date Description

Rev A 16.6.23 Updated with latest site layout plan.
Rev B 20.10.23 Updated with Knowsley Council comments.

BUILDING MANAGEMENT SERVICES LTD

Huddersfield Road
Elland, West Yorkshire
HX5 9BW
TELEPHONE: ELLAND (01422) 371616
FAX No: (01422) 376717
email: mail@bmselland.com

**Building
Management
Services**

Client

C D P Limited

Project

Proposed Industrial Development
Knowsley Lane,
Knowsley.

Sheet

Proposed Site Sections - Sheet 3 of 6.

Drawn

DRH

Date

June 23

Scale

1:200, 1:1250 @ A0

Status

Drawing No.

M3167-104 (Sht 3)

Revision

Rev B