
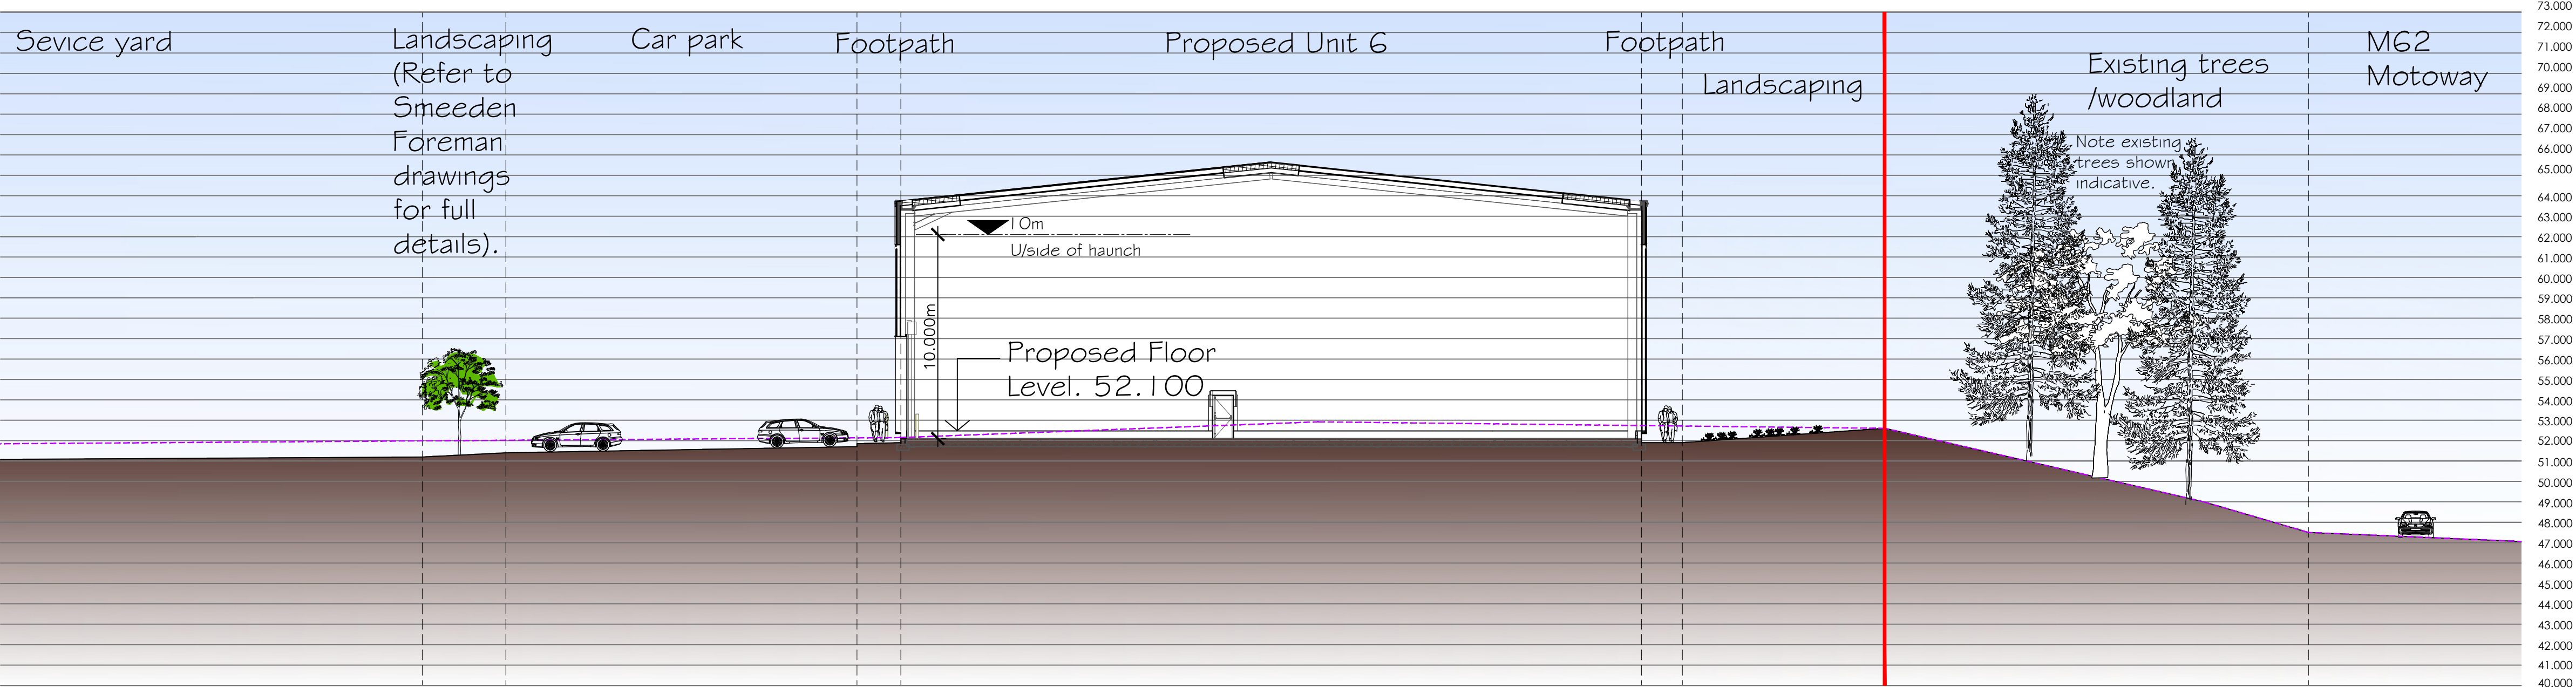


SECTION E-E

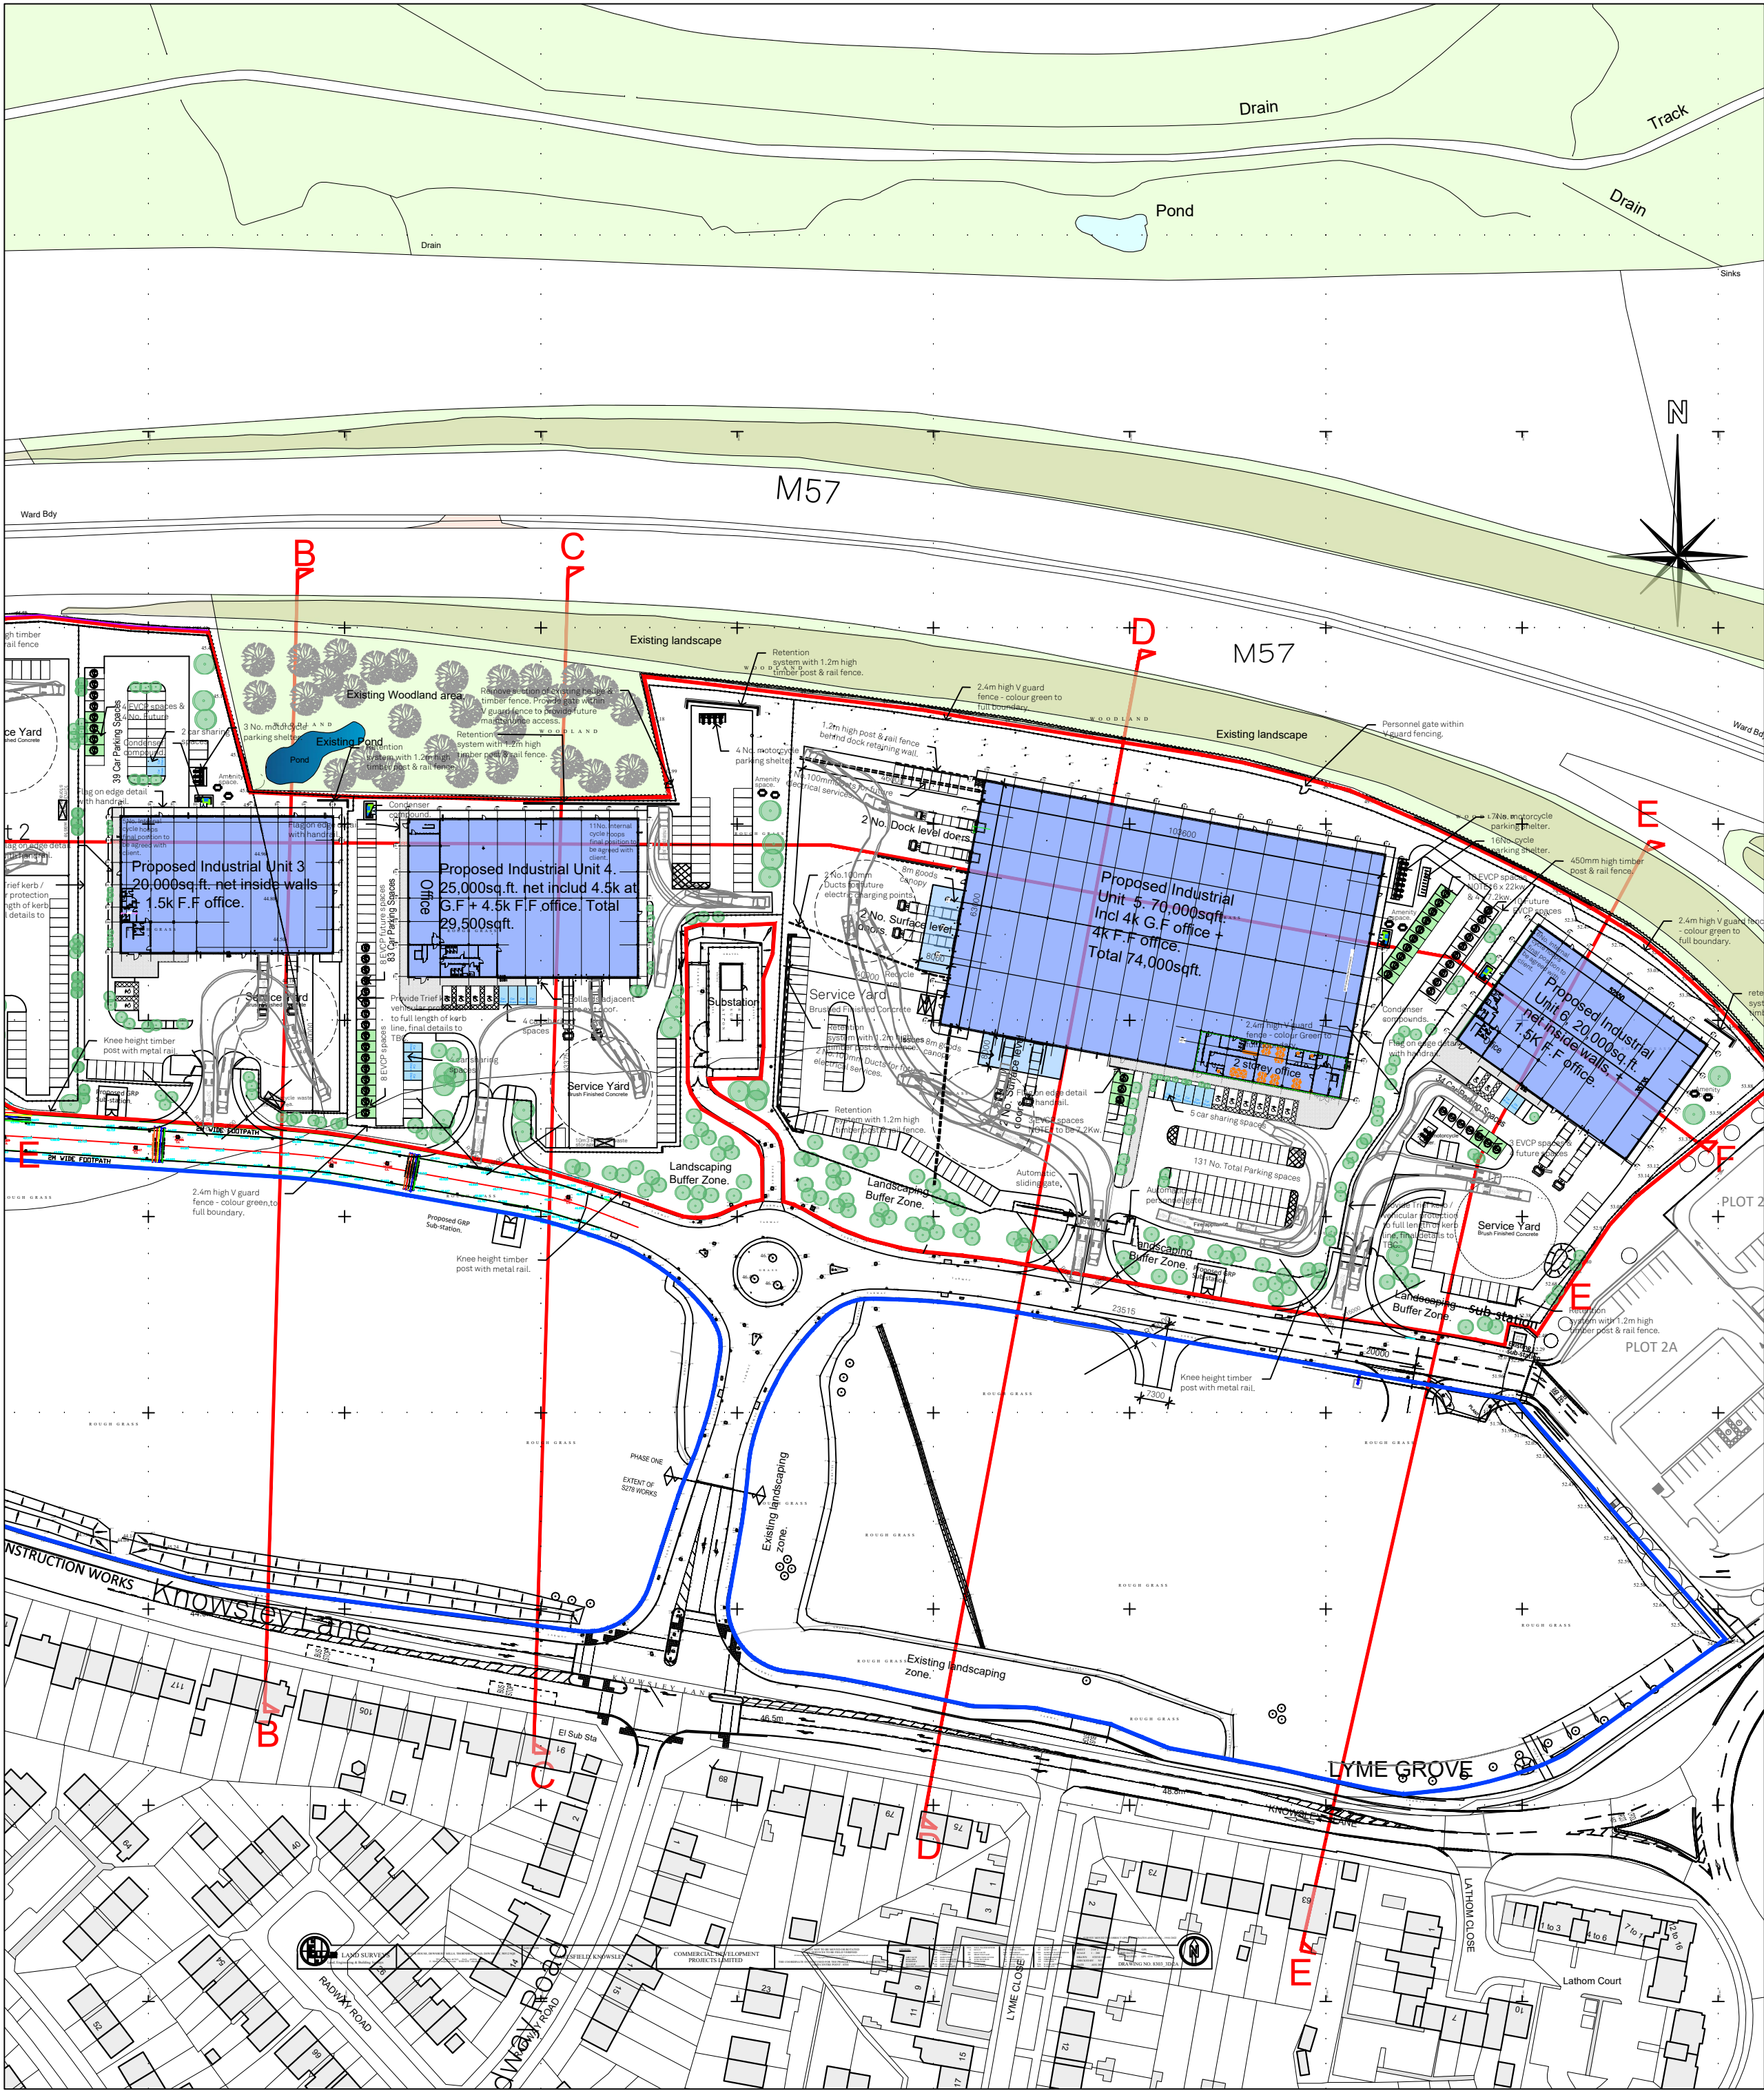

SECTION E-E CONTINUE

SITE PLAN - SECTION LOCATIONS

Landscaping shown indicative,
Refer to Smeeden Foreman
drawings for full details.

COPYRIGHT RESERVED

Notes

All landscaping shown indicatively

----- Existing Ground line.

Revisions

Rev	Date	Description
Rev A	16.6.23	Updated with latest site plan.
Rev B	20.10.23	Updated with Knowsley Council comments.

BUILDING MANAGEMENT SERVICES LTD
Huddersfield Road
Elland, West Yorkshire
HX5 9BW
TELEPHONE: ELLAND (01422) 371616
FAX No: (01422) 376717
email: mail@bmselland.com

**Building
Management
Services**

Client

C D P Limited

Project

Proposed Industrial Development
Knowsley Lane,
Knowsley.

Sheet

Proposed Site Sections - Sheet 5 of 6

Drawn	DRH	Date	June 23
Scale	1:200, 1:1000 @ A0		
Status			
Drawing No.	M3167-104 (Sht 5)	Revision	Rev B