


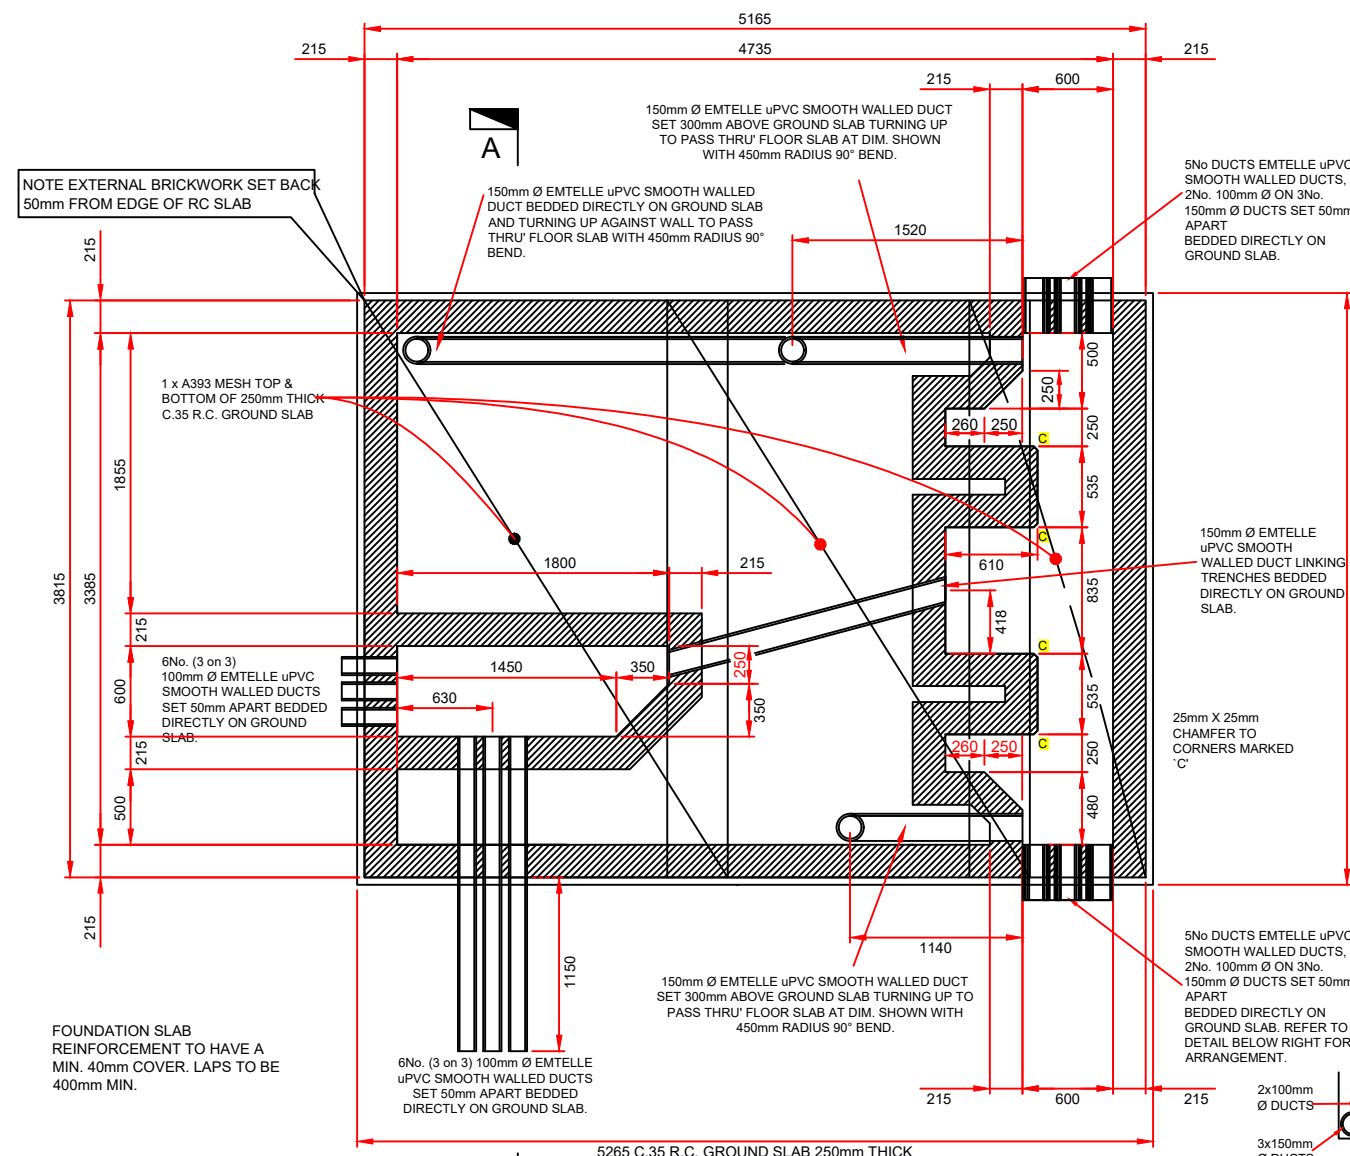


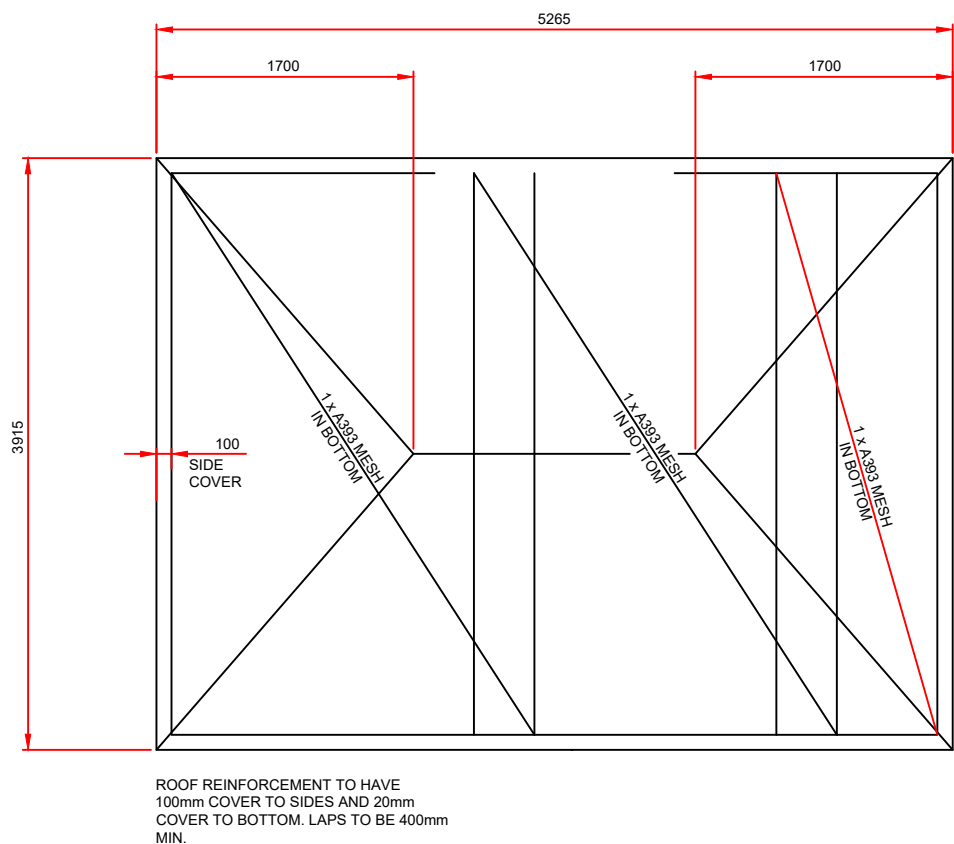


PLAN OF 250mm THICK C.35 GRADE R.C. GROUND SLAB AND BRICKWORK BELOW FFL - SCALE 1:50

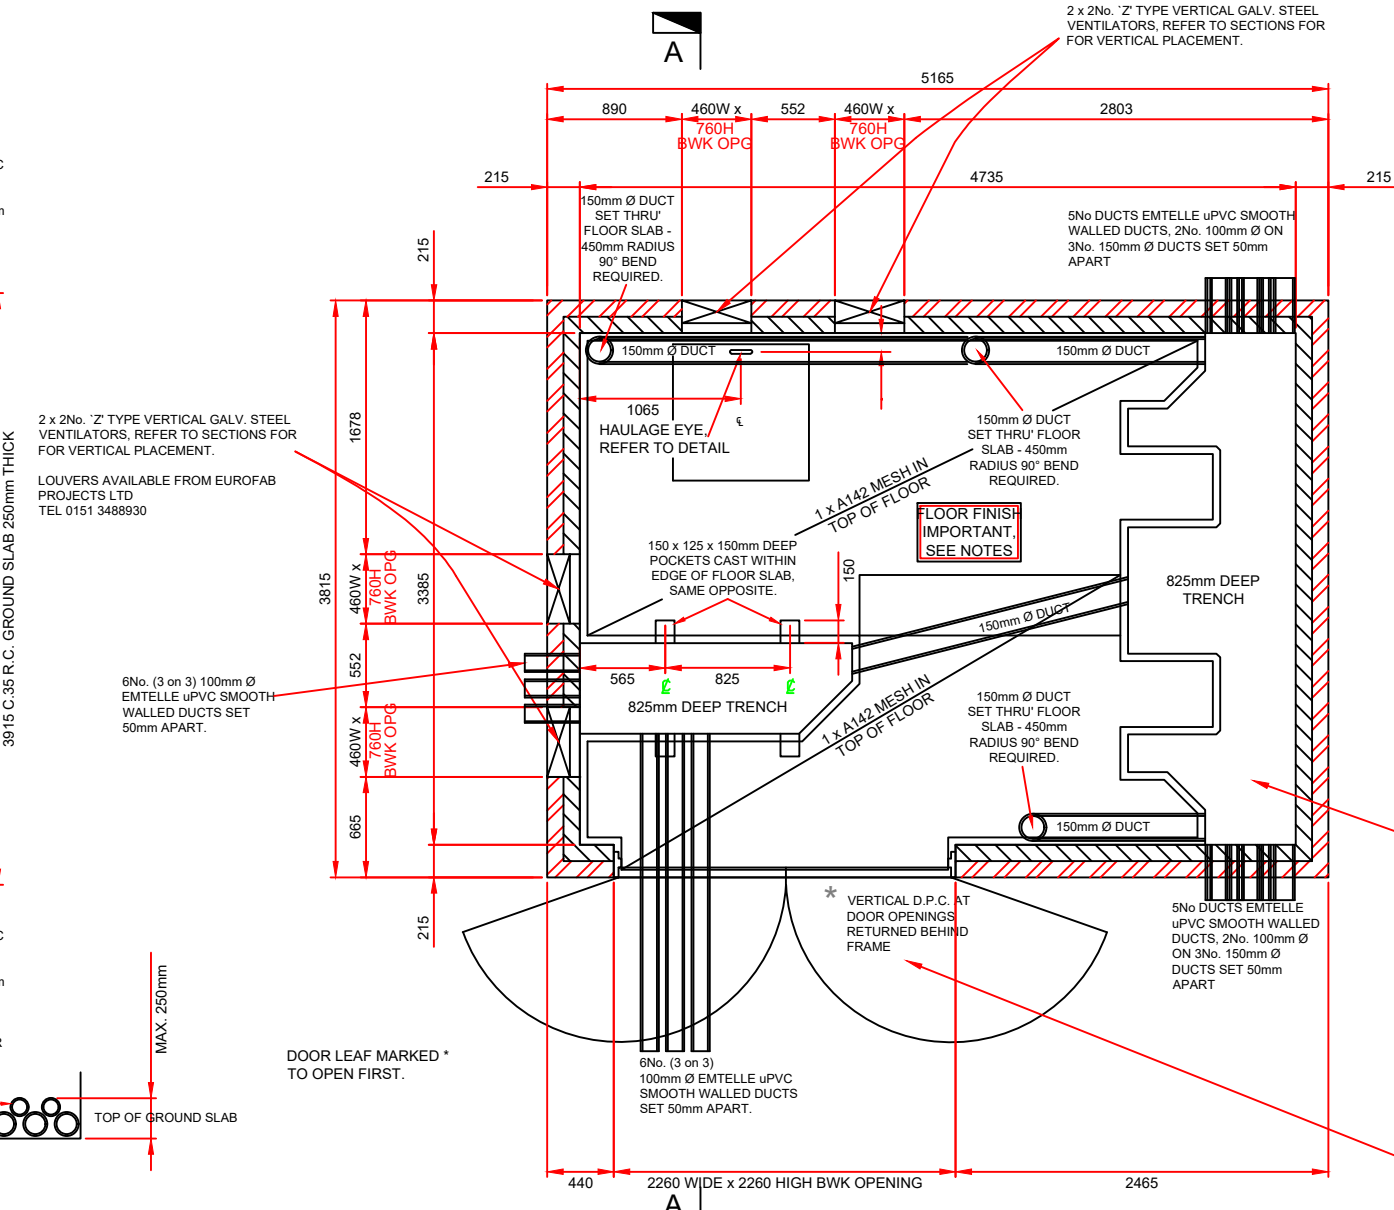


ROOF PLAN - SCALE 1:50

 

CIVIL FLOOR PLAN - SCALE 1:50

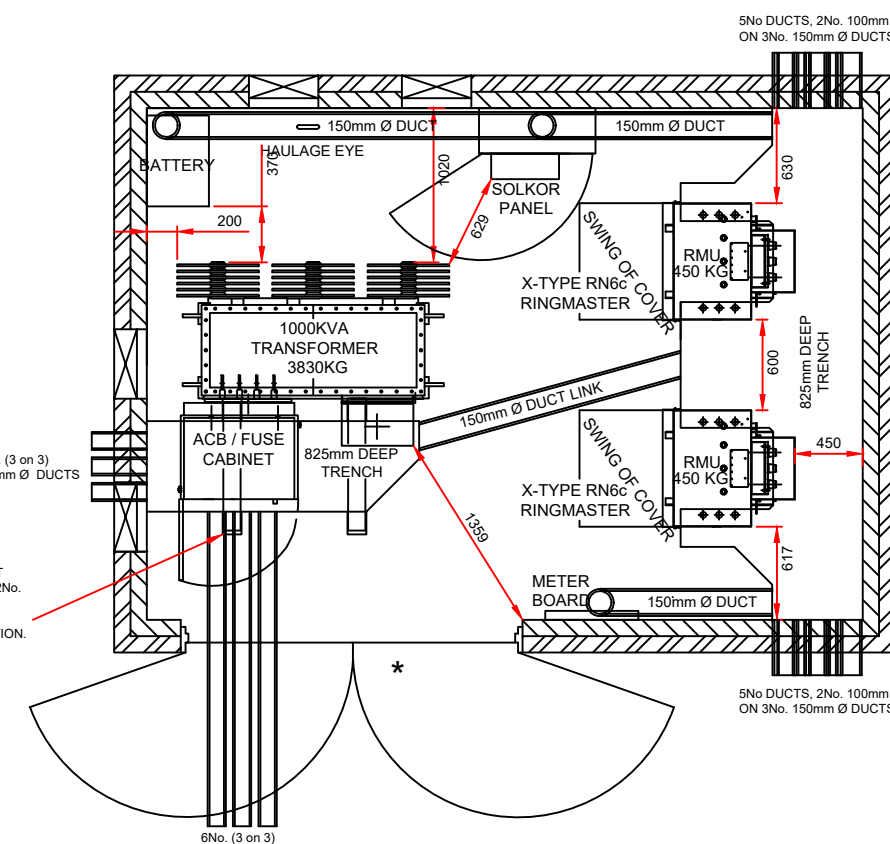


ELECTRICAL PLANT LAYOUT - SCALE 1:50

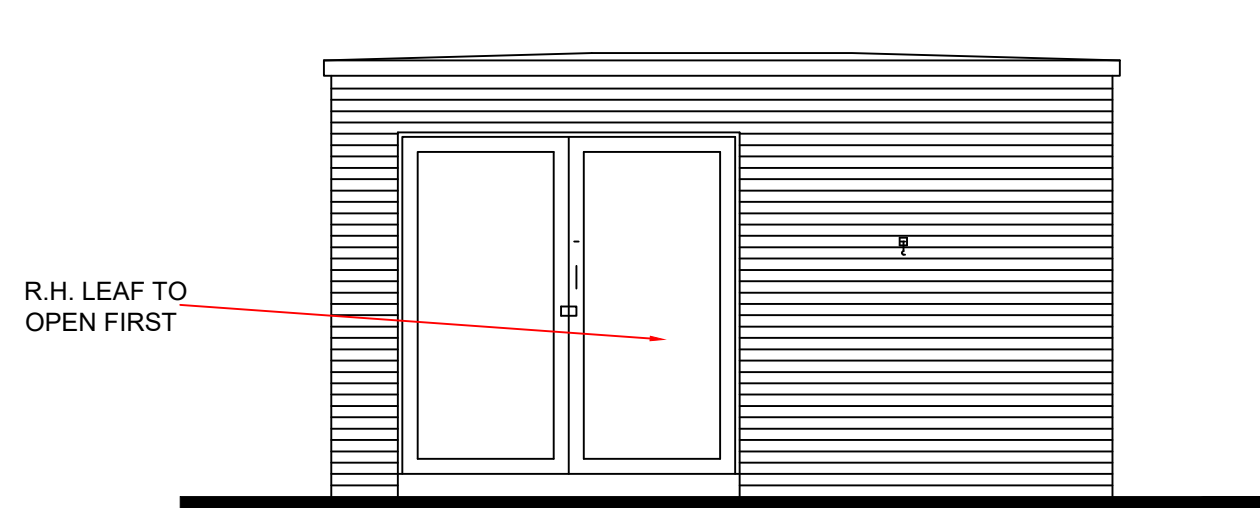


FRONT ELEVATION - SCALE 1:50



REAR ELEVATION - SCALE 1:50

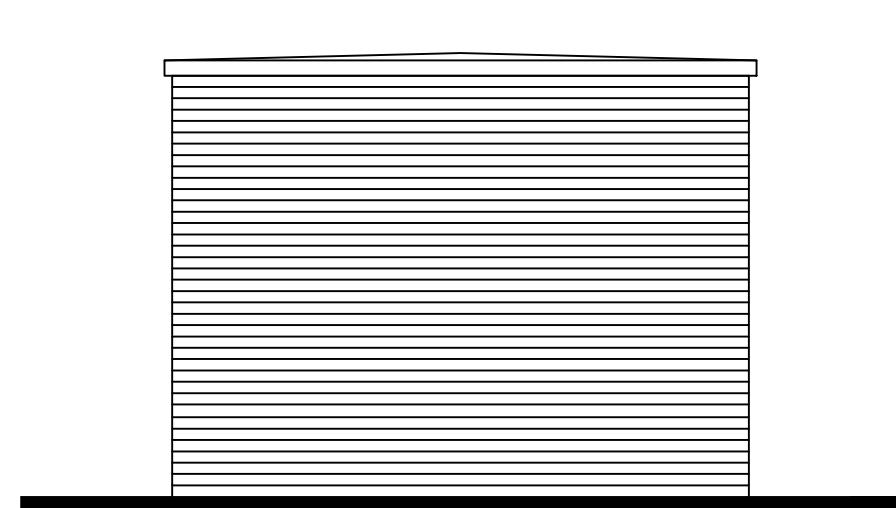


R.H. SIDE ELEVATION - SCALE 1:50

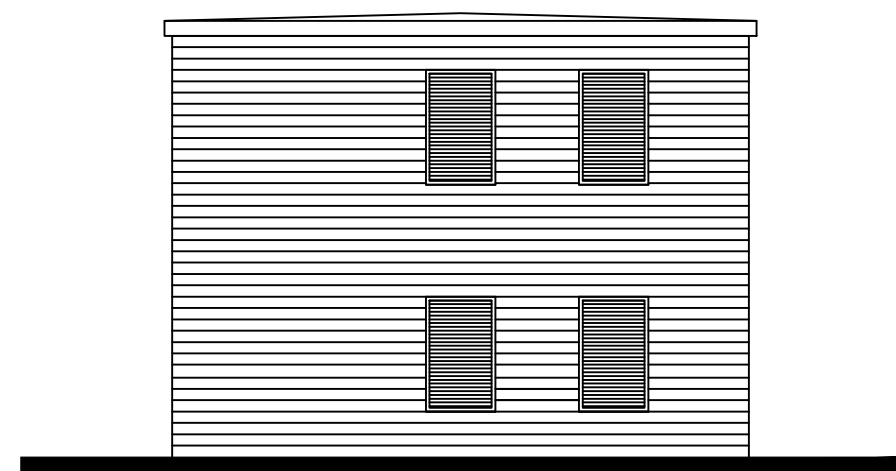


L.H. SIDE ELEVATION - SCALE 1:50

LEGEND


- FACING BRICKS TO L.A. APPROVAL MIN. COMPRESSIVE STRENGTH 35N/mm² MAX. WATER ABSORPTION 12%
- FAIR FACED SMOOTH TEXTURED SOLID CONCRETE BRICKS WITH A MEAN COMPRESSIVE STRENGTH OF NOT LESS THAN 20N/mm²
- CLASS B ENGINEERING BRICKS IN ENGLISH BOND IN GRADE (1) MORTAR.

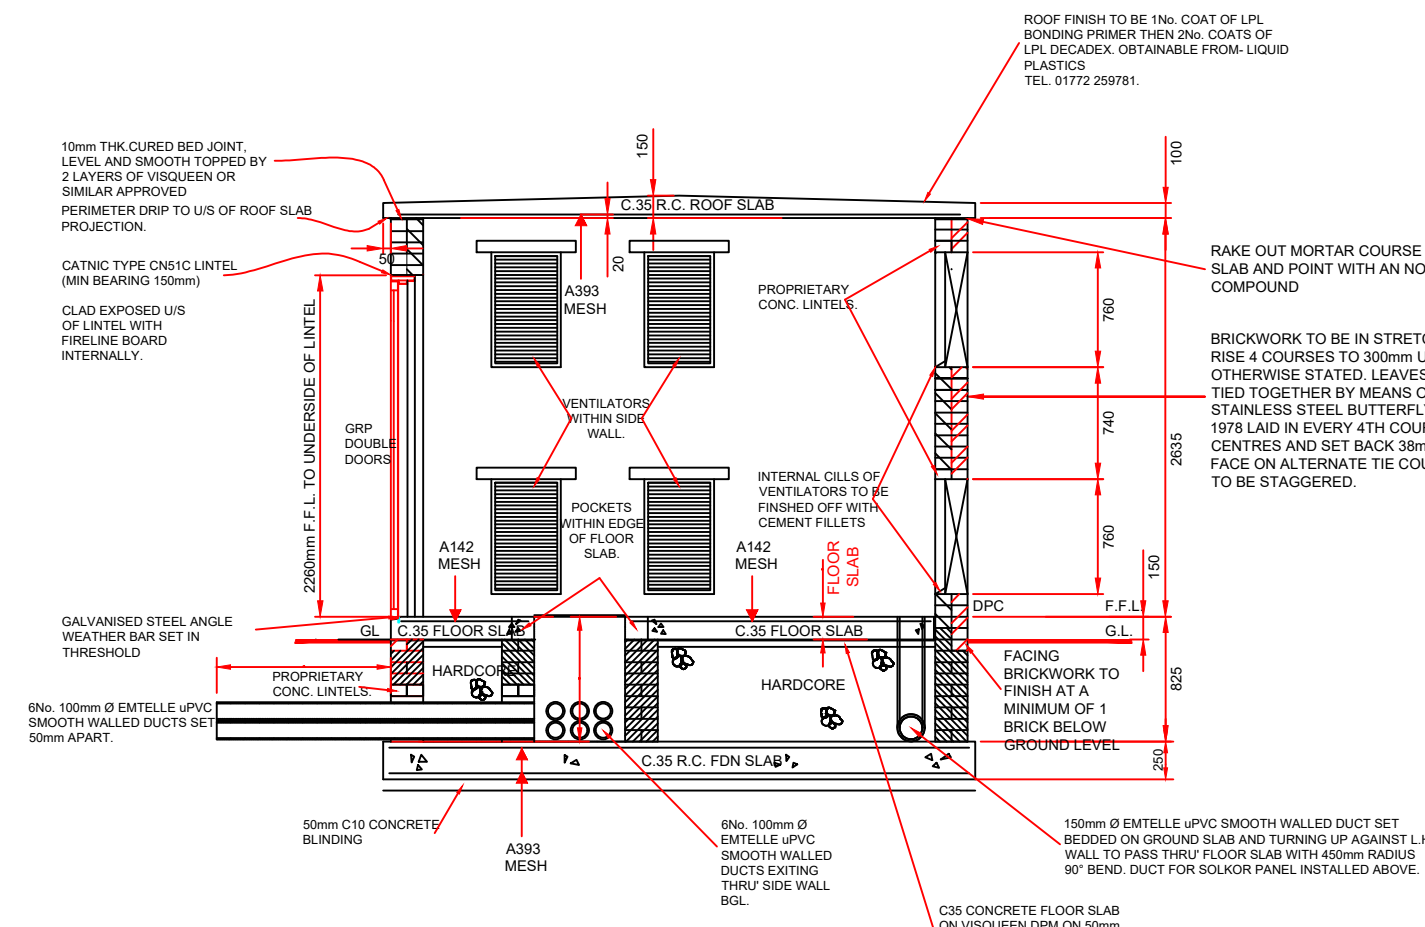

SECTION A-A - SCALE 1:50

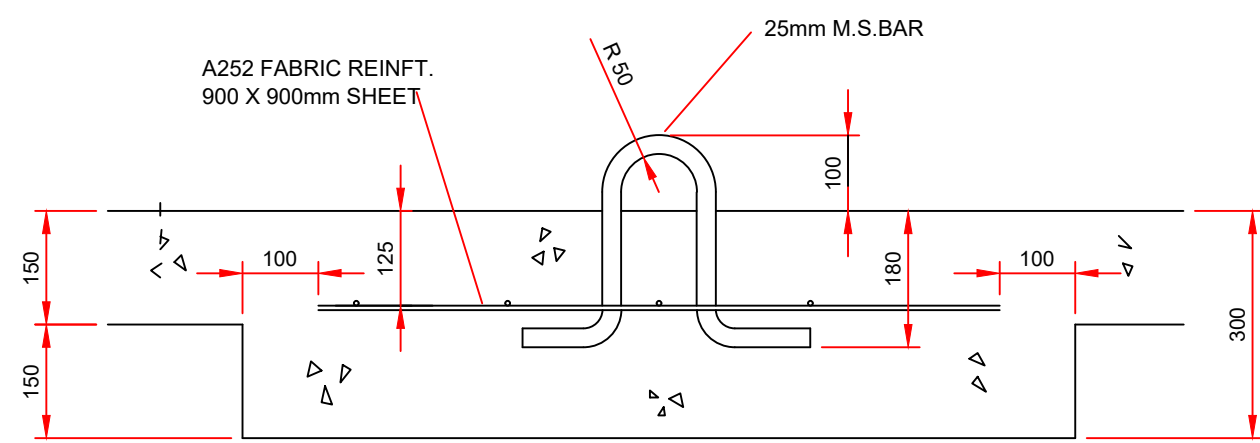

DETAIL OF HAULAGE EYE SCALE 1:10

 

REVISIONS			
REV	DATE	DETAILS OF DESCRIPTION	CHKD
02	09.02.2022	SCALES AMENDED & SCALE BARS ADDED	-
01	16.06.2021	ORIGINAL DRAWING	RJB
REV	DATE	DETAILS OF DESCRIPTION	CHKD

Head Office
6500 Daresbury Park
Daresbury
Warrington
WA4 4GE
Tel: 0844 74 000 74
Fax: 0844 74 000 75

Midlands Office
Northampton Science
Park
Moulton Park
Northampton
NN3 6LG
Tel: 01604 654 282

Southern Office
7 Lidstone Court
George Green
Slough
SL3 6AW
Tel: 01753 578 971

CLIENT	UTILITY CONNECTIONS		
PROJECT	HUYTON BUSINESS PARK		
SITE ADDRESS	CRONTON ROAD, LIVERPOOL, L35 6AG		
TITLE	FREESTANDING SOLKOR SUBSTATION GA		
DRAWN BY	RJB	DESIGNER	RJB
DNO	SPEN	IDNO	UKPD
SCALE	AS NOTED - A1		
DRAWING No.	MN211368-CIVIL-200		
STATUS	FOR CONSTRUCTION		