



Hazel Avenue

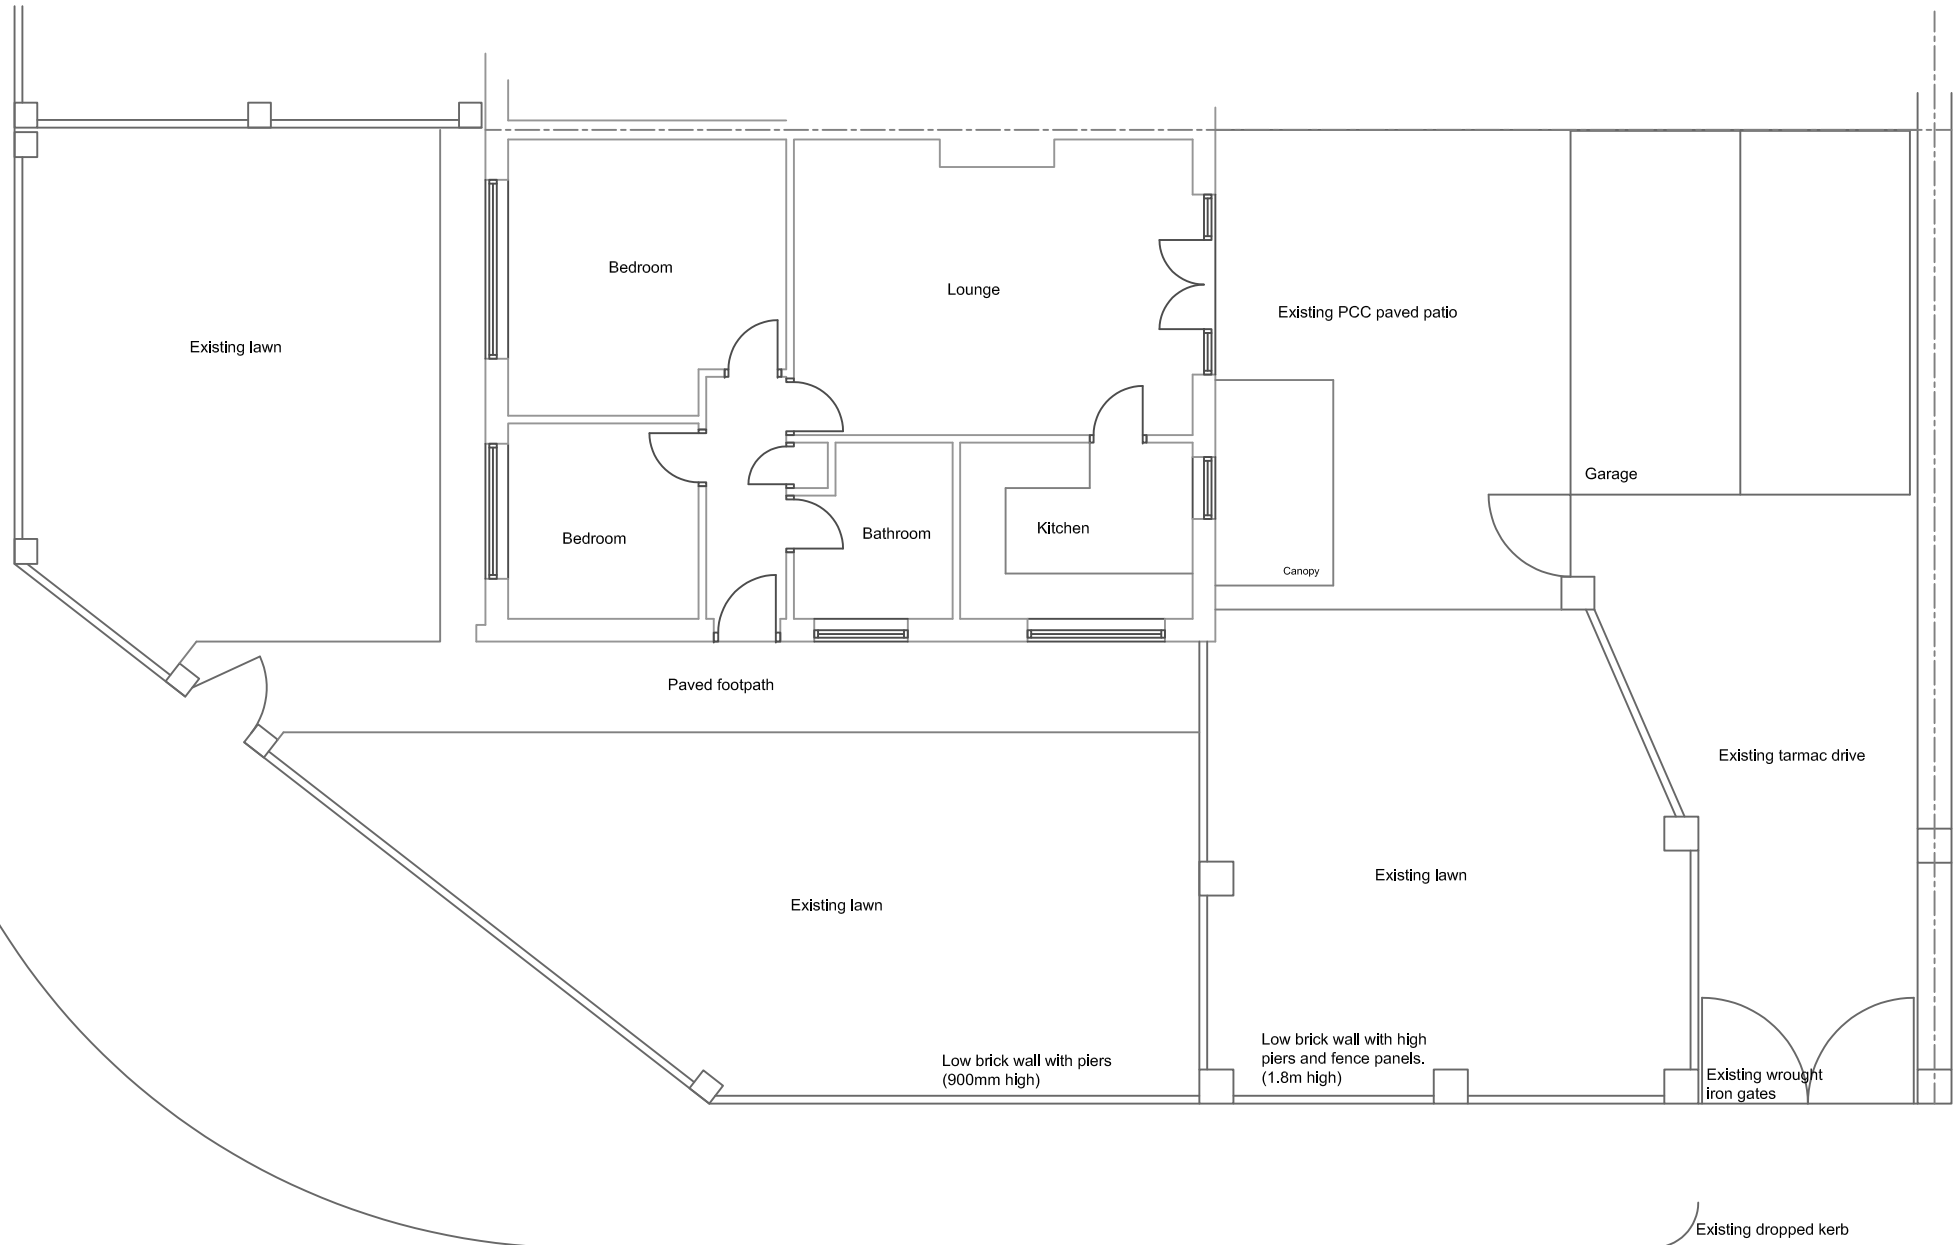

Pine Close

 

Rev A - 02.06.22 - New drawing created for floor plan, reorientated on sheet, annotton added, Drawing number revised from JM-EX-PL-01 to drg no. 002.	Title		Drawing No. 002	
	Existing Floor plan at: 7 Hazel Ave, Kirkby, L32 0SA		Scale: 1:100 @A3	Revision A
			Date: 2nd June 2022	Applicant: Mr J McGovern