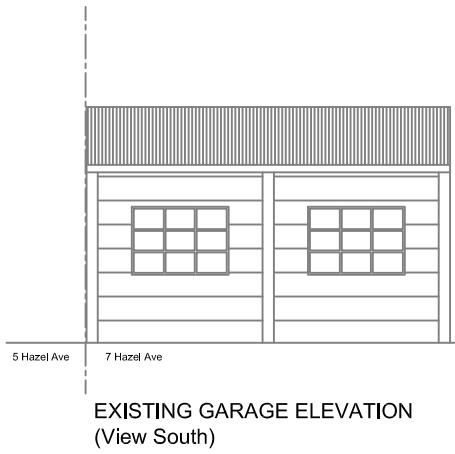
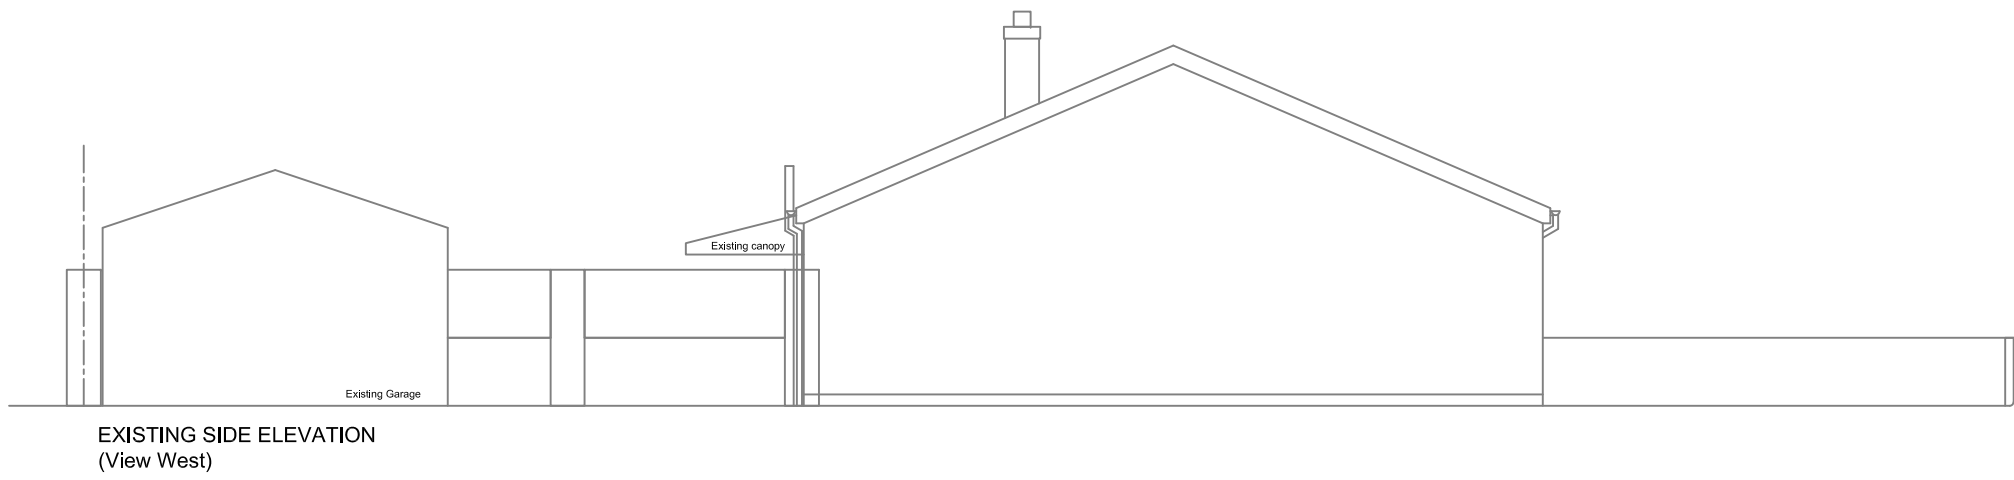
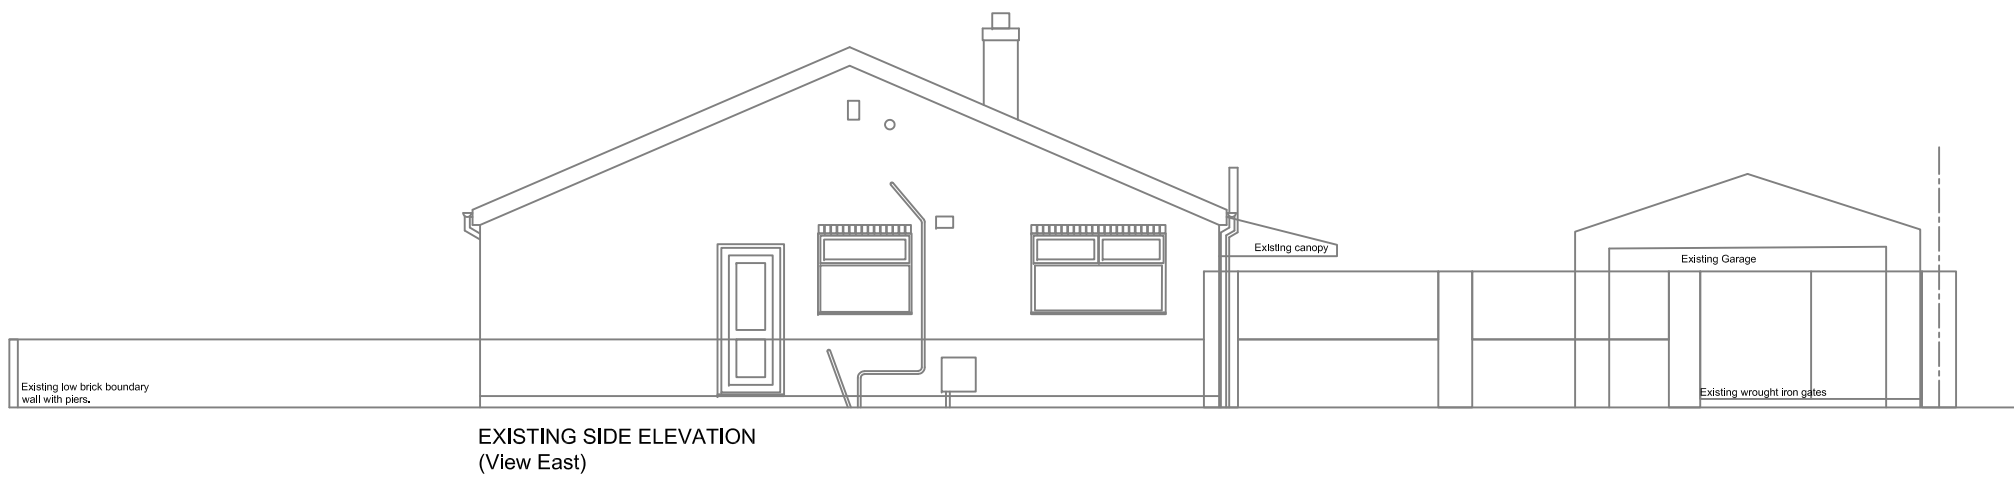
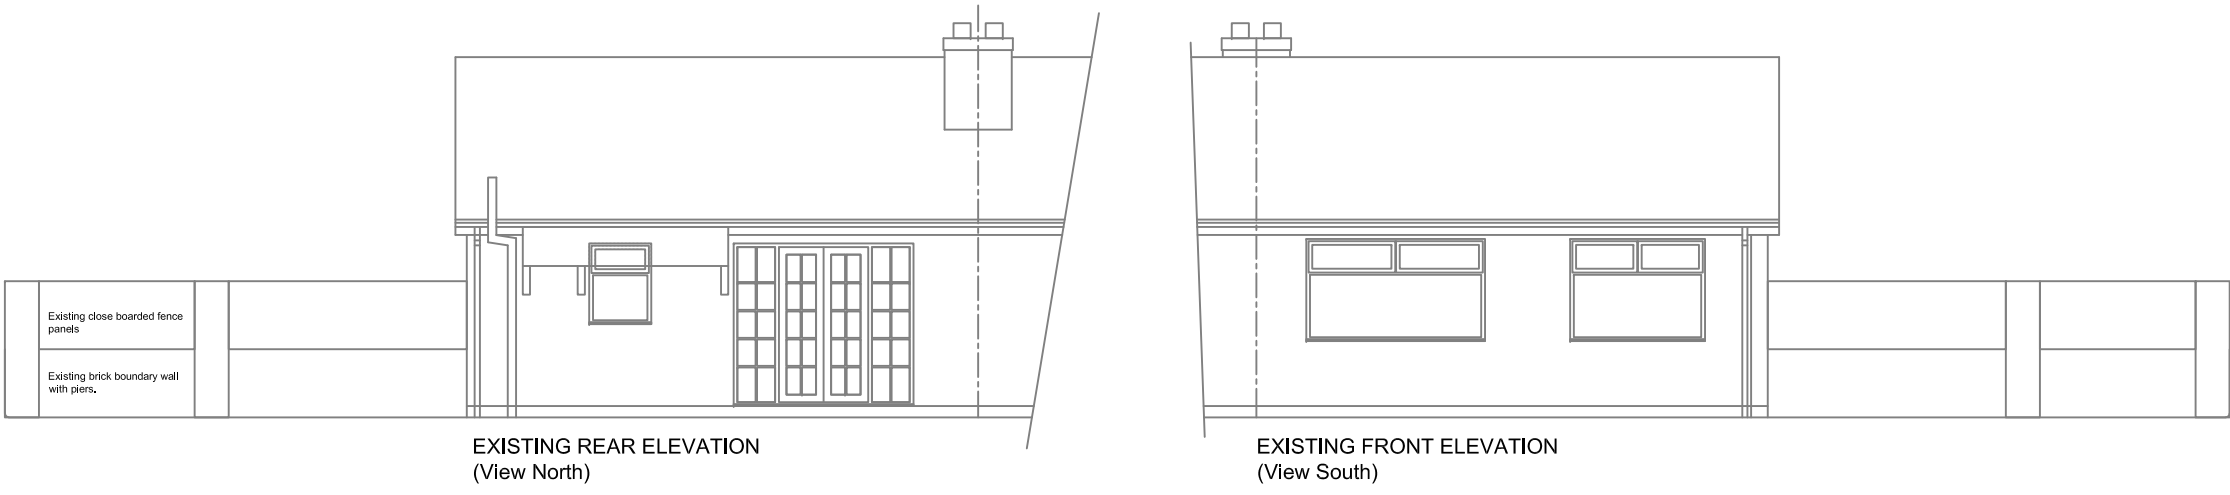


Rev A - 02.06.22 - West elevation added, notes added to describe boundary & garage.
Drawing number changed from JM-EX-EL-01 to Drawing number 003

Title Existing Elevations at: 7 Hazel Ave, Kirkby, L32 0SA	Drawing No. 003	
	Scale: 1:100 @A3	Revision A
	Date: 2nd June 2022	Applicant: Mr J McGovern