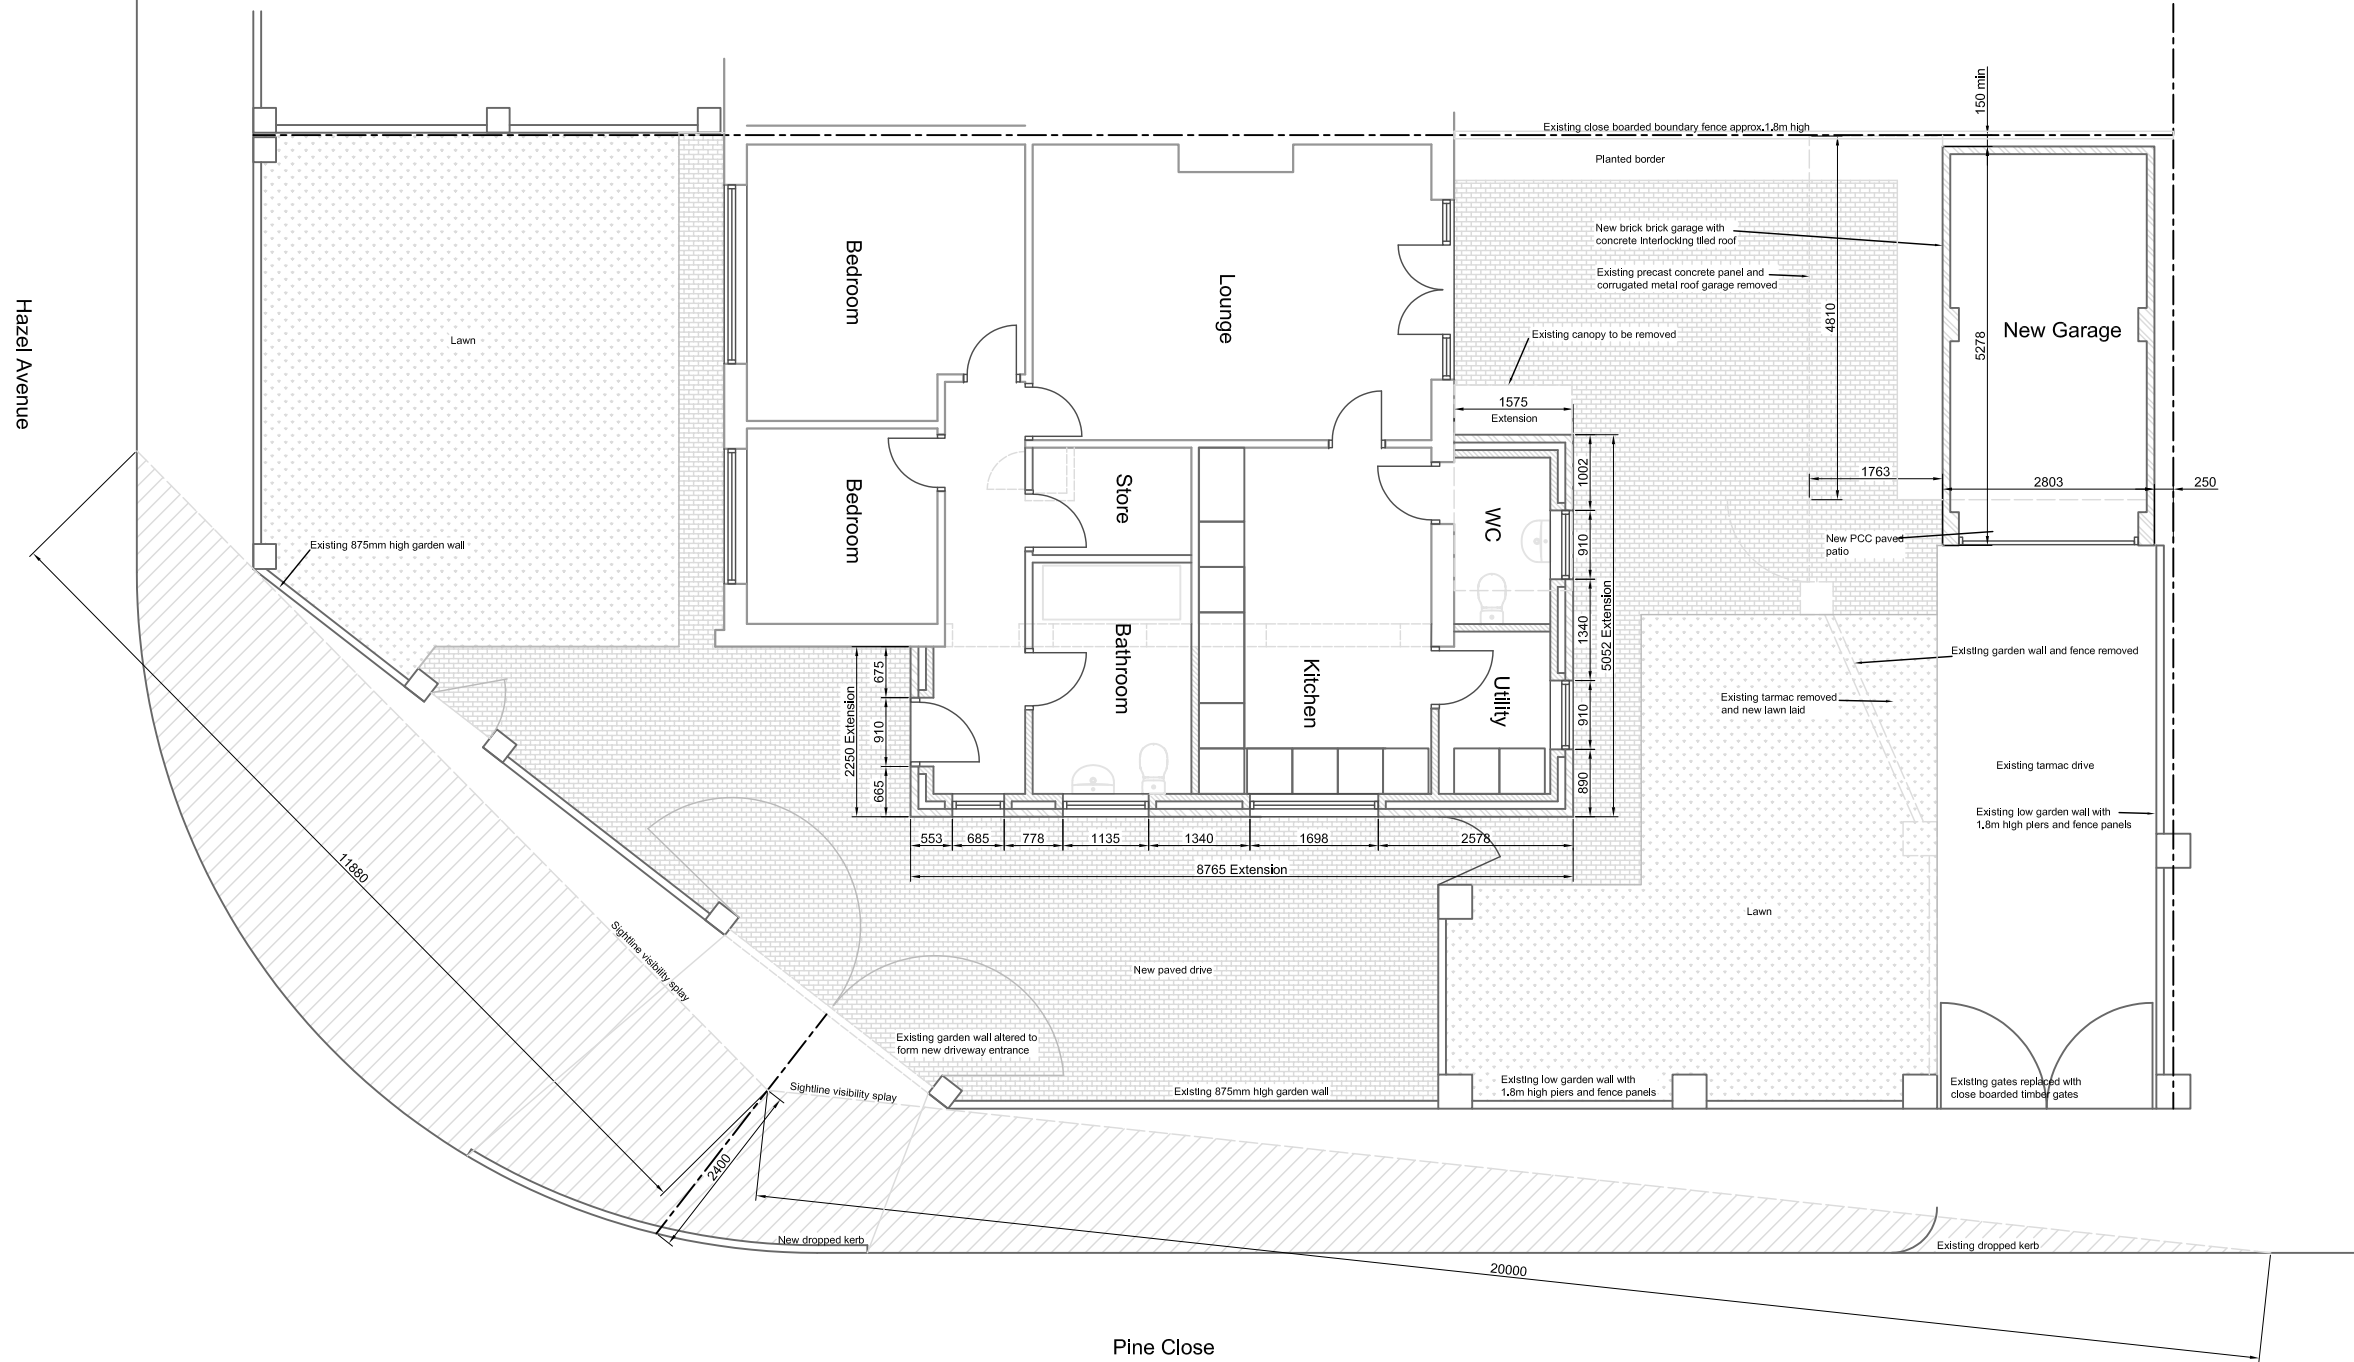


Title
Proposed floor plan at:
7 Hazel Ave, Kirkby, L32 0SA

Drawing No. 005

Scale: 1:100 @A3

Revision -

Date: 2nd June 2022

Applicant: Mr J McGovern