




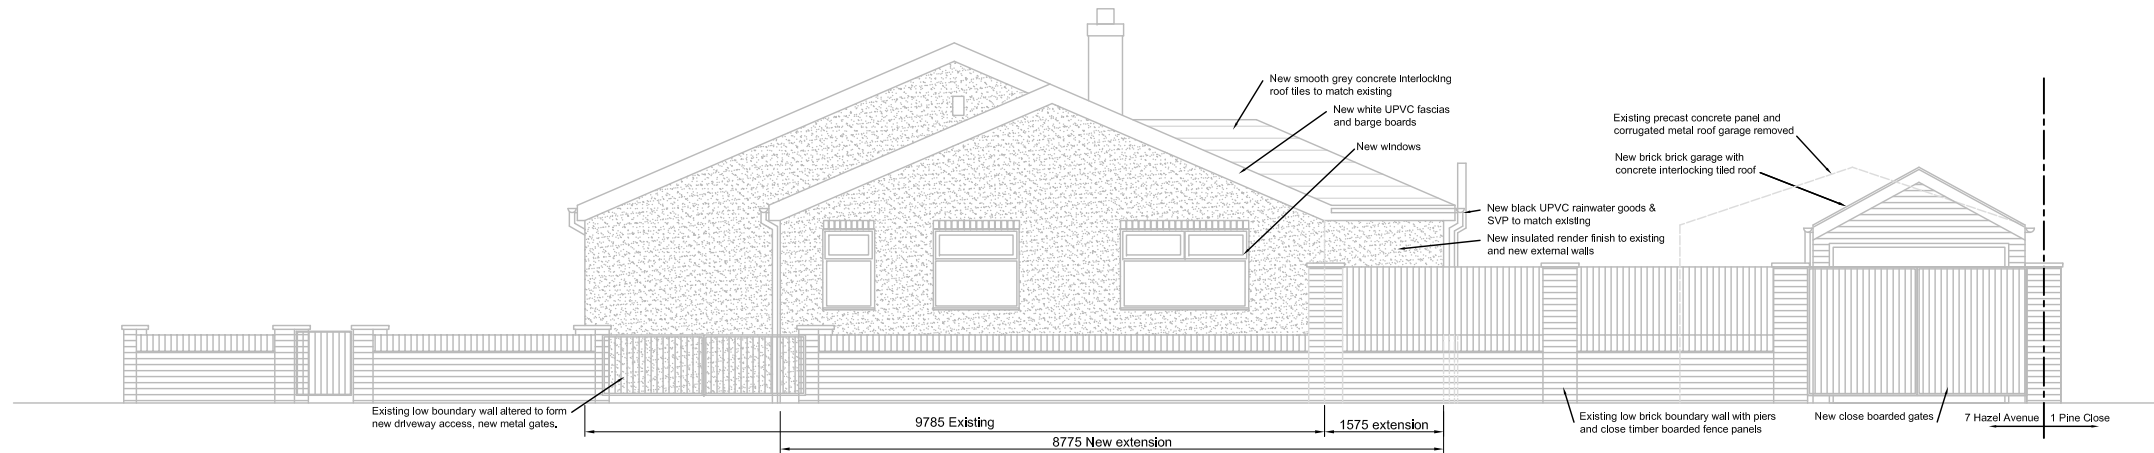


PROPOSED SIDE ELEVATION
(Looking East)

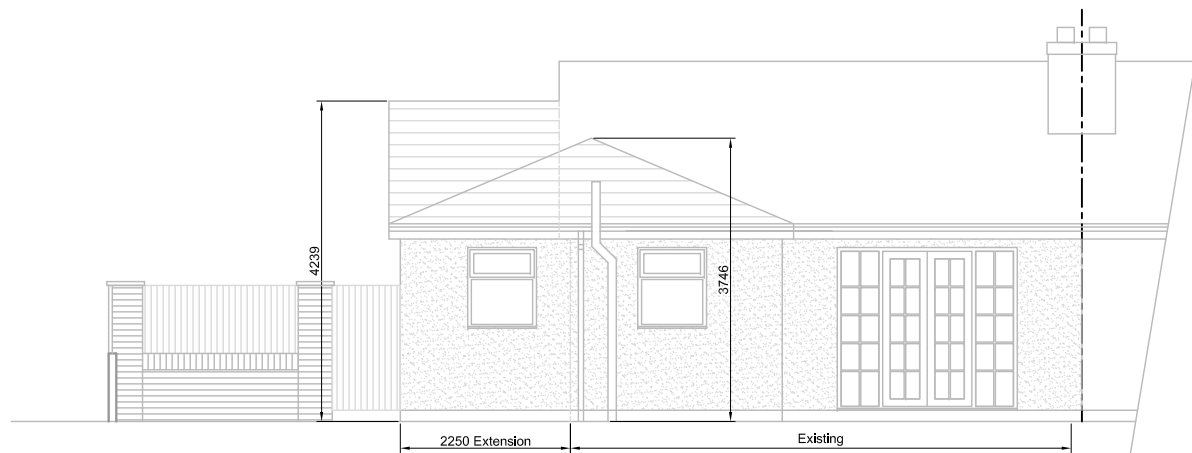


PROPOSED REAR ELEVATION
(Looking North)

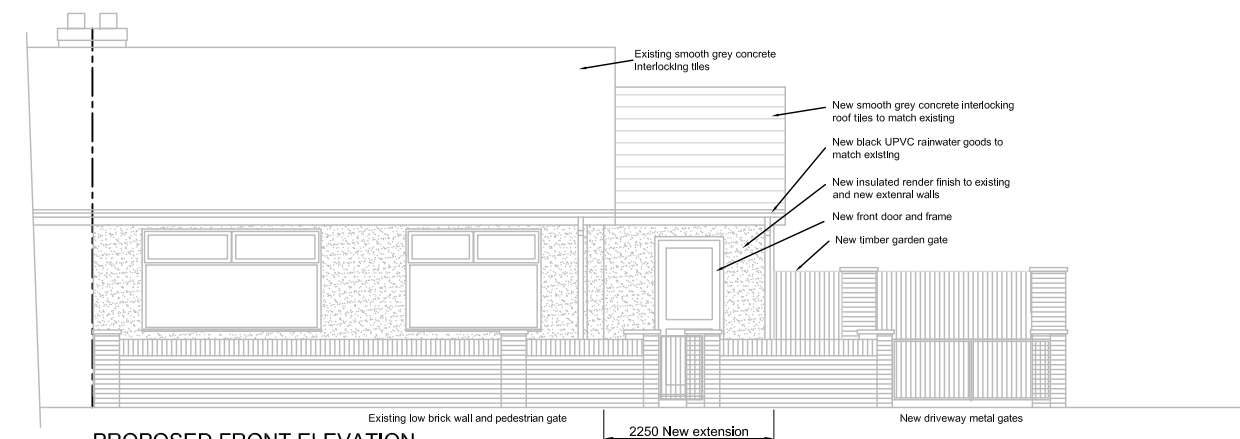


PROPOSED FRONT ELEVATION
(Looking South)

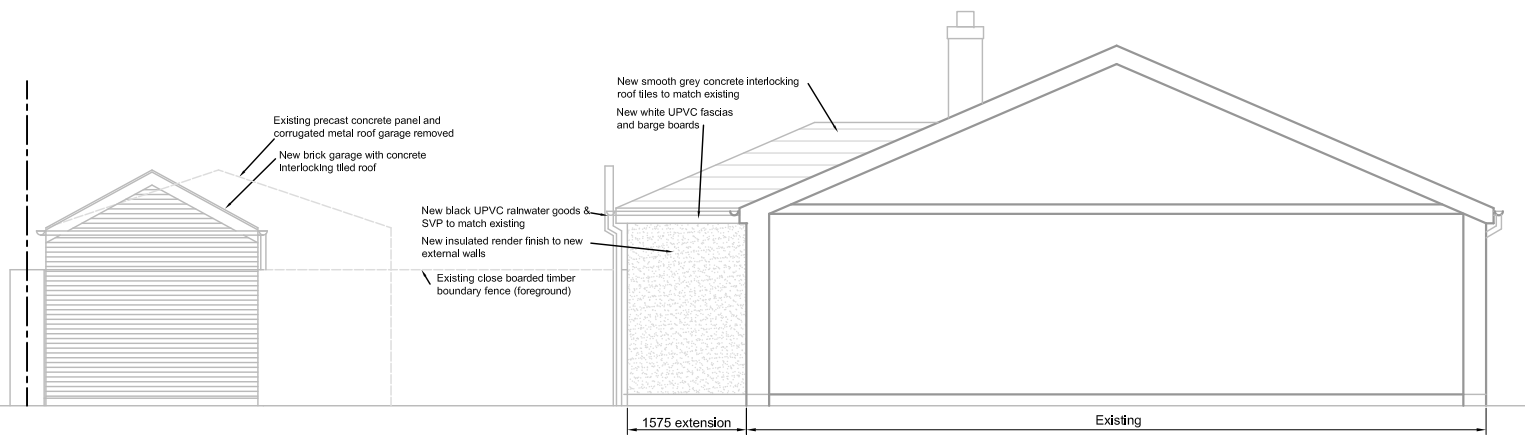

PROPOSED SIDE ELEVATION
Looking West from 5 Hazel Avenue

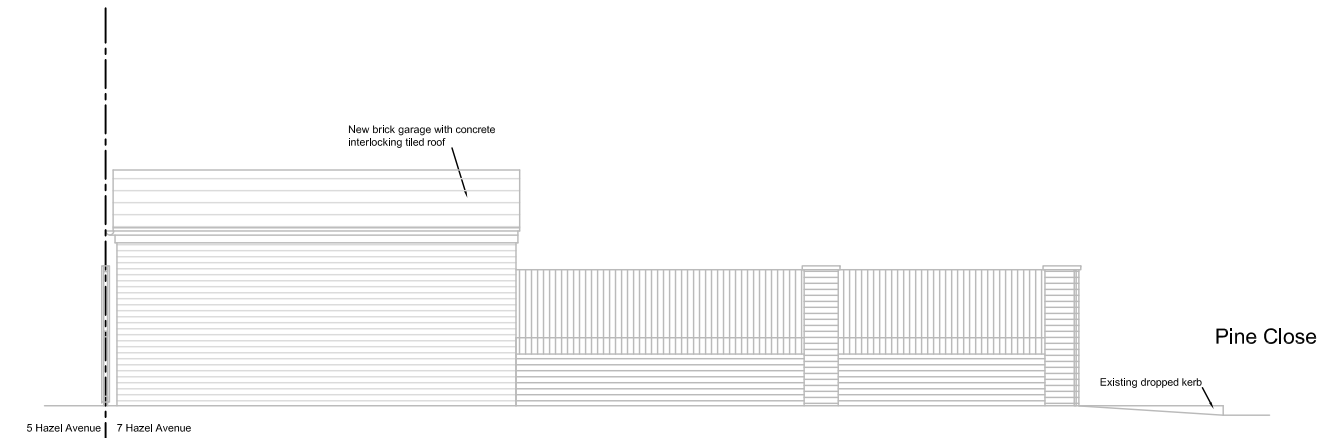

PROPOSED GARAGE ELEVATION
(Looking South)

 

Title Proposed Elevations at: 7 Hazel Ave, Kirkby, L32 0SA	Drawing No. 006	
	Scale: 1:100 @A3	Revision -
	Date: 2nd June 2022	Applicant: Mr J McGovern