


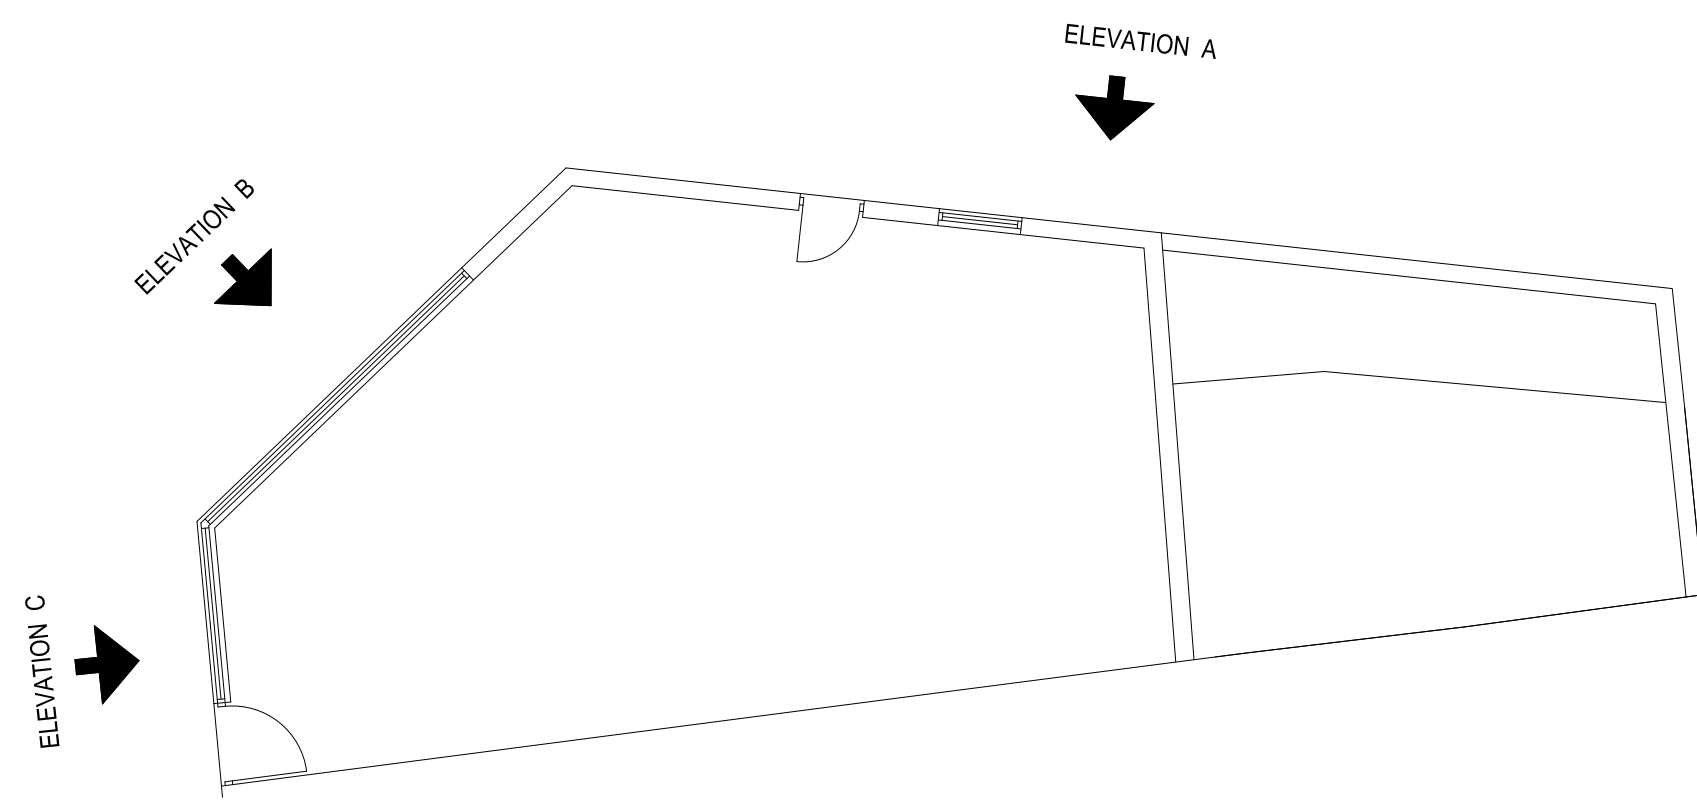


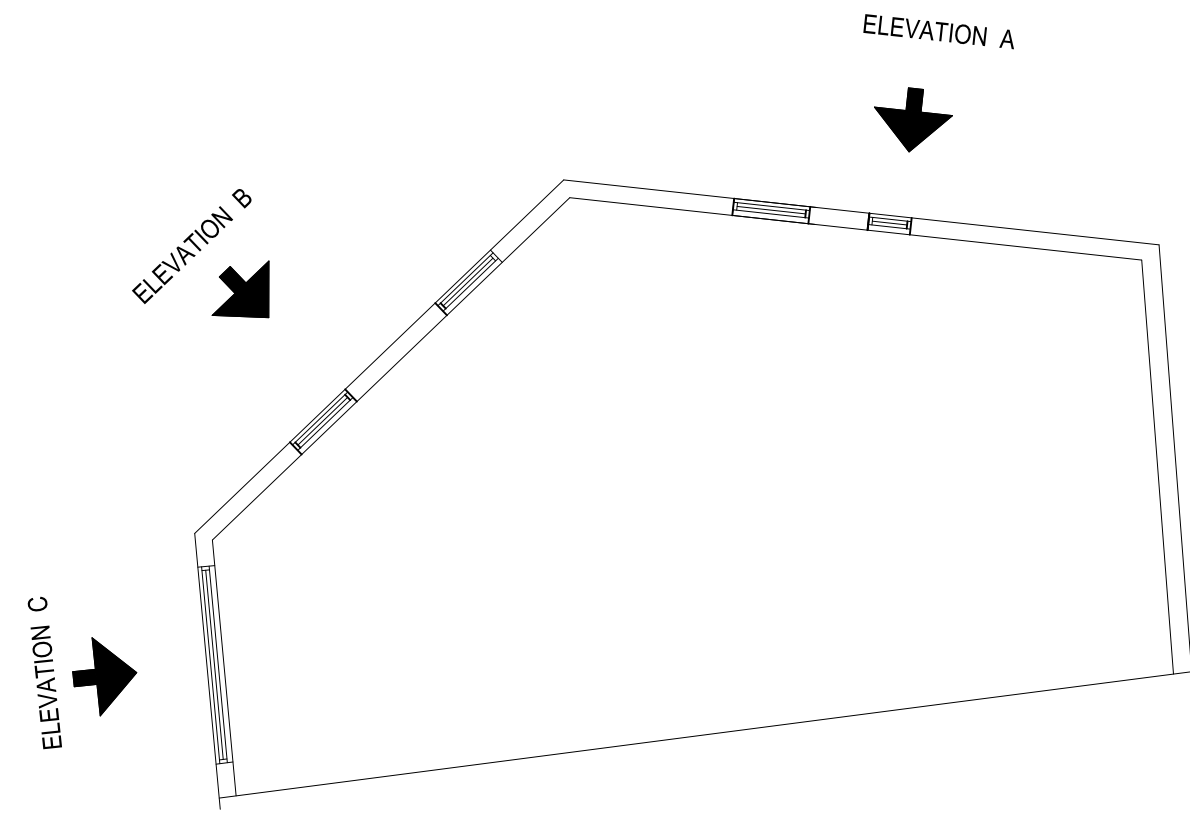


GROUND FLOOR PLAN 1:100

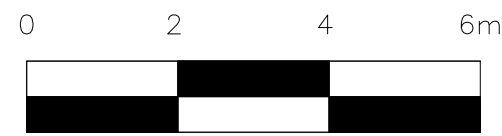


FIRST FLOOR PLAN 1:100

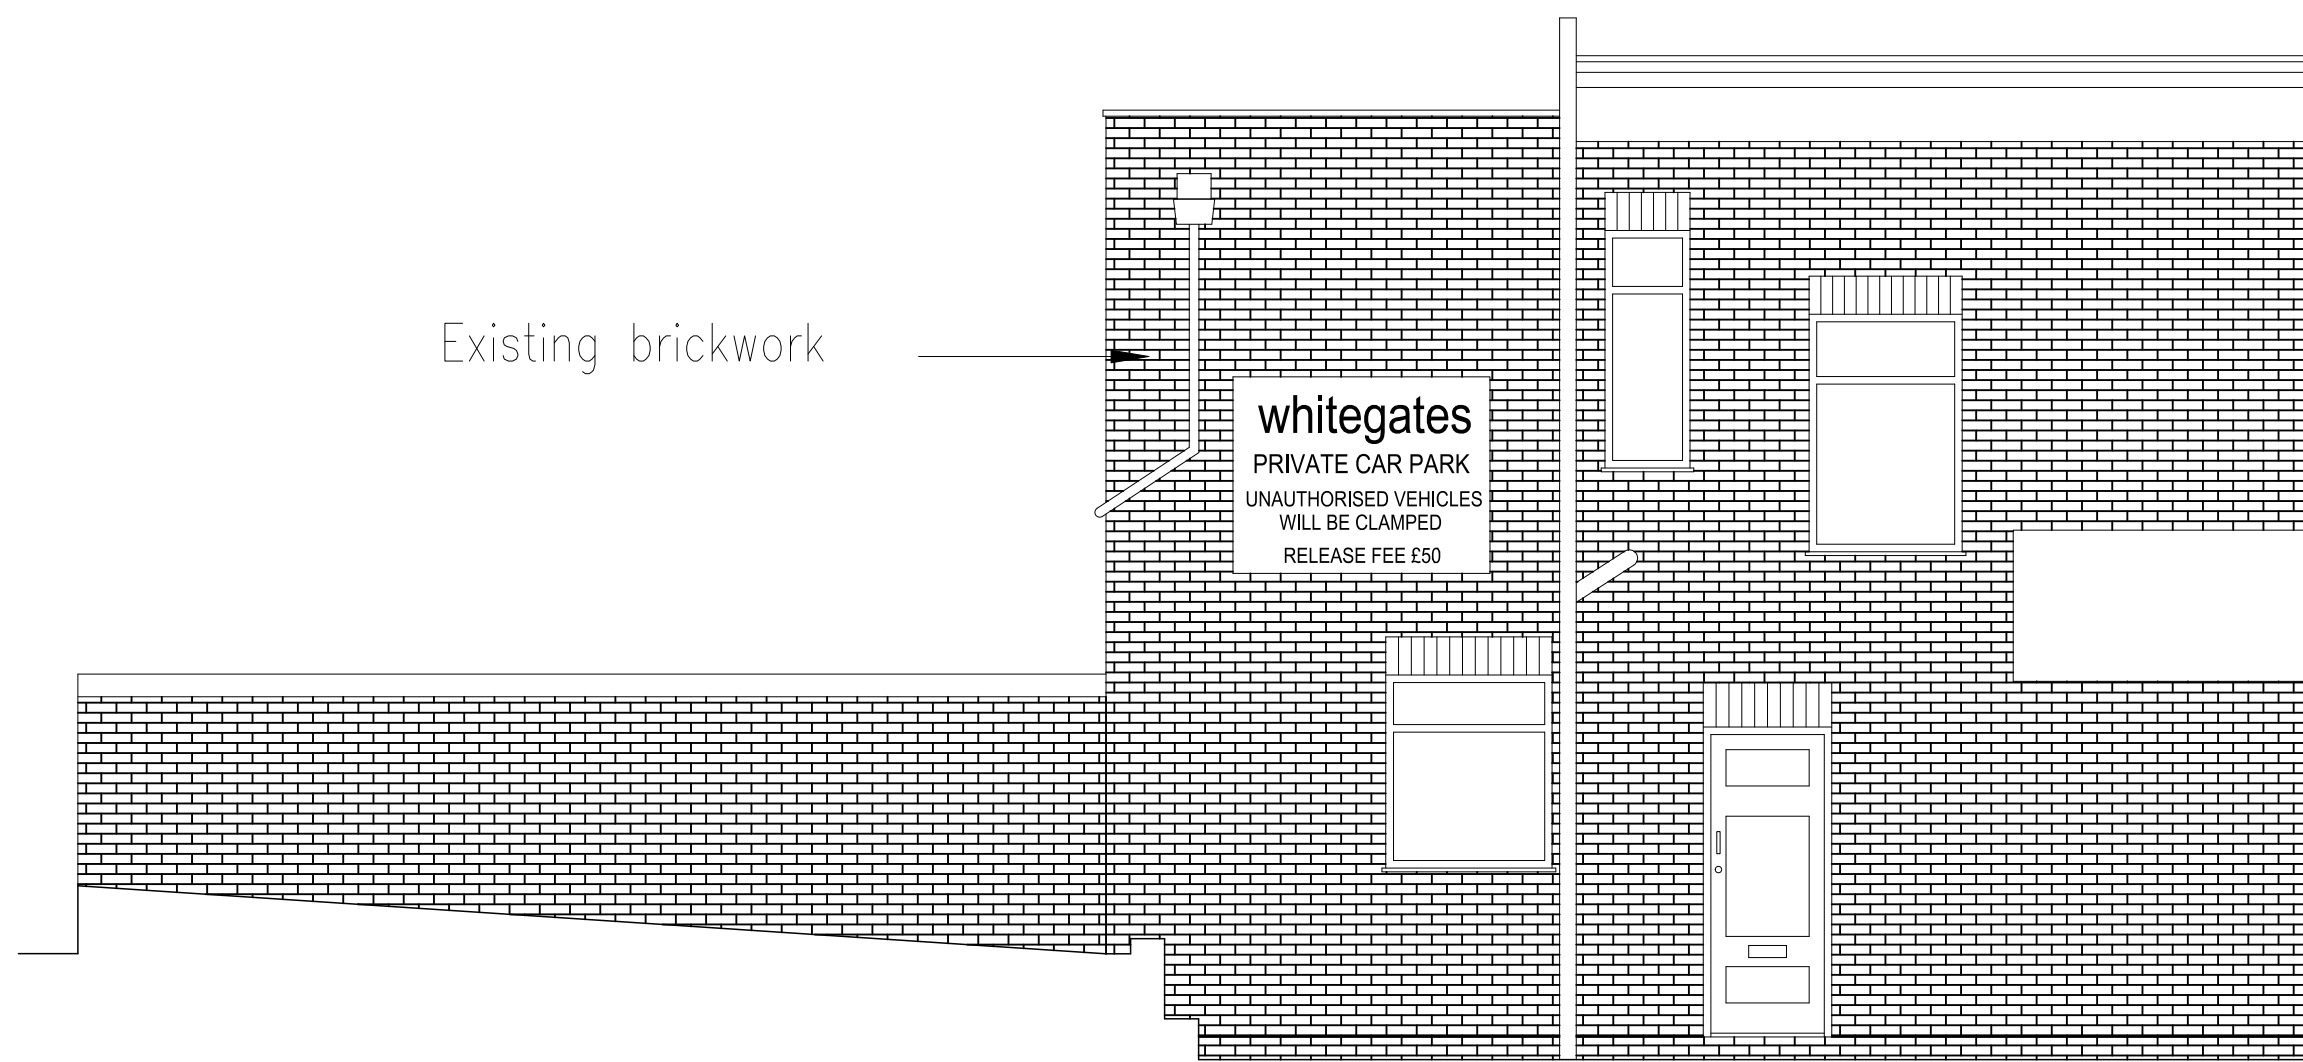

EXISTING ELEVATION A 1:50

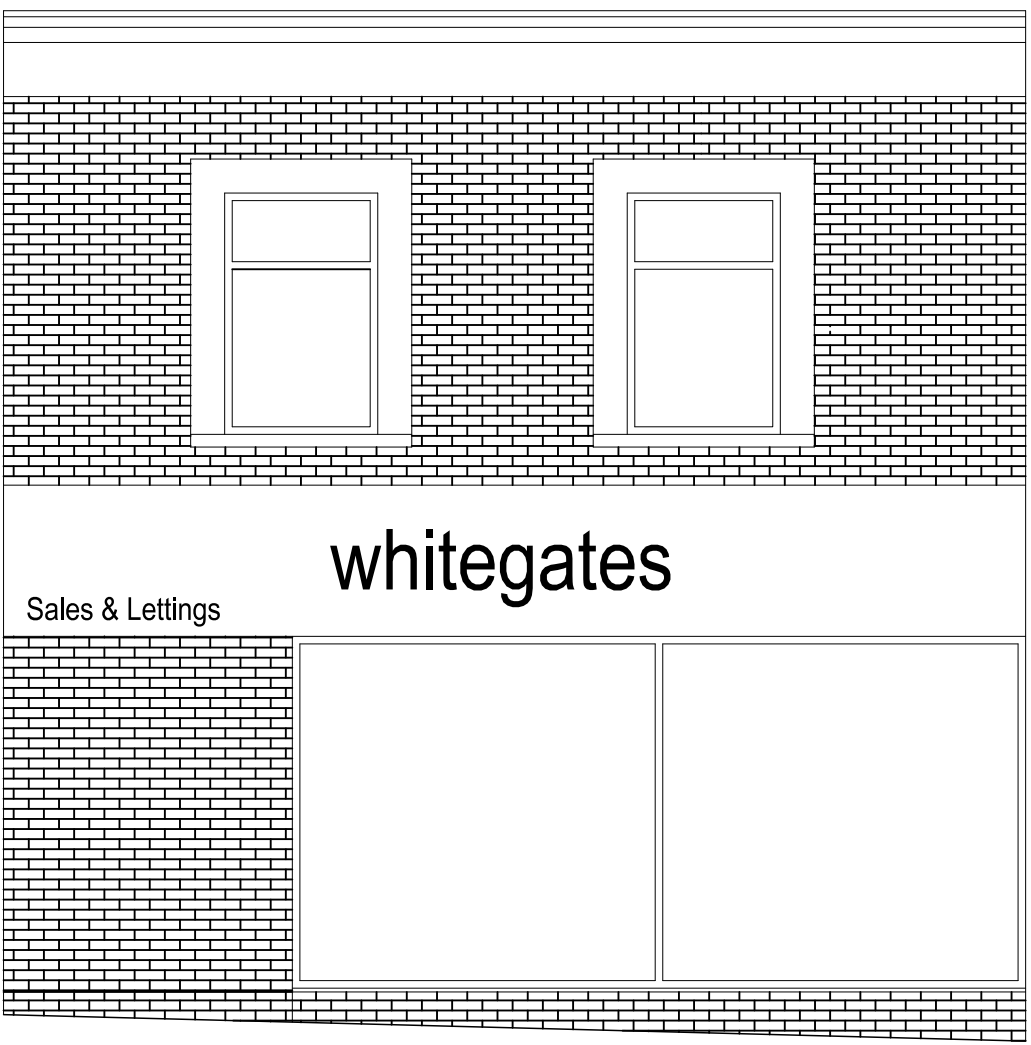


EXISTING ELEVATION B 1:50

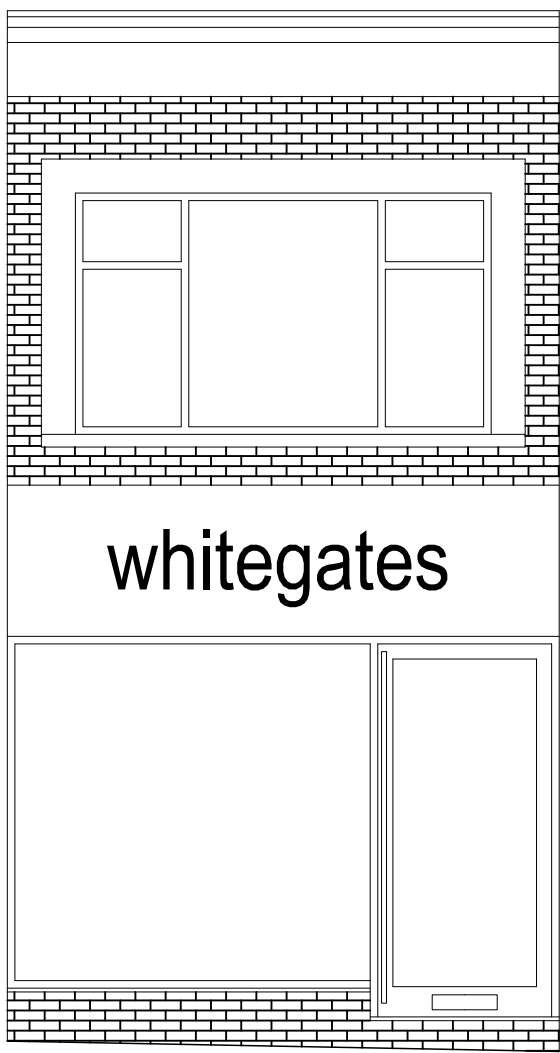


EXTG. ELEVATION C 1:50

DRAWING TO BE READ IN CONJUNCTION WITH DRAWING NO. 148-01B

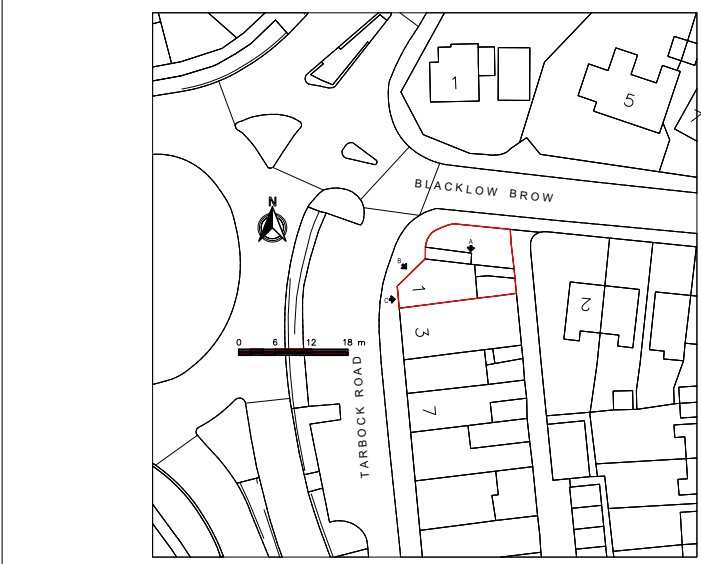

BLOCK PLAN 1:1250

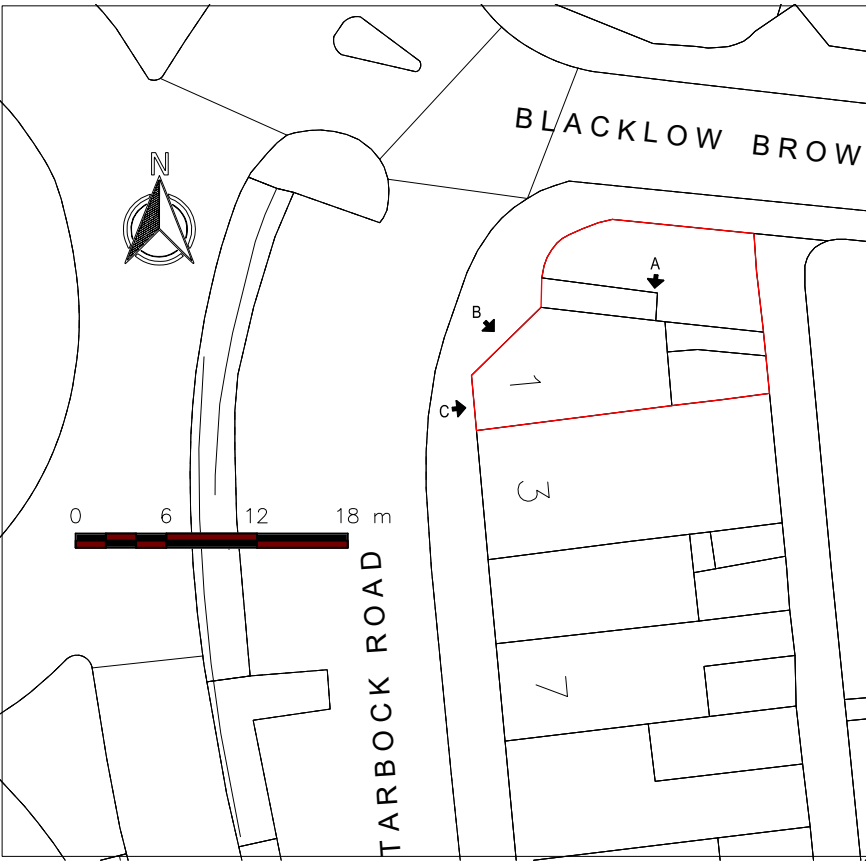

BLOCK PLAN 1:500

Mark	Date	By	Revision
------	------	----	----------

Project 1 Tarbock Road,
Huyton, L36 5YB.

Title Replacement Windows &
Conc. Surrounds &
Repairs To Lintols

Fretec Associates
Chartered Surveyors

105 Tarbock Road
Huyton, Merseyside, L36 5TD
www.hspack.co.uk
graham@hspack.co.uk



Scale	Date	Drawn	Checked
as shown	March 2022	JH	GS

Job Number	Drg. No.	Rev
FT22-148	148-02	

© Copyright. All rights reserved.