



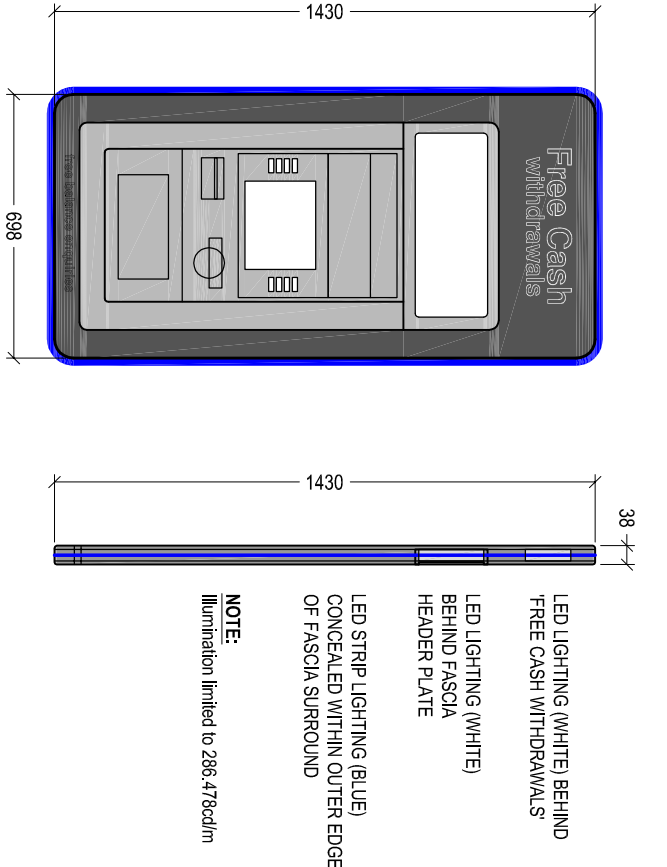


FRONT ELEVATION ON FASCIA
Scale 1:20

NOTE:
HATCHED AREA DENOTES
SERVICE ZONE

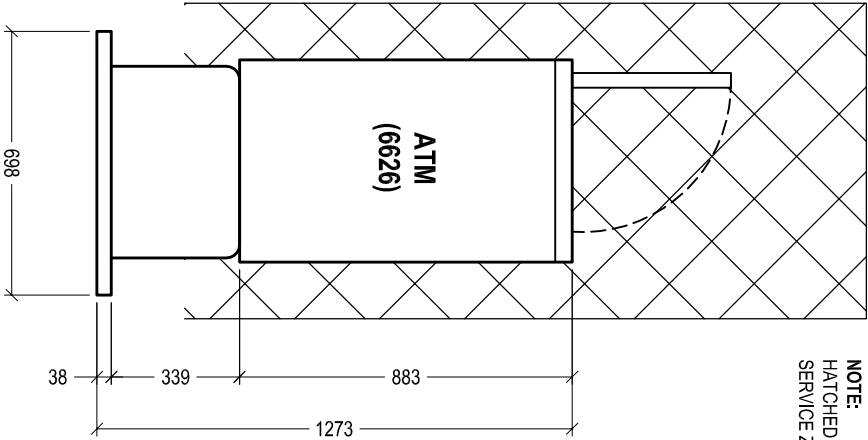

PLAN ON ATM
Scale 1:20

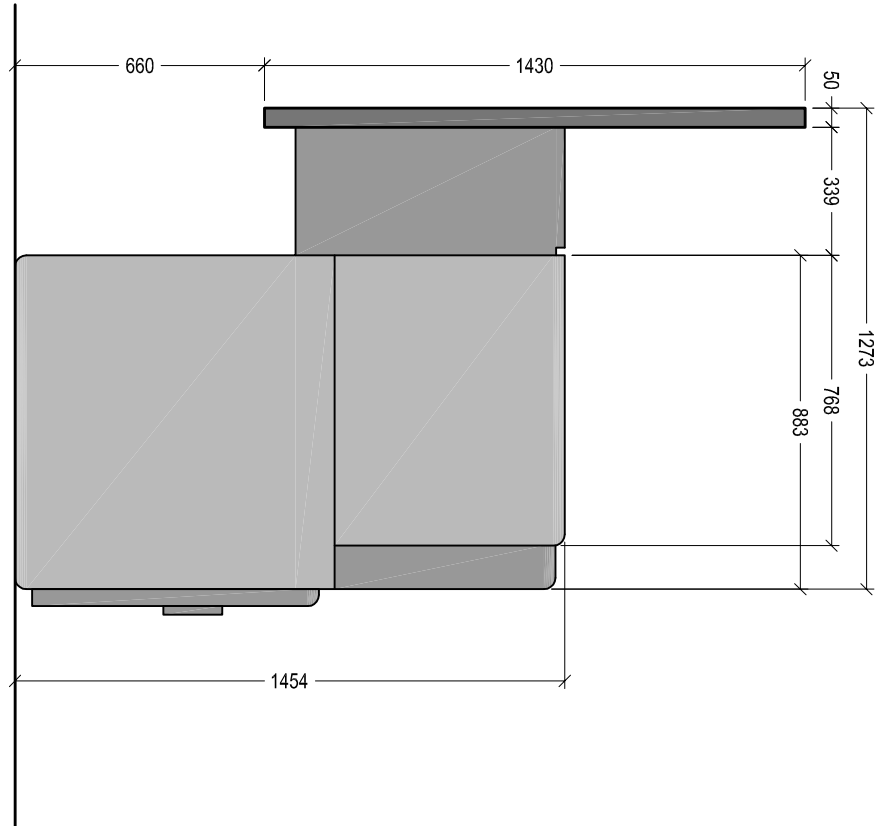

SECTION THROUGH ATM
Scale 1:20

Date:	Comments:	By:
10-10-17	Updated to reflect illumination levels of fascia.	CM
04-01-17	Updated to reflect current model and dimensions.	CM

GENERAL NOTES:
1) All dimensions in millimeters unless otherwise stated.

Project:
NOTE MACHINE
GENERAL SITE INSTALLATION
ARRANGEMENTS

Drawing Title:			
ATM type 6626 - General Arrangement			
Ref:	Date:	Rev:	
NM-GA-6626	19-02-2016	B	
Scale:	Paper:	Date Rev:	
1:20	A3	10-10-2017	