



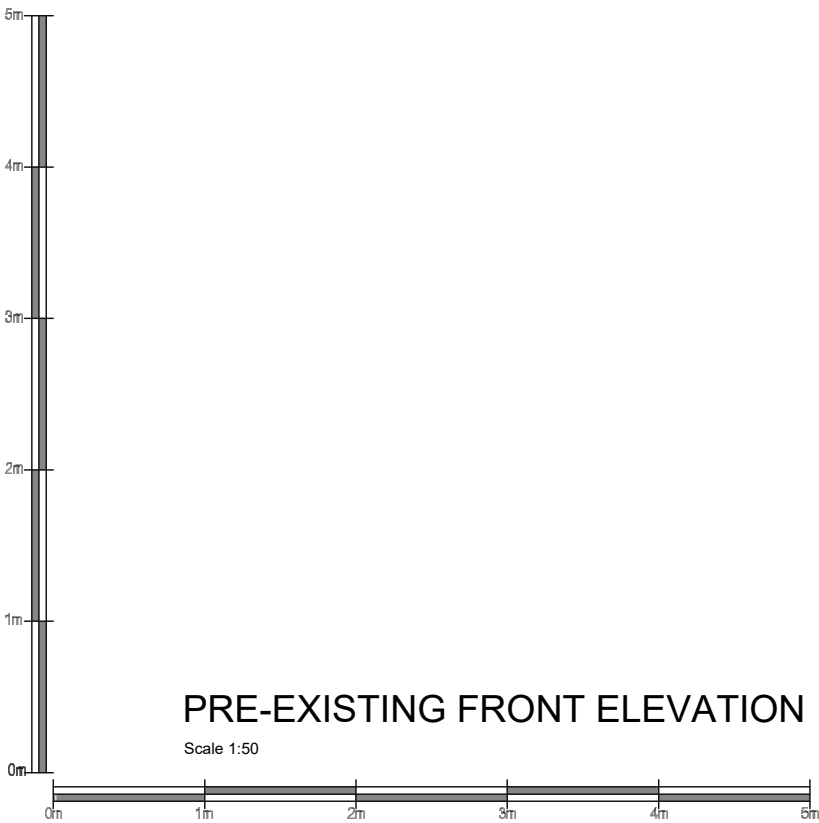


PRE-EXISTING FRONT ELEVATION

Scale 1:50

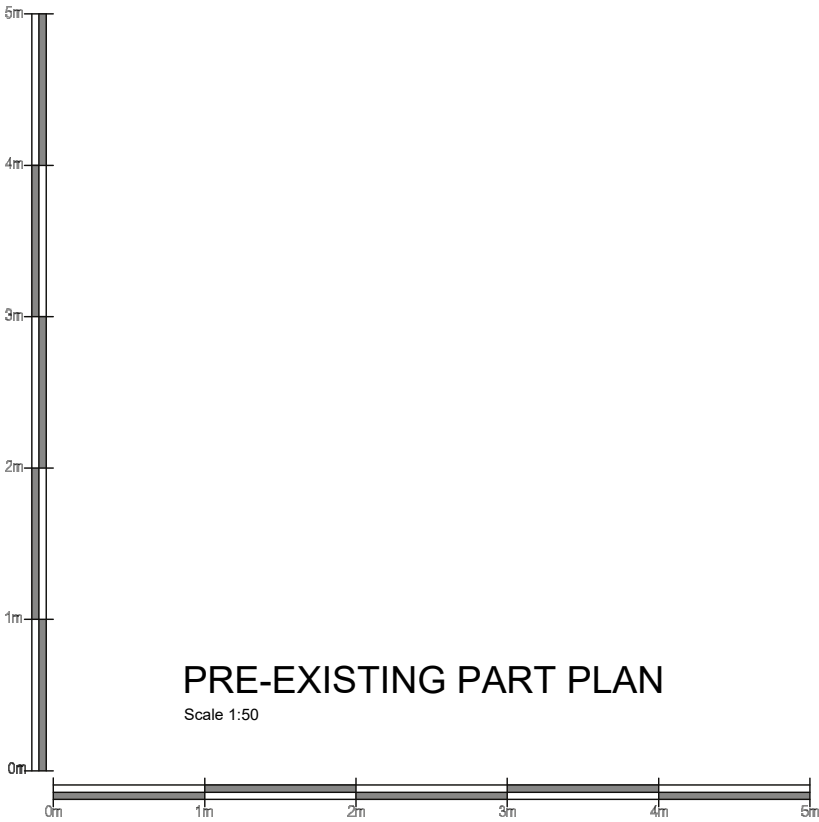

PRE-EXISTING PART PLAN

Scale 1:50

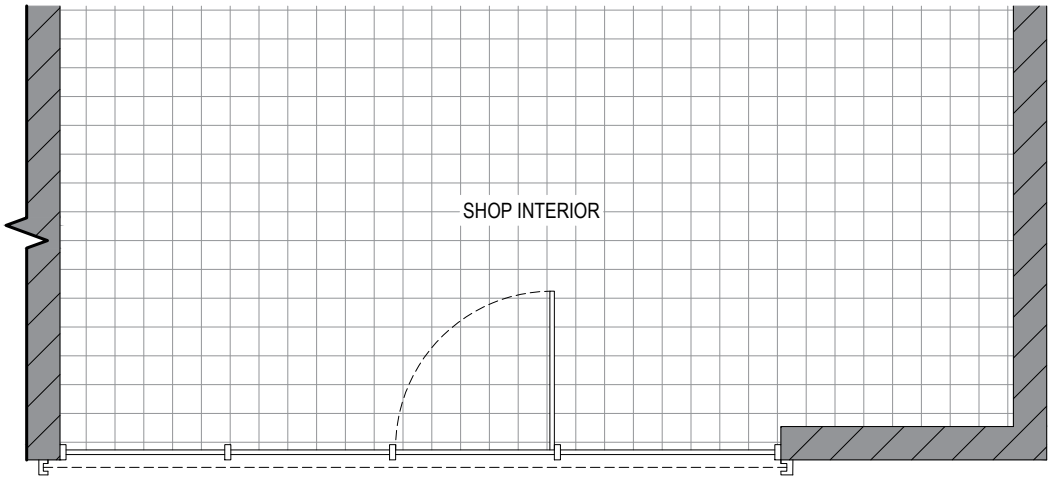

|       |           |     |
|-------|-----------|-----|
| Date: | Comments: | By: |
|-------|-----------|-----|

GENERAL NOTES:  
1) All dimensions in millimeters unless otherwise stated.

Site:  
Adisco Convenience,  
90 PAGE MOSS LANE,  
LIVERPOOL,  
L14 0LX

Drawing Title:  
Pre-Existing Plan and Elevation

|                    |                     |           |
|--------------------|---------------------|-----------|
| Ref:<br>T020761_PE | Date:<br>10/01/2022 | Rev:      |
| Scale:<br>1:50     | Paper:<br>A3        | Date Rev: |