


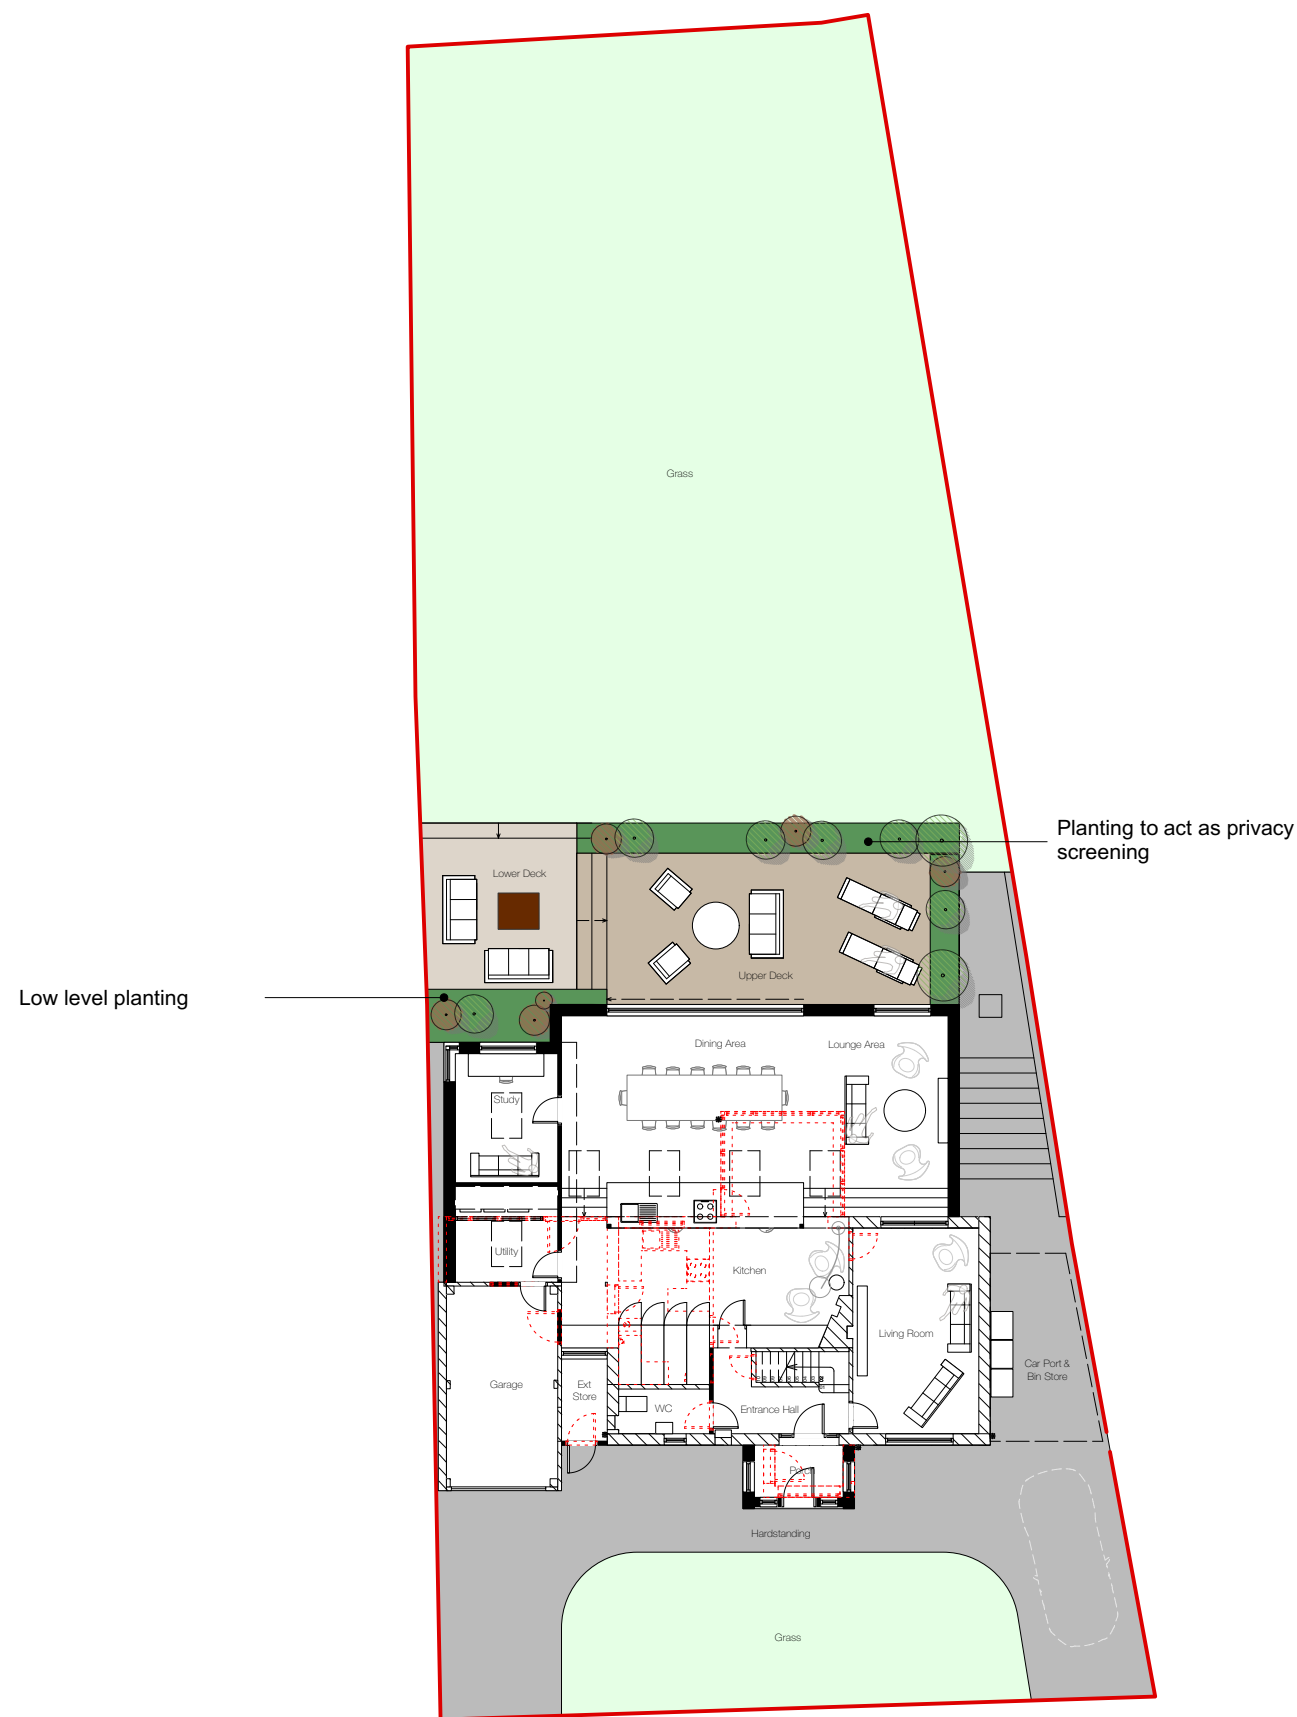

0 5 10 15m

1:200

PLANNING



Proposed Site Plan

Client: Dennis McGlynn
Drawing Number: **P388 312**
Drawing Title: **Proposed - Site Plan**
Date: 16/09/2024
Scale: 1:200 @ A3