


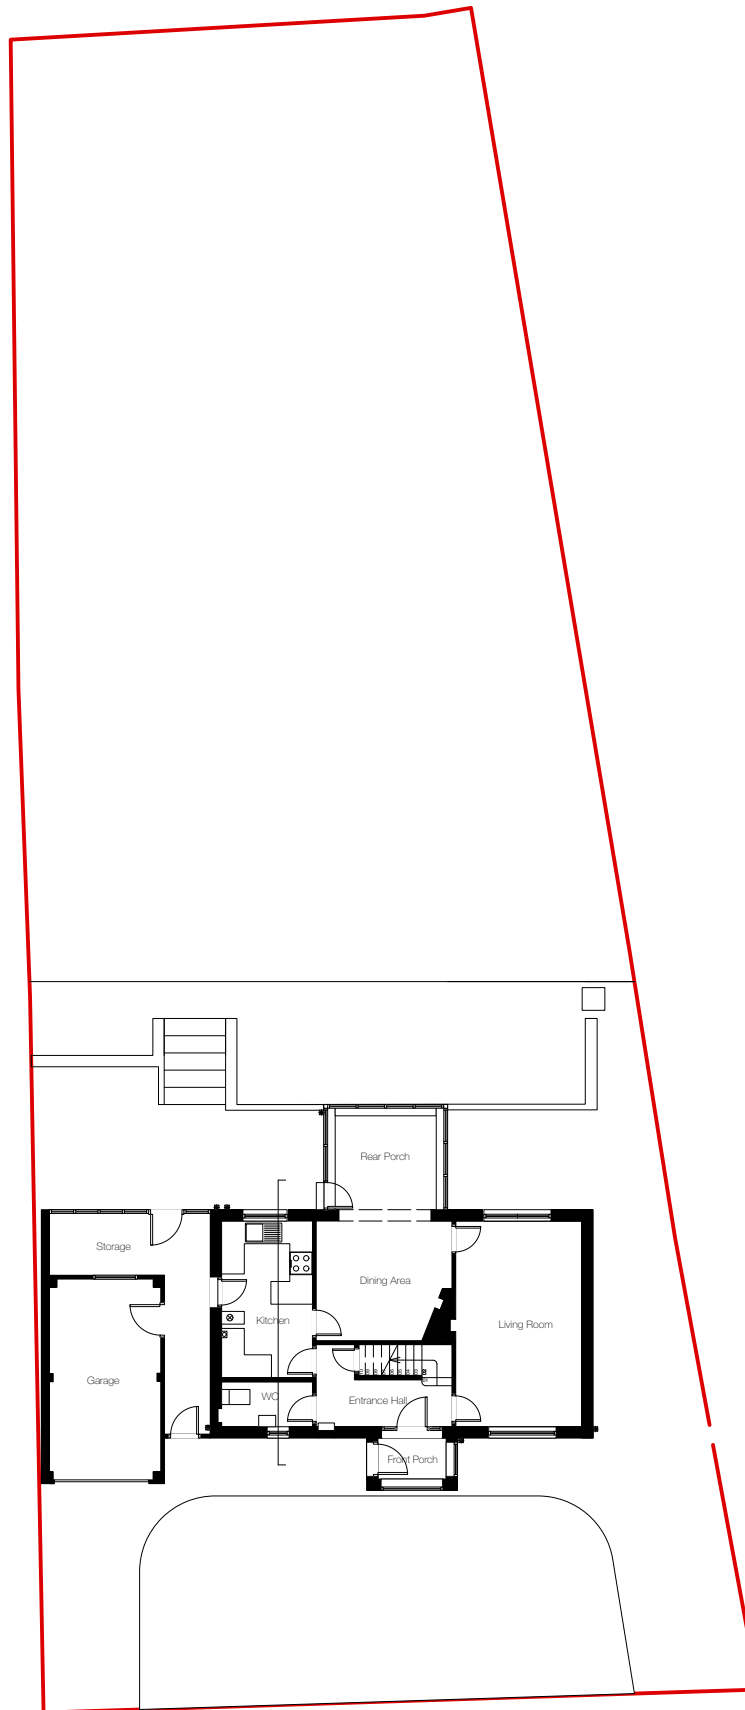

Existing Site Plan



1:200

PLANNING

Client:	Dennis McGlynn
Drawing Number:	P388 301
Drawing Title:	Existing - Site Plan
Date:	16/07/2024
Scale:	1:200 @ A3



T 01516013190
E mail@lj-architects.co.uk
W www.lj-architects.co.uk

P388_21 Knowsley Park Lane