



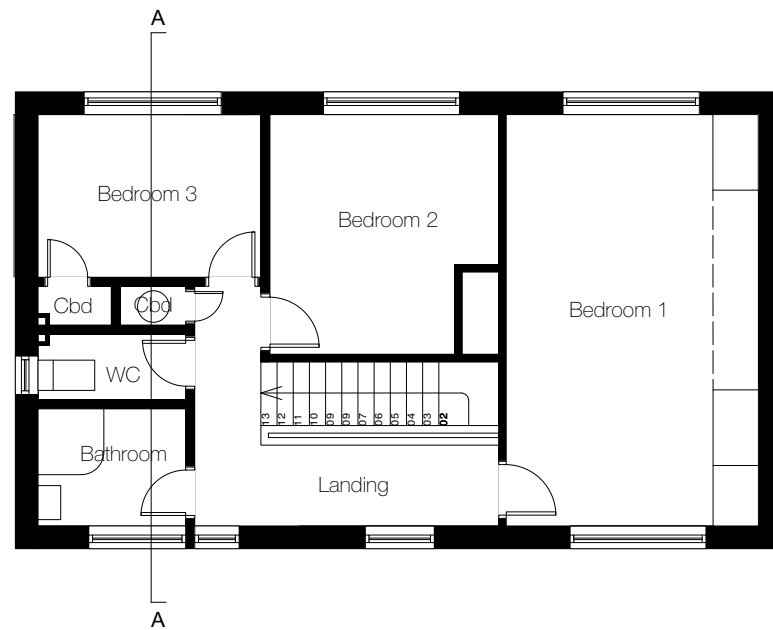

Existing First Floor Plan

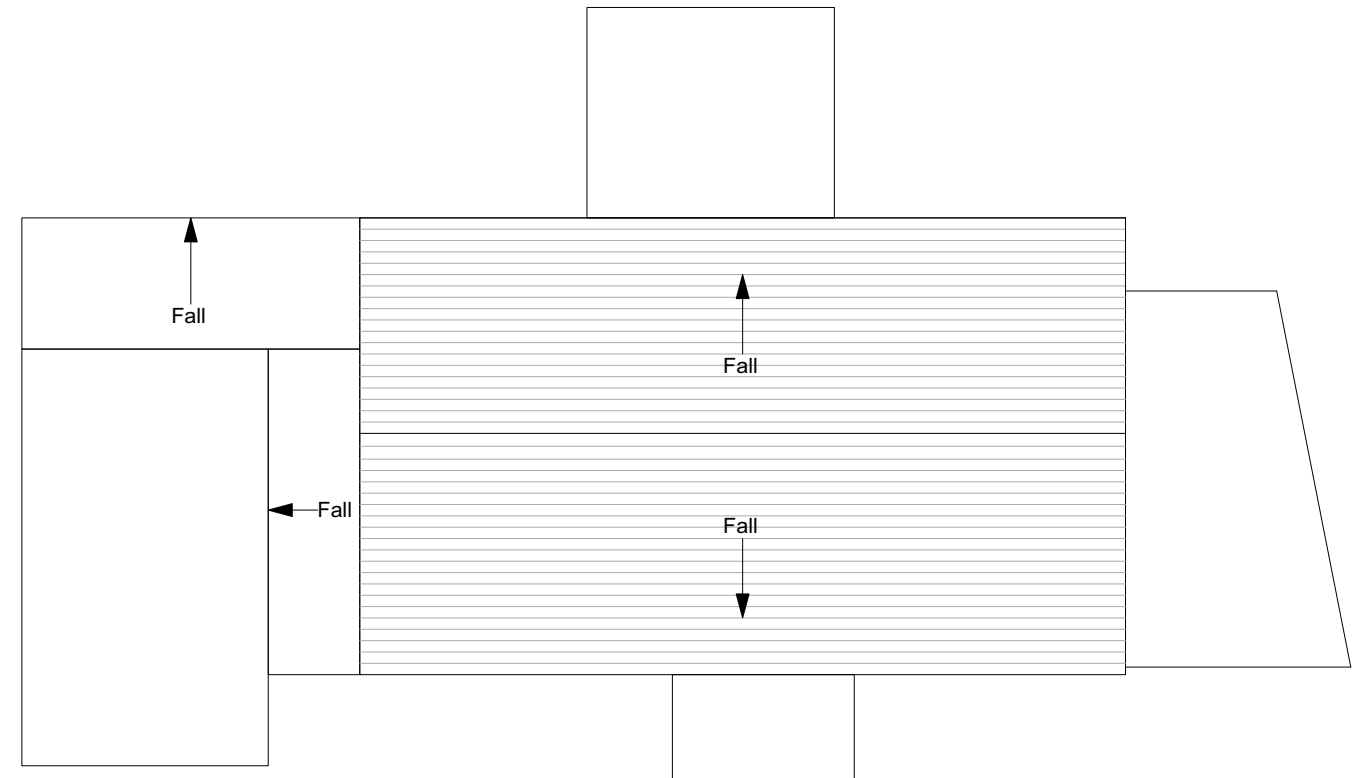

Existing Roof Plan

0 1 2 3 4 5 6 7 8m

1:100

PLANNING

Client: Dennis McGlynn
 Drawing Number: **P388 303**
 Drawing Title: **Existing - FF Floor Plans**
 Date: 16/07/2024
 Scale: 1:100 @ A3



T 01516013190
 E mail@lj-architects.co.uk
 W www.lj-architects.co.uk

P388_21 Knowsley Park Lane