

Key:


Existing Wall: 

Structure Over: - - - -

Demolitions: - - - -

New Wall: 

Site Boundary: - . - . - .

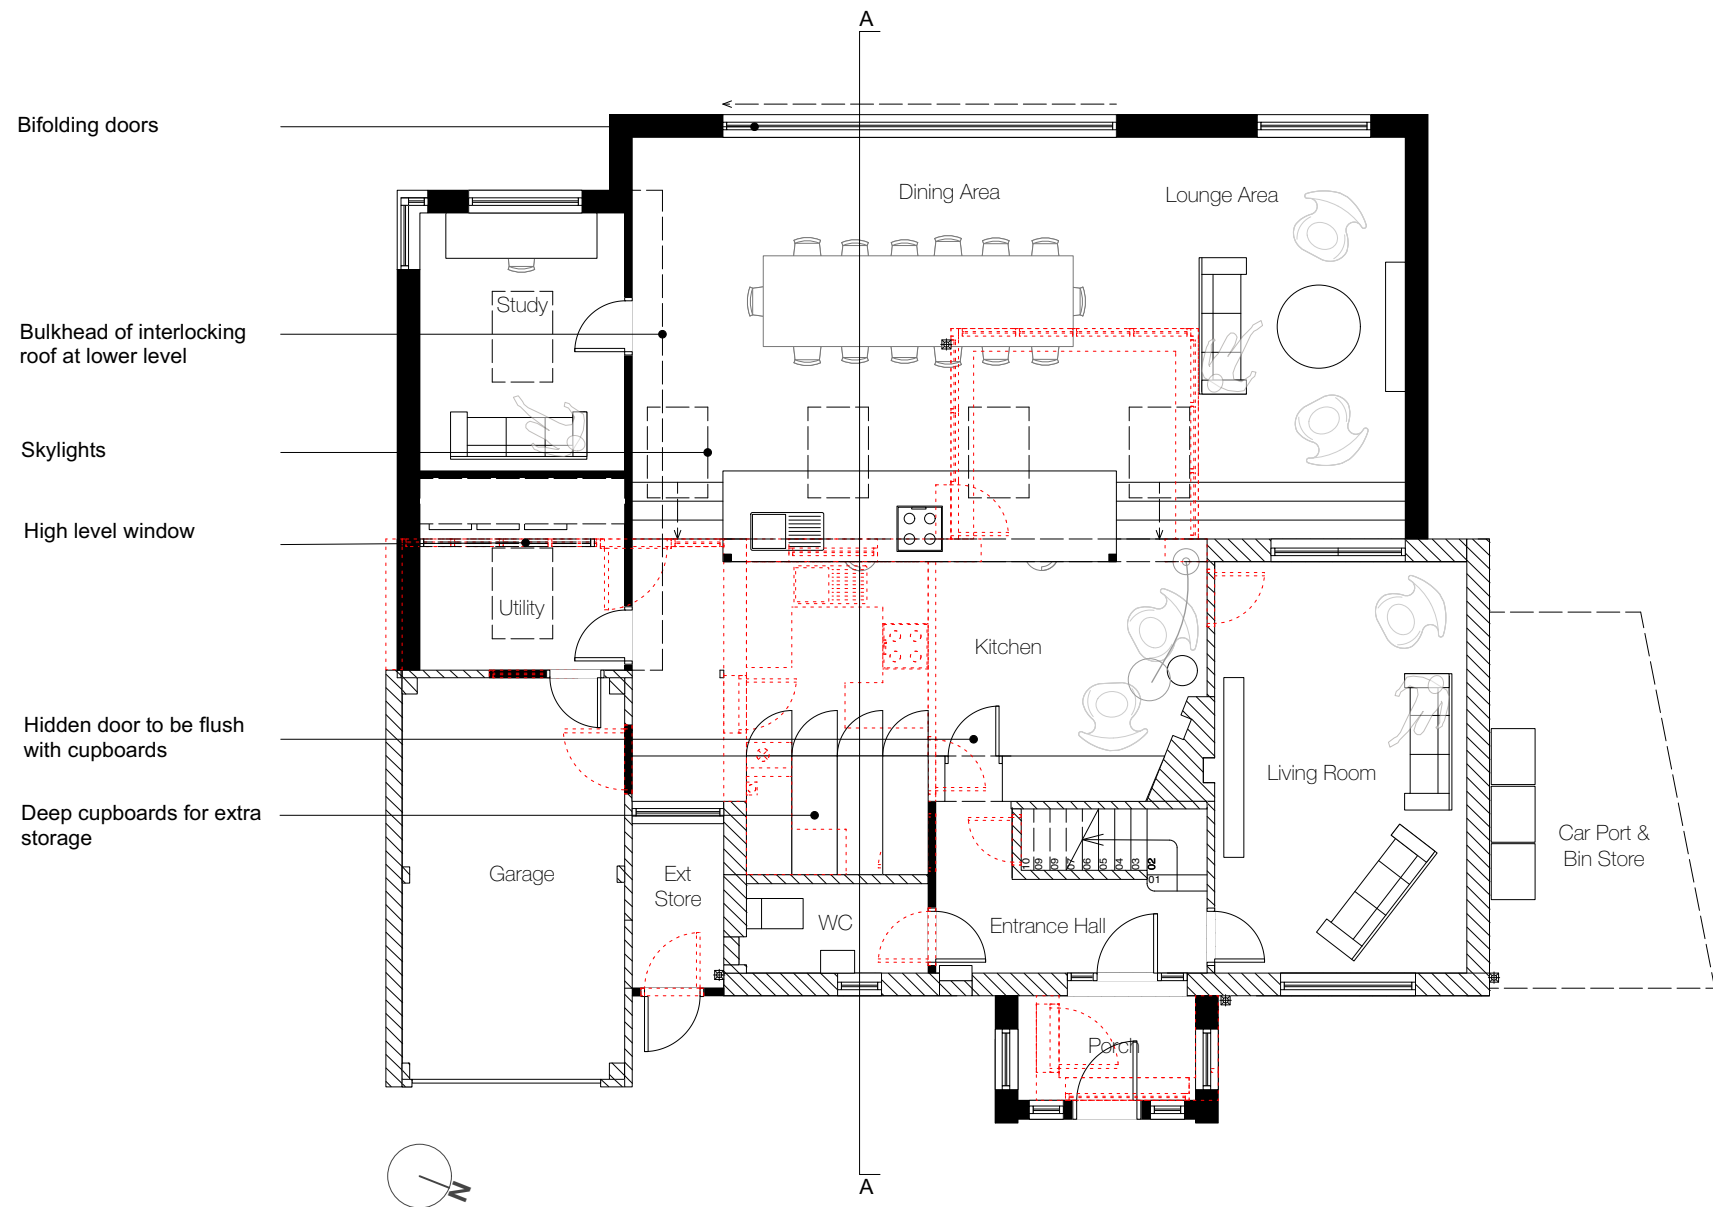

Proposed Ground Floor Plan



Precedent imagery showing overlapping roof

0 1 2 3 4 5 6 7 8m

1:100

PLANNING

Client: Dennis McGlynn  
Drawing Number: P388 307  
Drawing Title: Proposed - GF  
Date: 16/09/2024  
Scale: 1:100 @ A3