


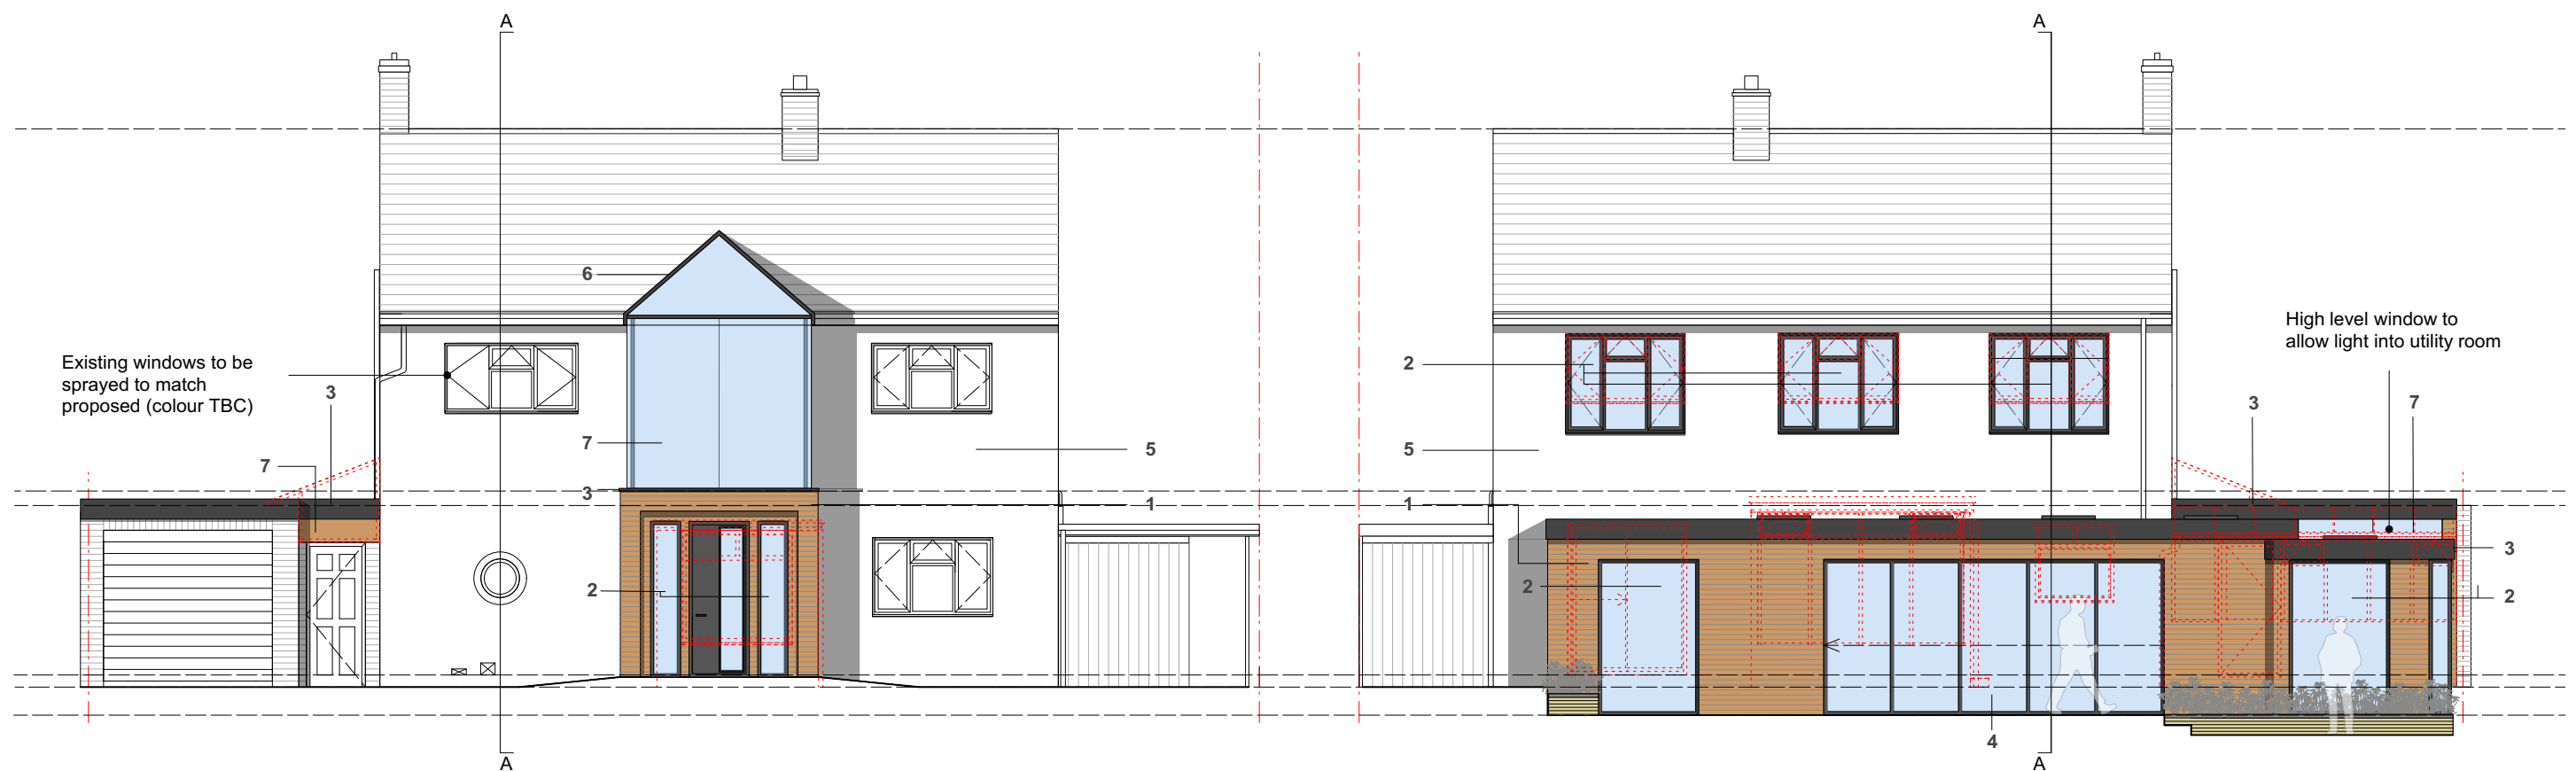

Proposed Front Elevation

Proposed Rear Elevation

Materials Key:

- New brickwork: 1
- New powder coated aluminium framed glazing: 2
- New powder coated aluminium coping to parapet: 3
- New powder coated aluminium bi-fold doorset: 4
- New white render: 5
- Powder coated aluminium roof: 6
- Framless glazing: 7

0 1 2 3 4 5 6 7 8m

1:100

PLANNING

Client: Dennis McGlynn
 Drawing Number: P388 309
 Drawing Title: Proposed - Elevations
 Date: 16/09/2024
 Scale: 1:100 @ A3