



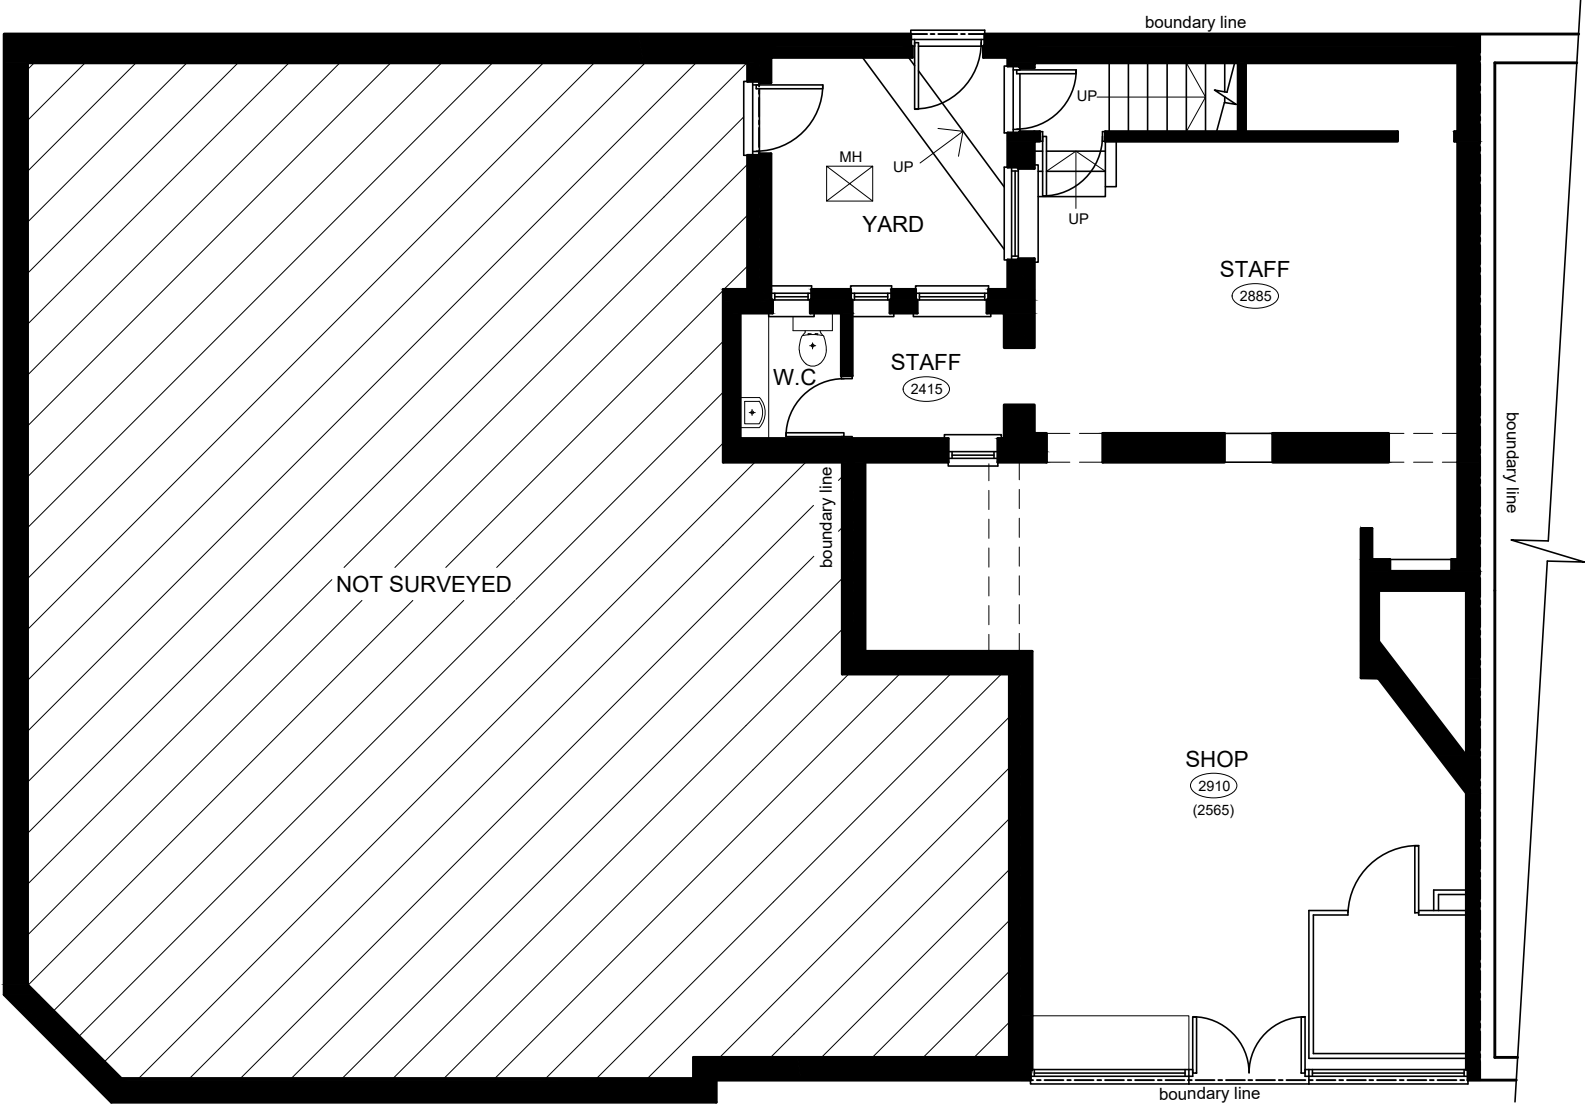


GROUND FLOOR PLAN



FRONT ELEVATION

EXISTING PLANS AND ELEVATIONS

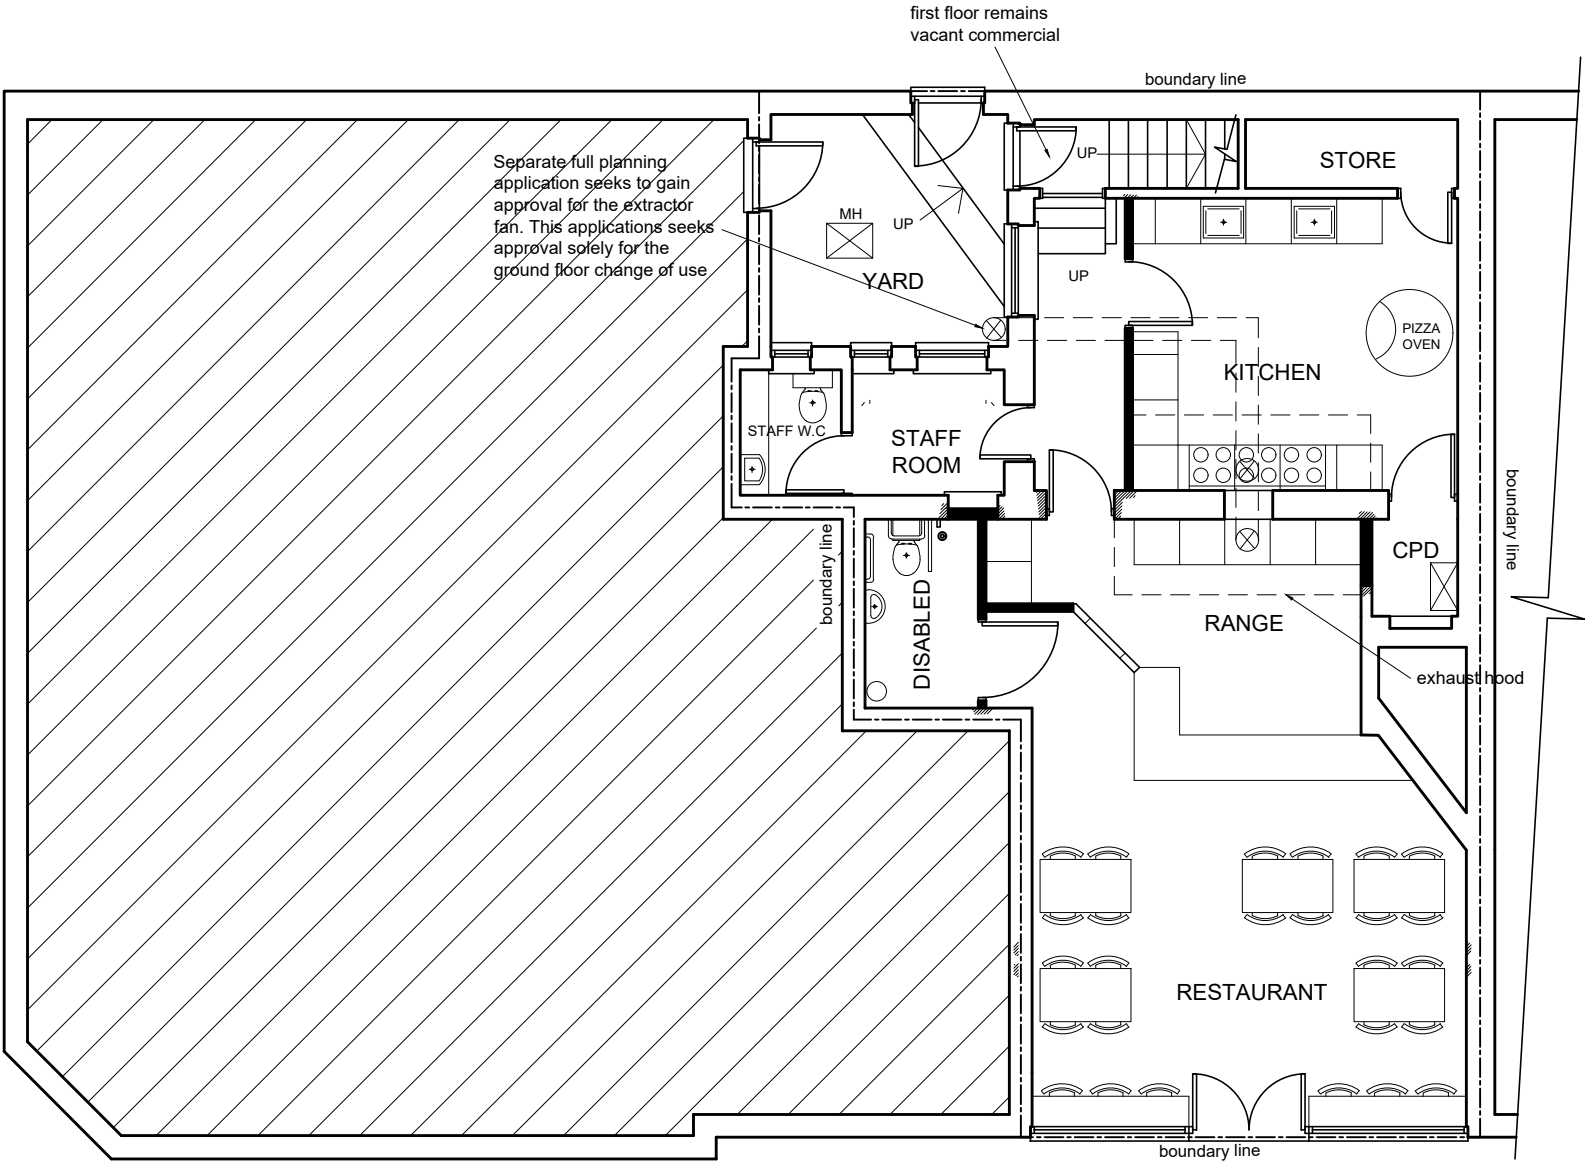 


GROUND FLOOR PLAN



FRONT ELEVATION

PROPOSED PLANS AND ELEVATIONS

 

REVISION A :First floor plan removed, extractor fan seeks approval on separate application
19.09.2024

R J G Architecture LTD For All Your Architectural Design Requirements	Project 67 Eccleston Street & 4a Atherton Street Prescot	
	Dwg Title Existing & Proposed Plans & Elevations	
	Dwg No 01878/SK/01	Rev A
Tel : 01744 419 419 e-mail: info@rjgarchitecture.co.uk	Drawn by BOR	Scale 1:100
1. Figure dimensions to be followed in preference to scale. 2. All dimensions to be checked on site. 3. This drawing remains the copyright of the architect and may not be copied without prior consent.	Date July '24	