


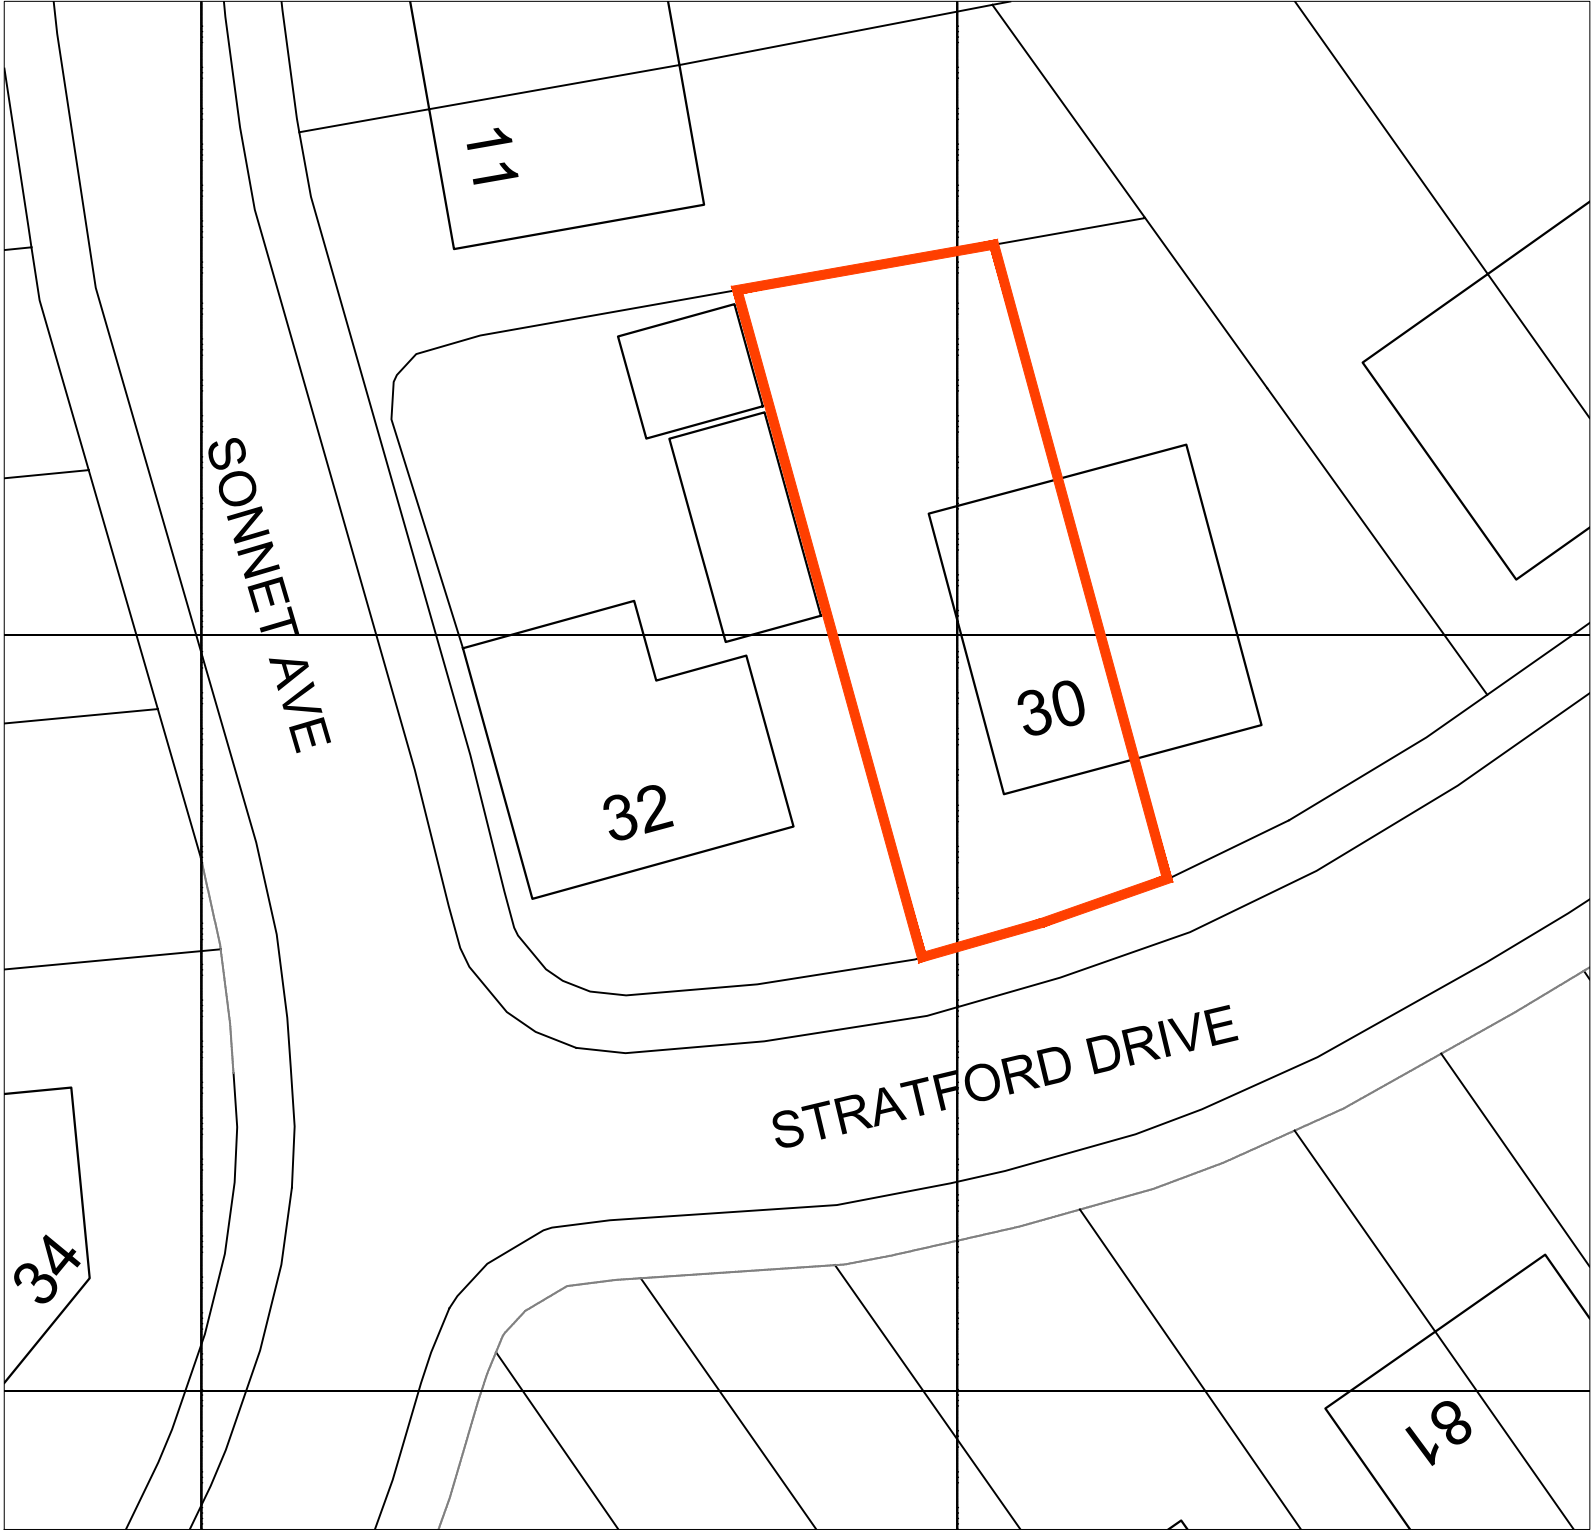

SITE LOCATION PLAN
1:250



GENERAL NOTES:

Mark Yates Architects Ltd accepts no responsibility for any costs, losses or claims whatsoever arising from these drawings, specifications and related documents unless there is full compliance with the Client or any unauthorised user of the following:

1.

All boundaries, dimensions and levels are to be checked on site before construction and any discrepancies reported to the Architect / Designer.

2.

Partial Service: Any discrepancies with site or other information is to be advised to the Architect / Designer and direction and / or approval is to be sought before the implementation of the detail.

3.

Block and site plans are reproduced under license from the Ordnance Survey.

4.

Do not scale this drawing.

5.

For the purpose of coordination, all relevant parties must check this information prior to implementation and report any discrepancies to the Architect / Designer.

DRAWING NOTES:

P1	Issued for pricing/ Tender purposes	XX.XX.XXXX
STATUS	REVISION	DATE

CLIENT	DRAWING		
	SITE LOCATION PLAN		
	SCALE	1:250	PAPER SIZE
	A3		
	DATE	04.09.2021	DRAWN BY
XX			
PROJECT	DWG No.	AL-00-001	REVISION
	P1		PROJECT No.
	311-21		
	DRAWING STATUS		
	PLANNING		
Information contained on this drawing is the sole copyright of Mark Yates Architects Ltd. and is not to be reproduced without their permission.			

MYA

Mark Yates Architects Ltd

www.myarchitects.uk

info@myarchitects.uk