



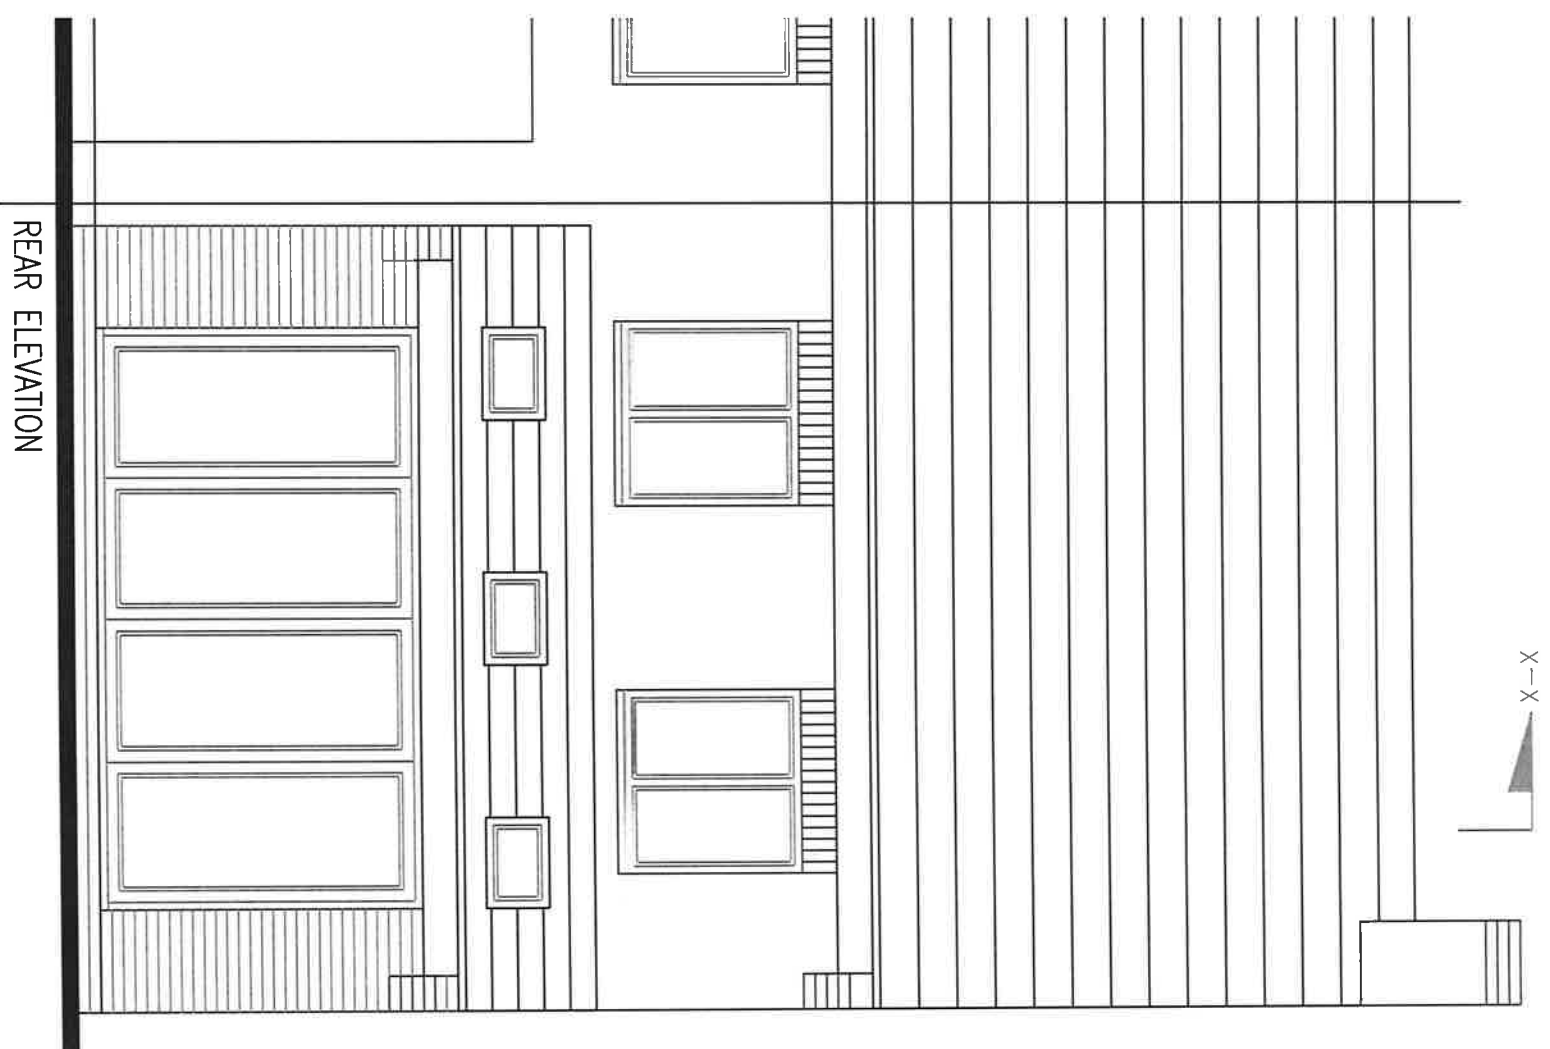

REAR ELEVATION

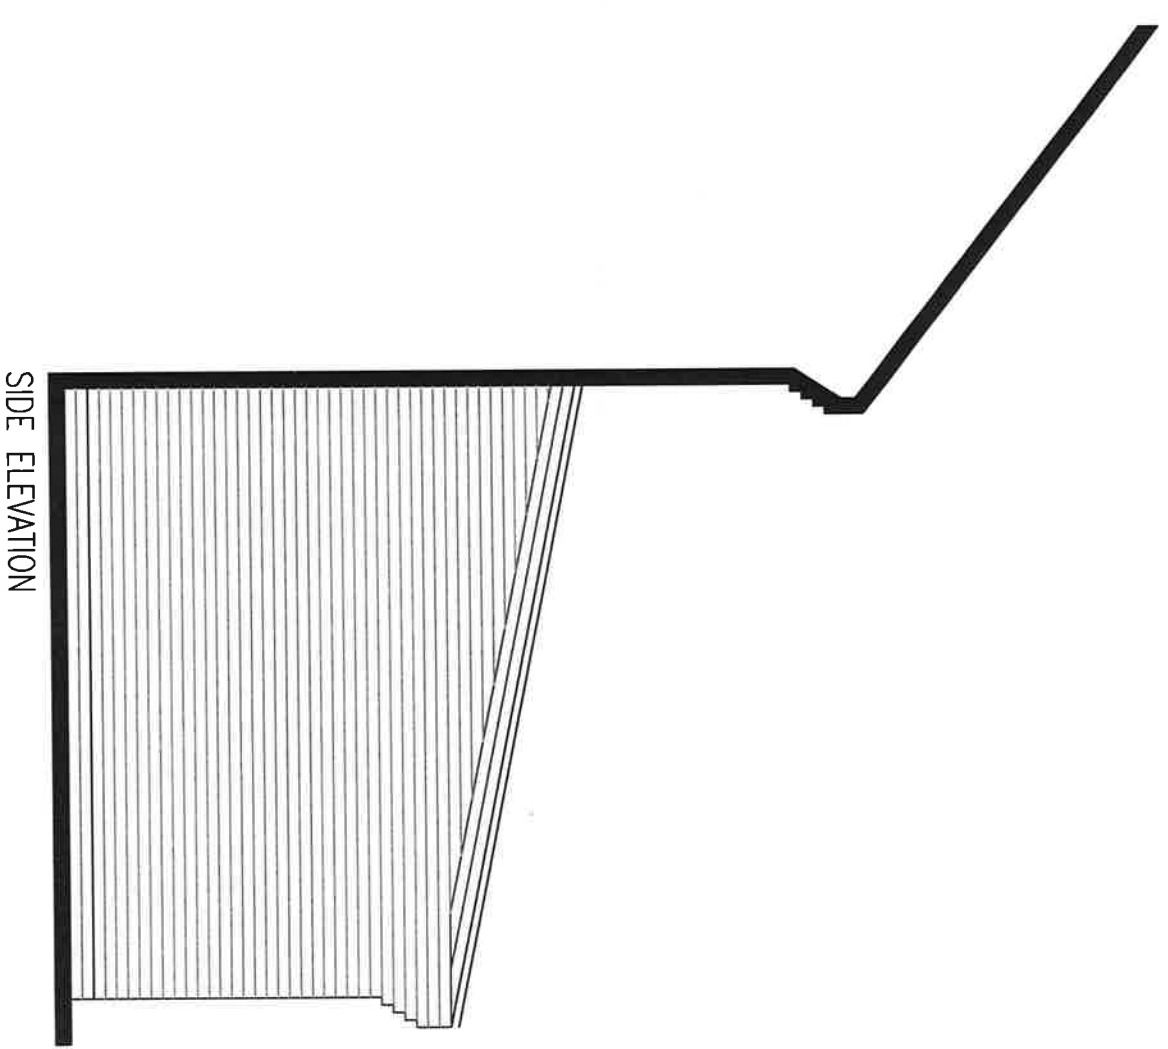

SIDE ELEVATION

PROPOSED

Proposed domestic extension at :
52 TAVINGTON ROAD
HALEWOOD
L26 6BA
tel : 07736 679350
E-mail : scwright74@icloud.com
Sept. 2021 Scale 1:50 @ A3
MR S WRIGHT
Drawing No : WGT/09.21/021

