


Notes

THIS DRAWING HAS BEEN PREPARED FOR THE SOLE PURPOSES OF OBTAINING A PLANNING AND/OR BUILDING PERMIT APPROVAL, CANNOT BE USED, EITHER RELIED UPON FOR OBTAINING TOLL DEDUCTIONS FOR THE WORKS SHOWN, THE DRAWING DOES NOT CONSTITUTE A FULL DESIGN, IT IS THE RESPONSIBILITY OF THE HOME OWNER TO USE A CONTRACTOR WITH EXPERIENCE IN THIS TYPE OF WORK, WHO MUST BE KNOWLEDGEABLE OF THE REQUIREMENTS OF THE LOCAL BUILDING DEPARTMENT. THE DRAWINGS IS TO COMPLETE THE WORKS, INCLUDING ADVISING THE CLIENT OF ANY ADDITIONAL ELECTRICAL & PLUMBING WORKS, NOT SHOW, IE, ELECTRICAL & PLUMBING WORKS, JOINERY FINISHING, INTER, EXTERNAL WORKS, DECORATION, ETC & PROVIDING COSTS).


North Point

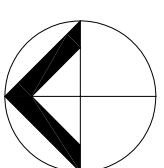


Row	Date	Function	Who	By	Check
1					
2					
Existing Site Plan

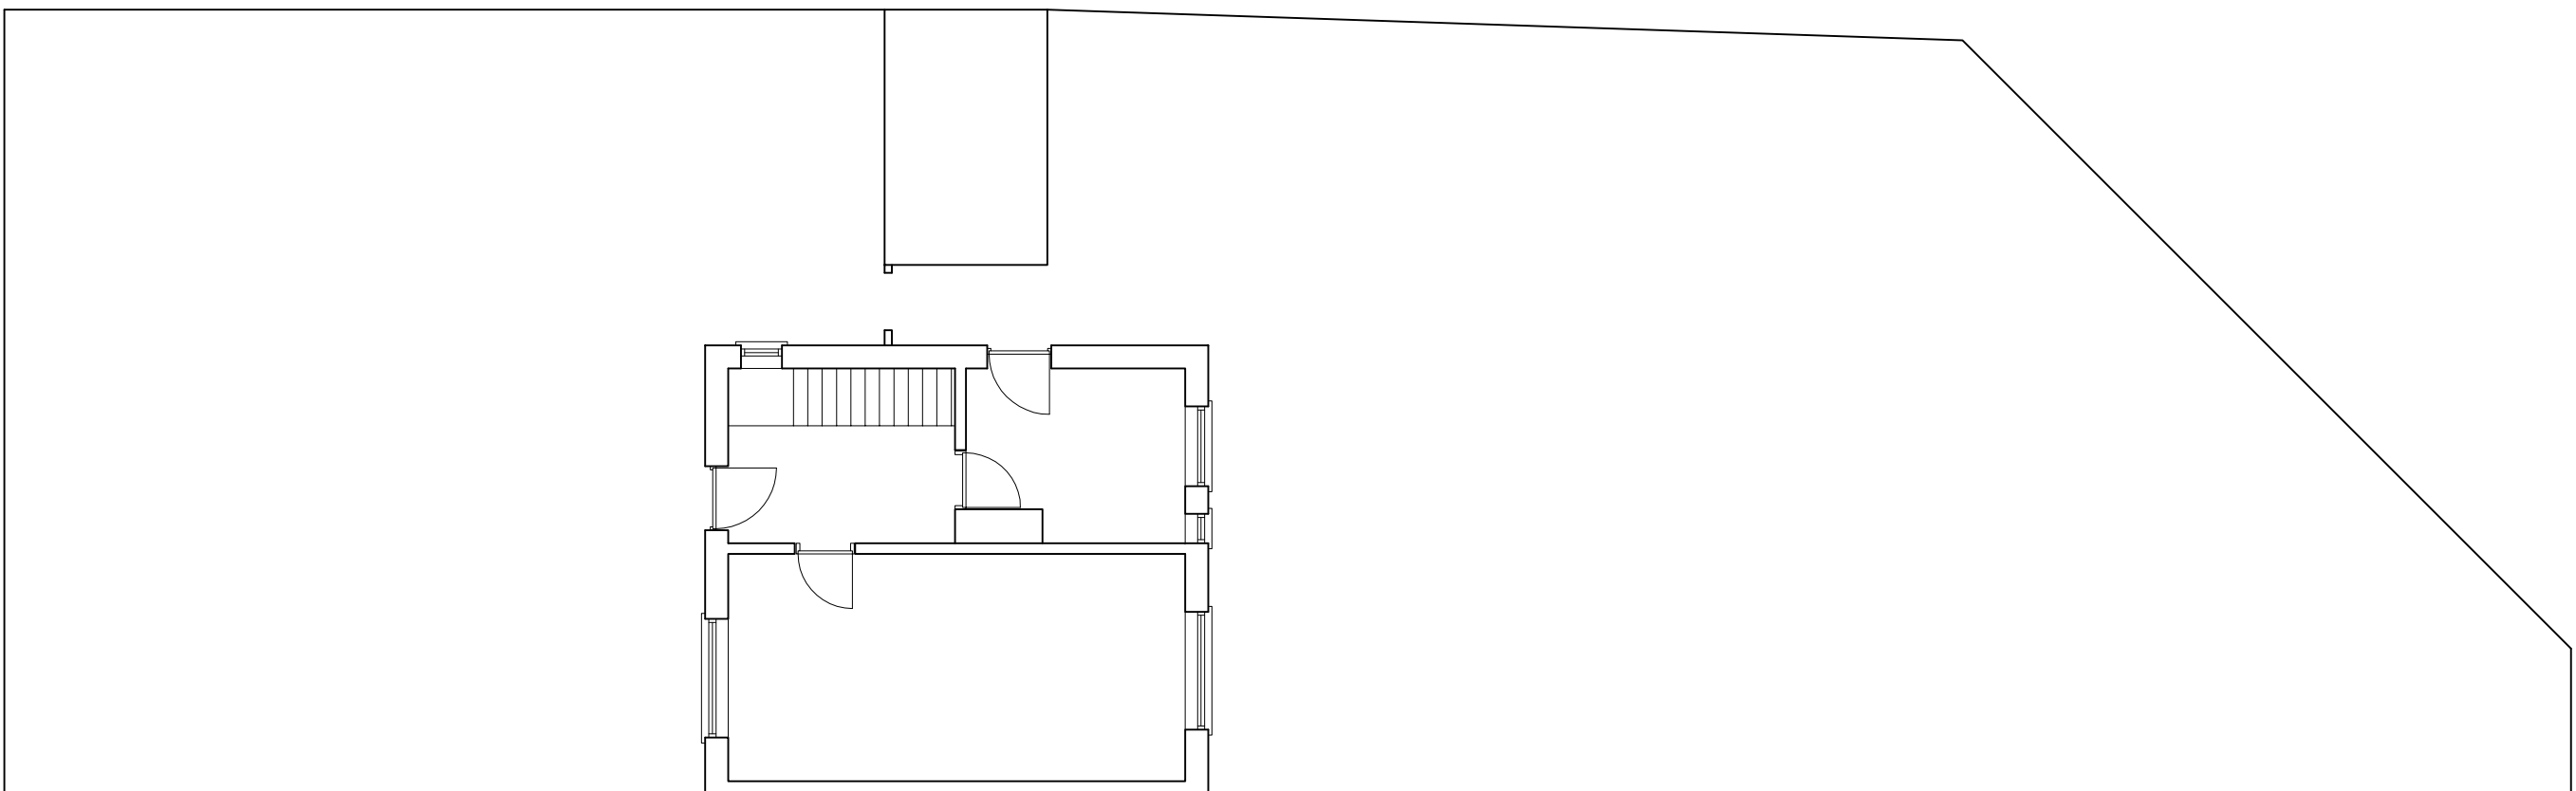

Proposed Site Plan

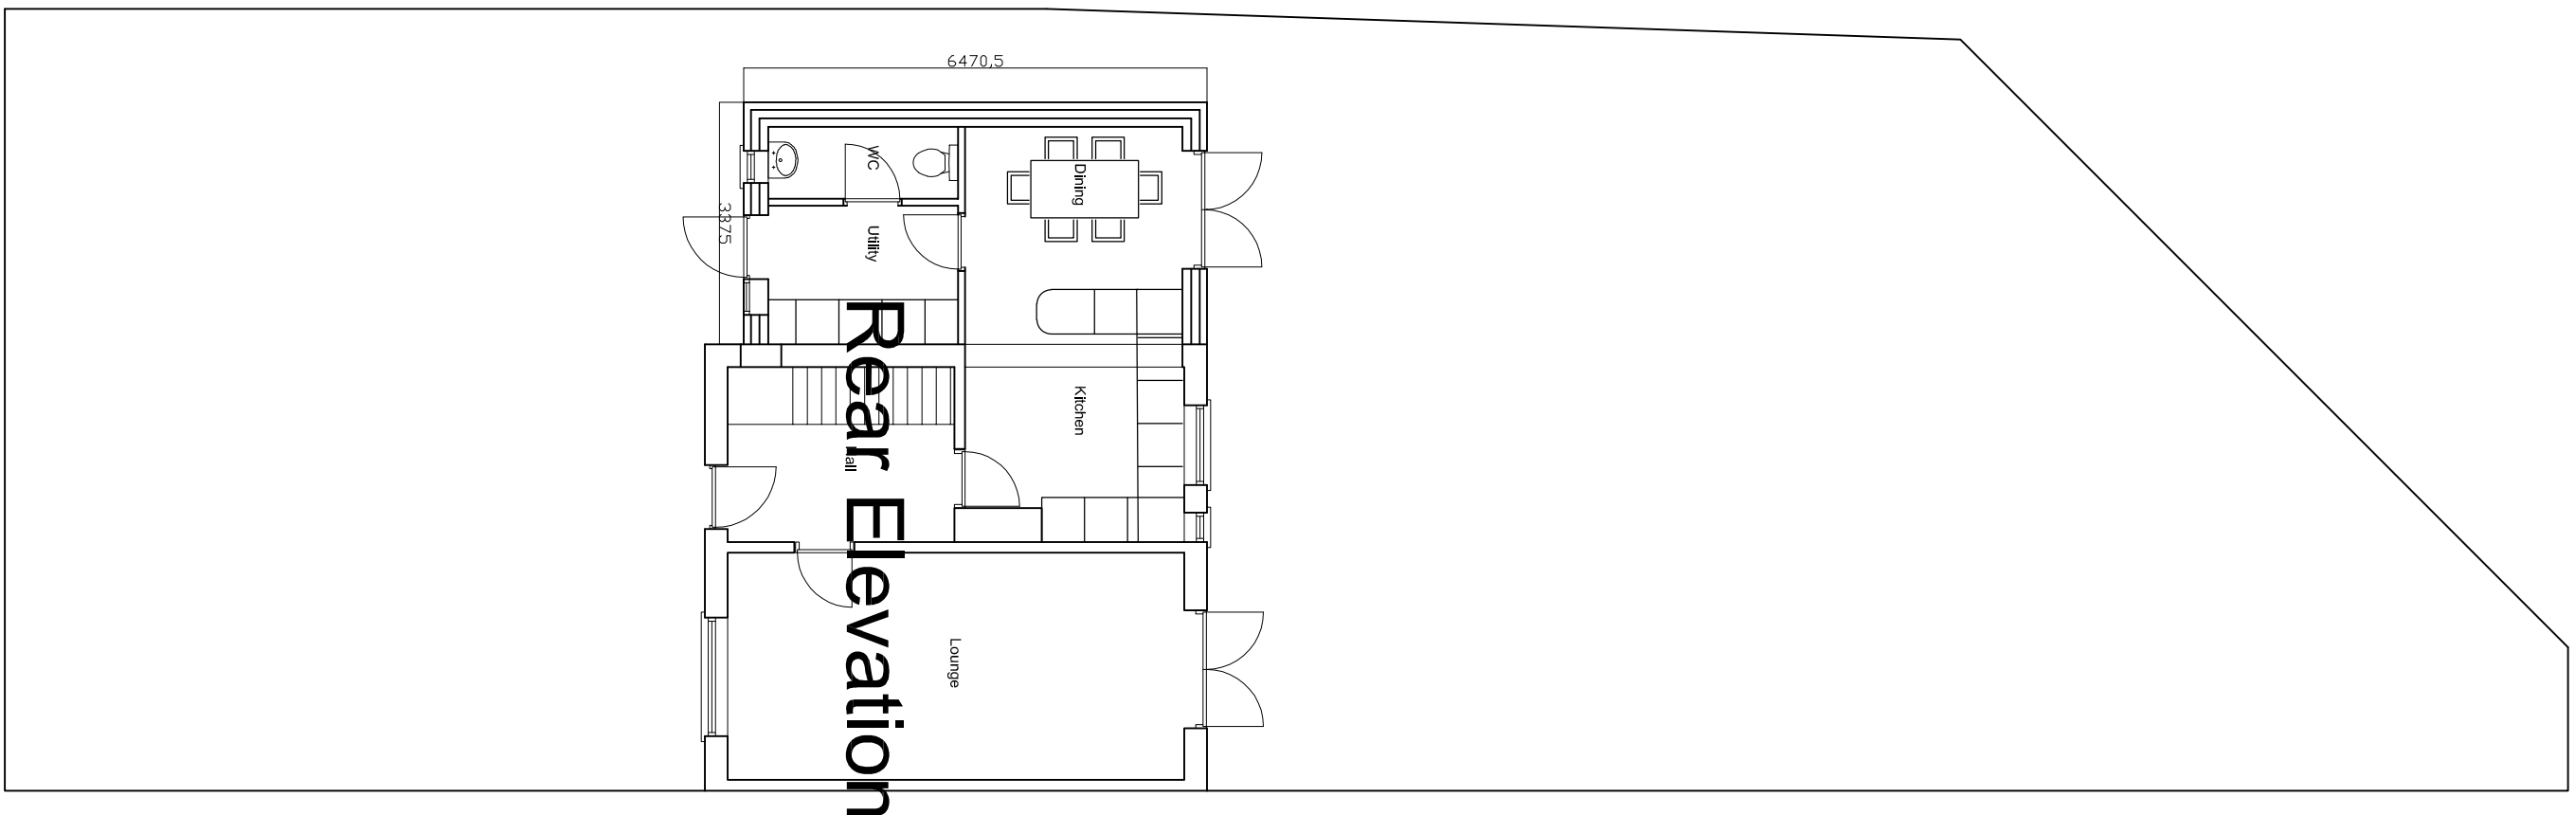

Copyright. All rights reserved.
This drawing must not be reproduced without permission.
This drawing must not be scaled. Dimensions are in millimetres unless specified.

Location

3 Million Avenue, Whiston, Prescot, Merseyside L35 2XX

Drawing title	Scale at A1	
Site Plans	1:100	
Status	date	Scale at A3
PLANNING	1/200	
Job No.	Dwg No.	Revision
A071	PL-02	-