




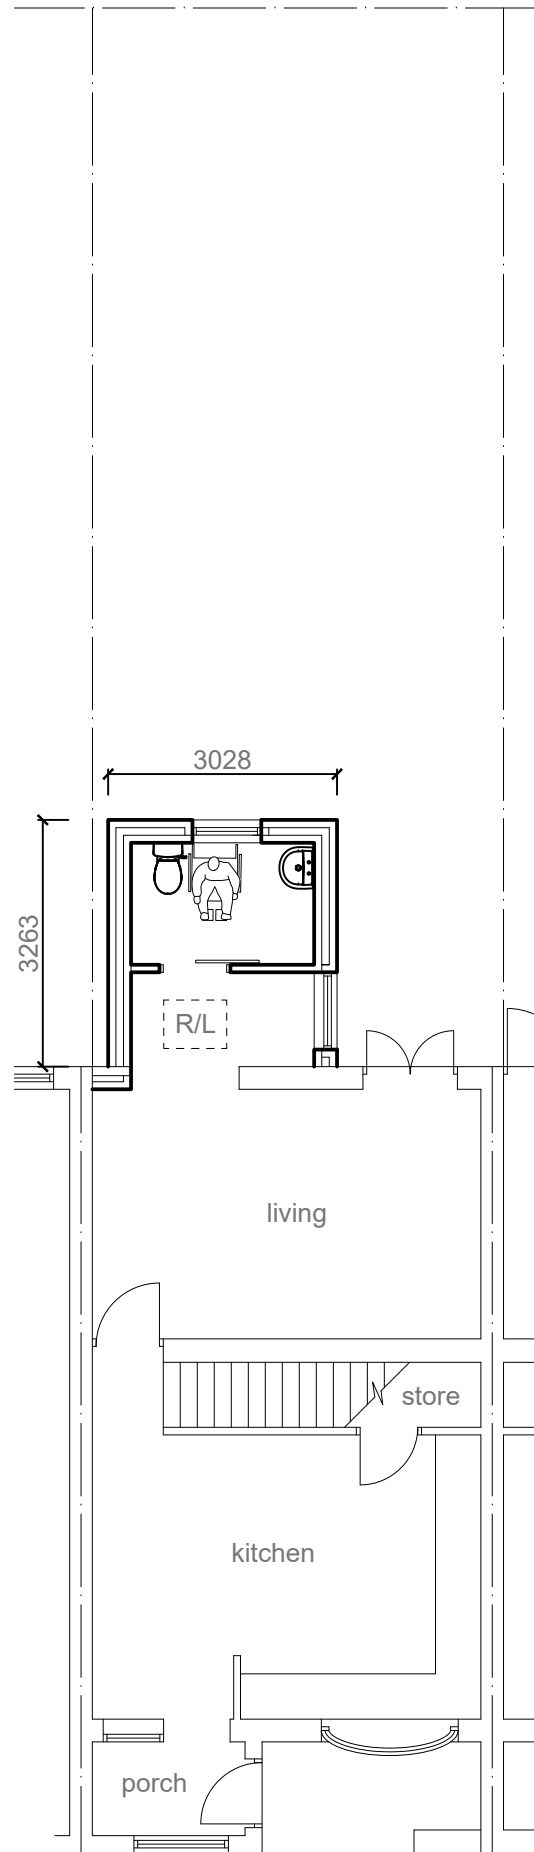

Proposed ground floor plan @ 1:100 scale

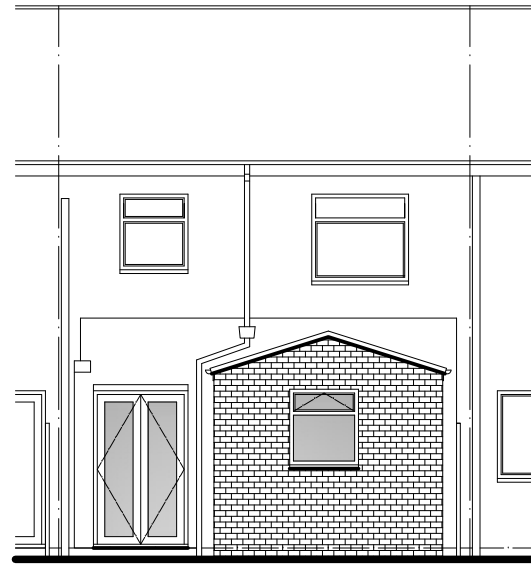

Proposed rear elevation @ 1:100 scale

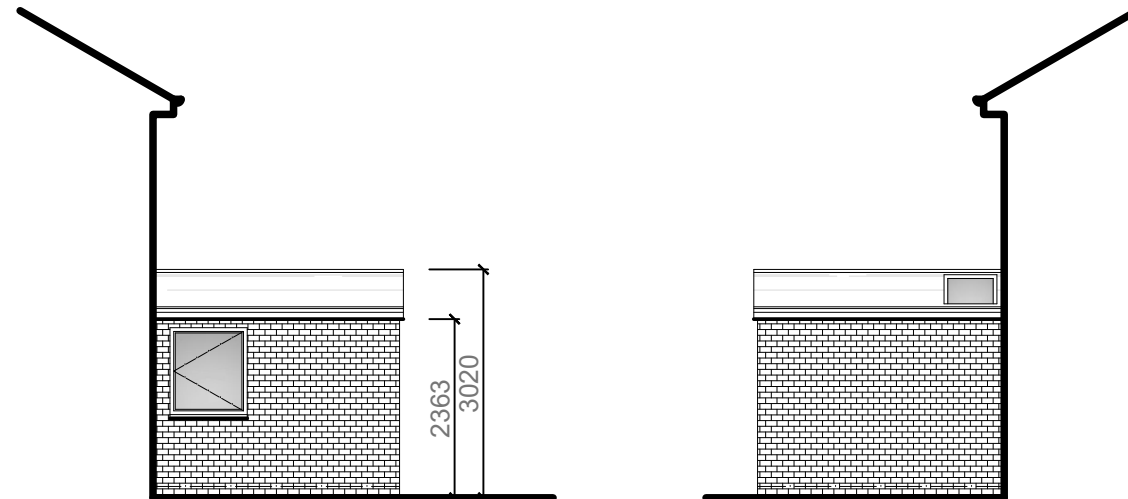

Proposed side (west)
elevation @ 1:100 scale

Proposed side (east)
elevation @ 1:100 scale



Scale bar @ 1:100 scale

EXTERNAL SPECIFICATION


Roof:
Smooth Brown Marley Bold Roll (osa) interlocking roof tiles to new extension roof as shown hatched to match existing main roof.

Walls:
Facing brickwork to match existing. Mortar colour to match existing.

Facias:
Facias to be black white to match existing main house.

Rainwater goods:
Black PVCu gutters and rainwater pipes.

Windows:
White PVCu frames with double glazing to match pattern of main house. Obscure glazing to sanitary room.

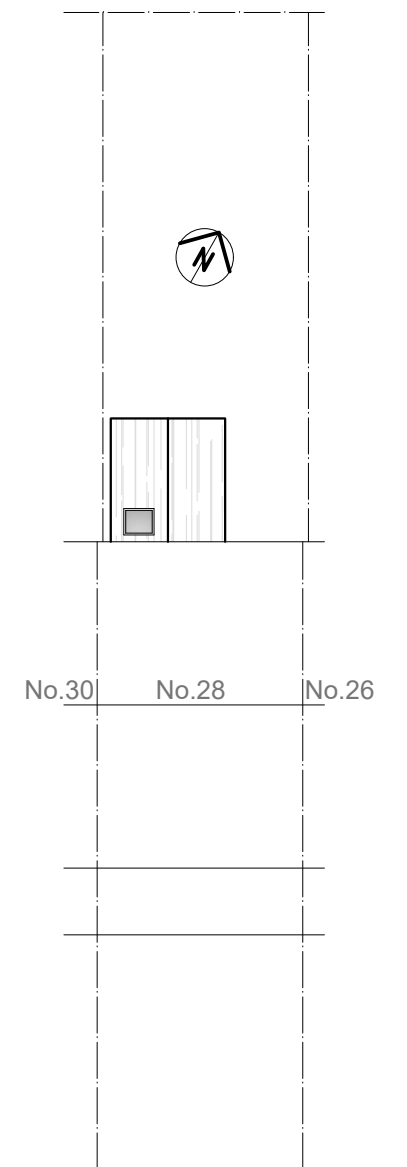

Proposed site plan @ 1:200 scale

Project:

**PROPOSED SINGLE STOREY REAR
WC EXTENSION**

at:

**28 MIRFIELD CLOSE
HALEWOOD, L26 9XP**

for:

MISS CHARLOTTE HALEWOOD

PROPOSED LAYOUT & SITE PLAN

Scale: 1:100 & 1:200

Date: May 2025

Drawing Number:
502900-02

Revision:
A