



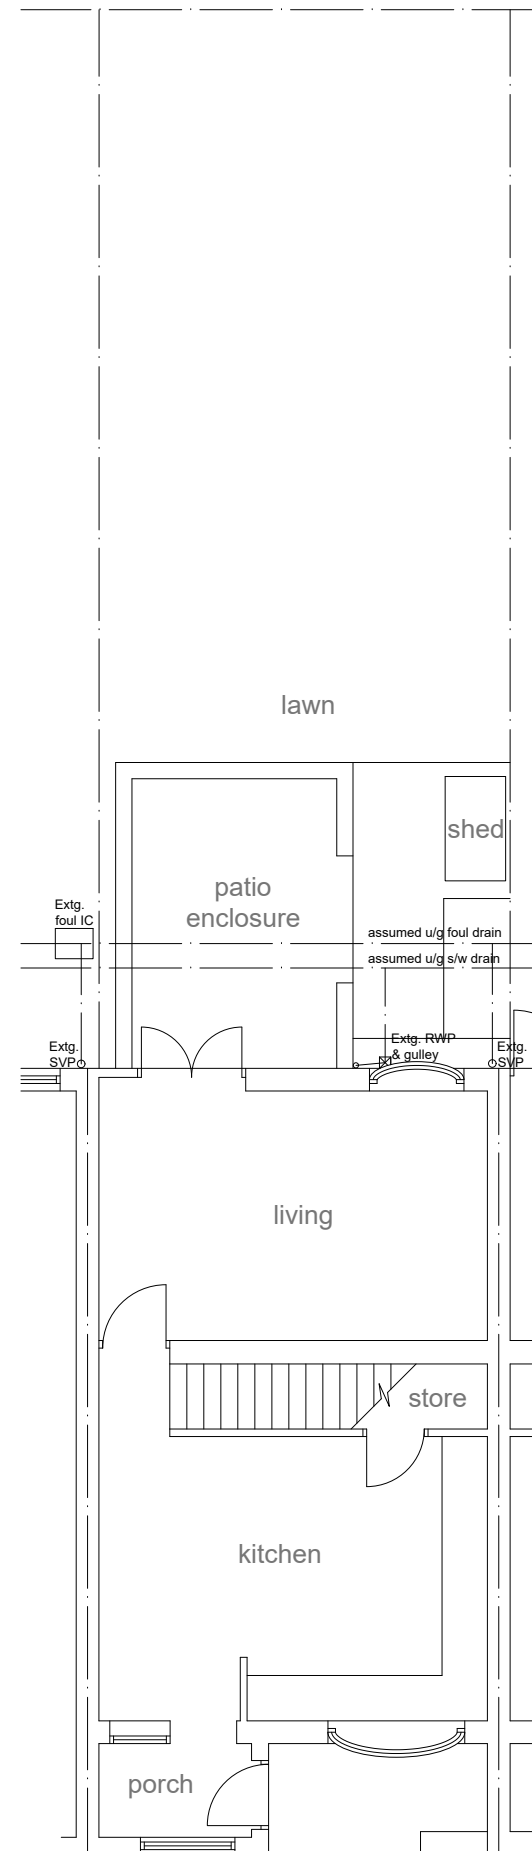


Existing ground floor plan @ 1:100 scale

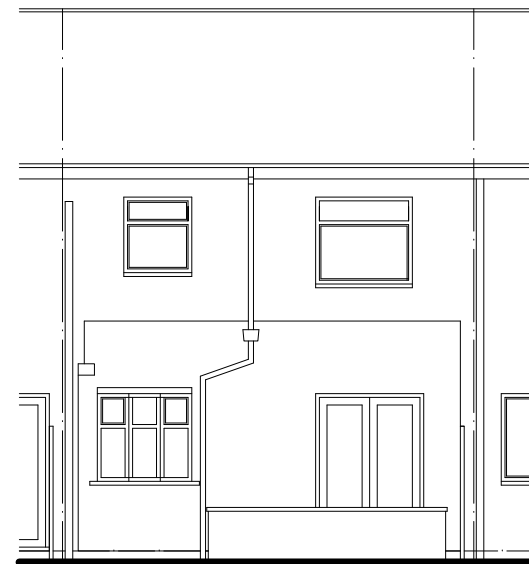


Existing rear elevation @ 1:100 scale



Scale bar @ 1:100 scale

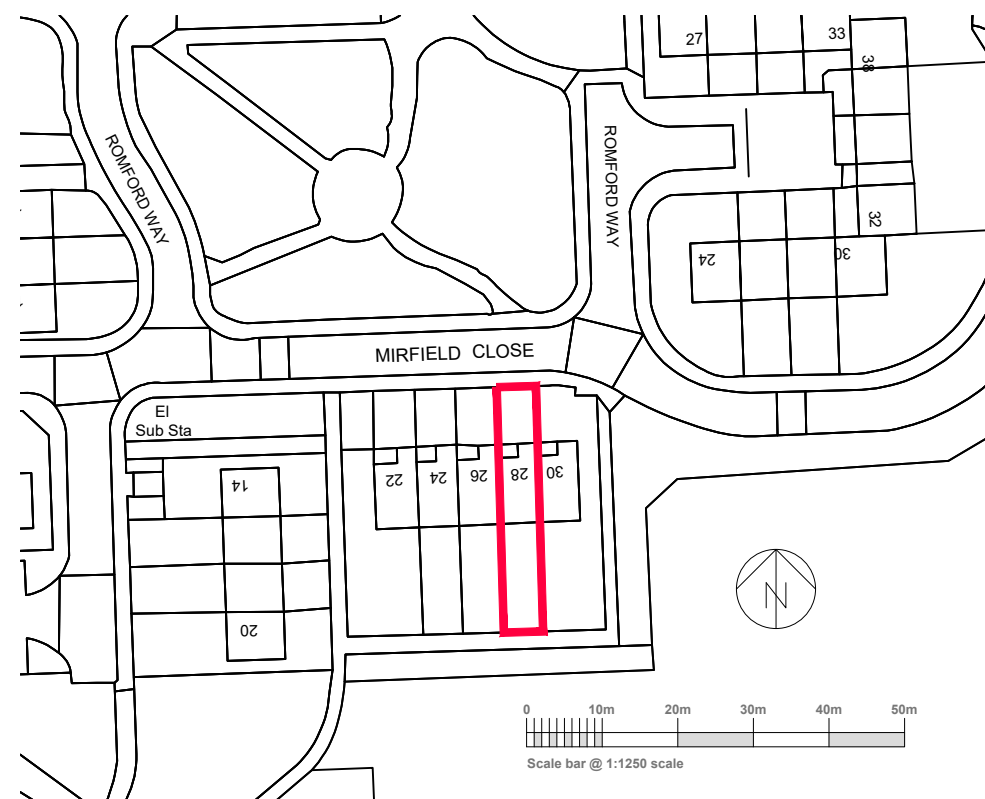

Location Plan @ 1:1250 scale

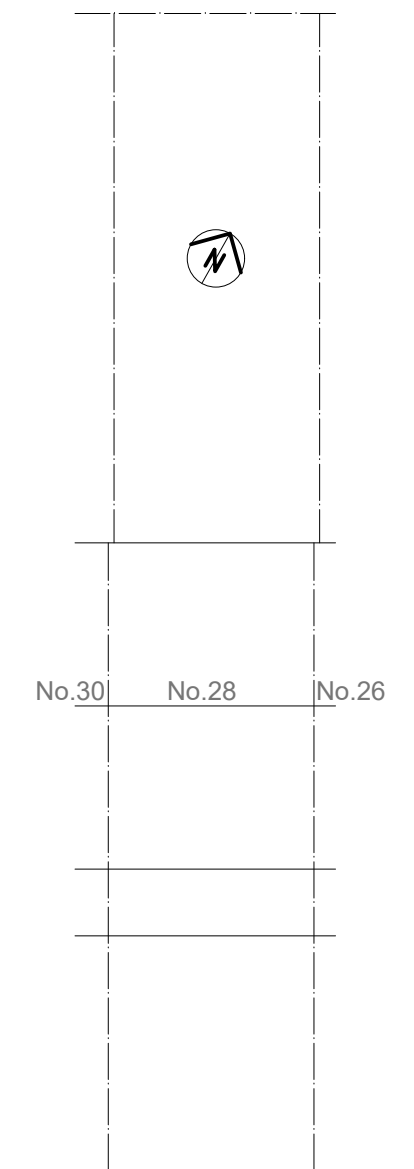

Existing site plan @ 1:200 scale

Project:

**PROPOSED SINGLE STOREY REAR
WC EXTENSION**

at:

**28 MIRFIELD CLOSE
HALEWOOD, L26 9XP**

for:

MISS CHARLOTTE HALEWOOD

EXISTING LAYOUT & LOCATION PLAN

Scale:

1:100 & 1:1250

Date:

May 2025

Drawing Number:

502900-01

Revision:

A