





EXISTING FRONT ELEVATION S : 1/100

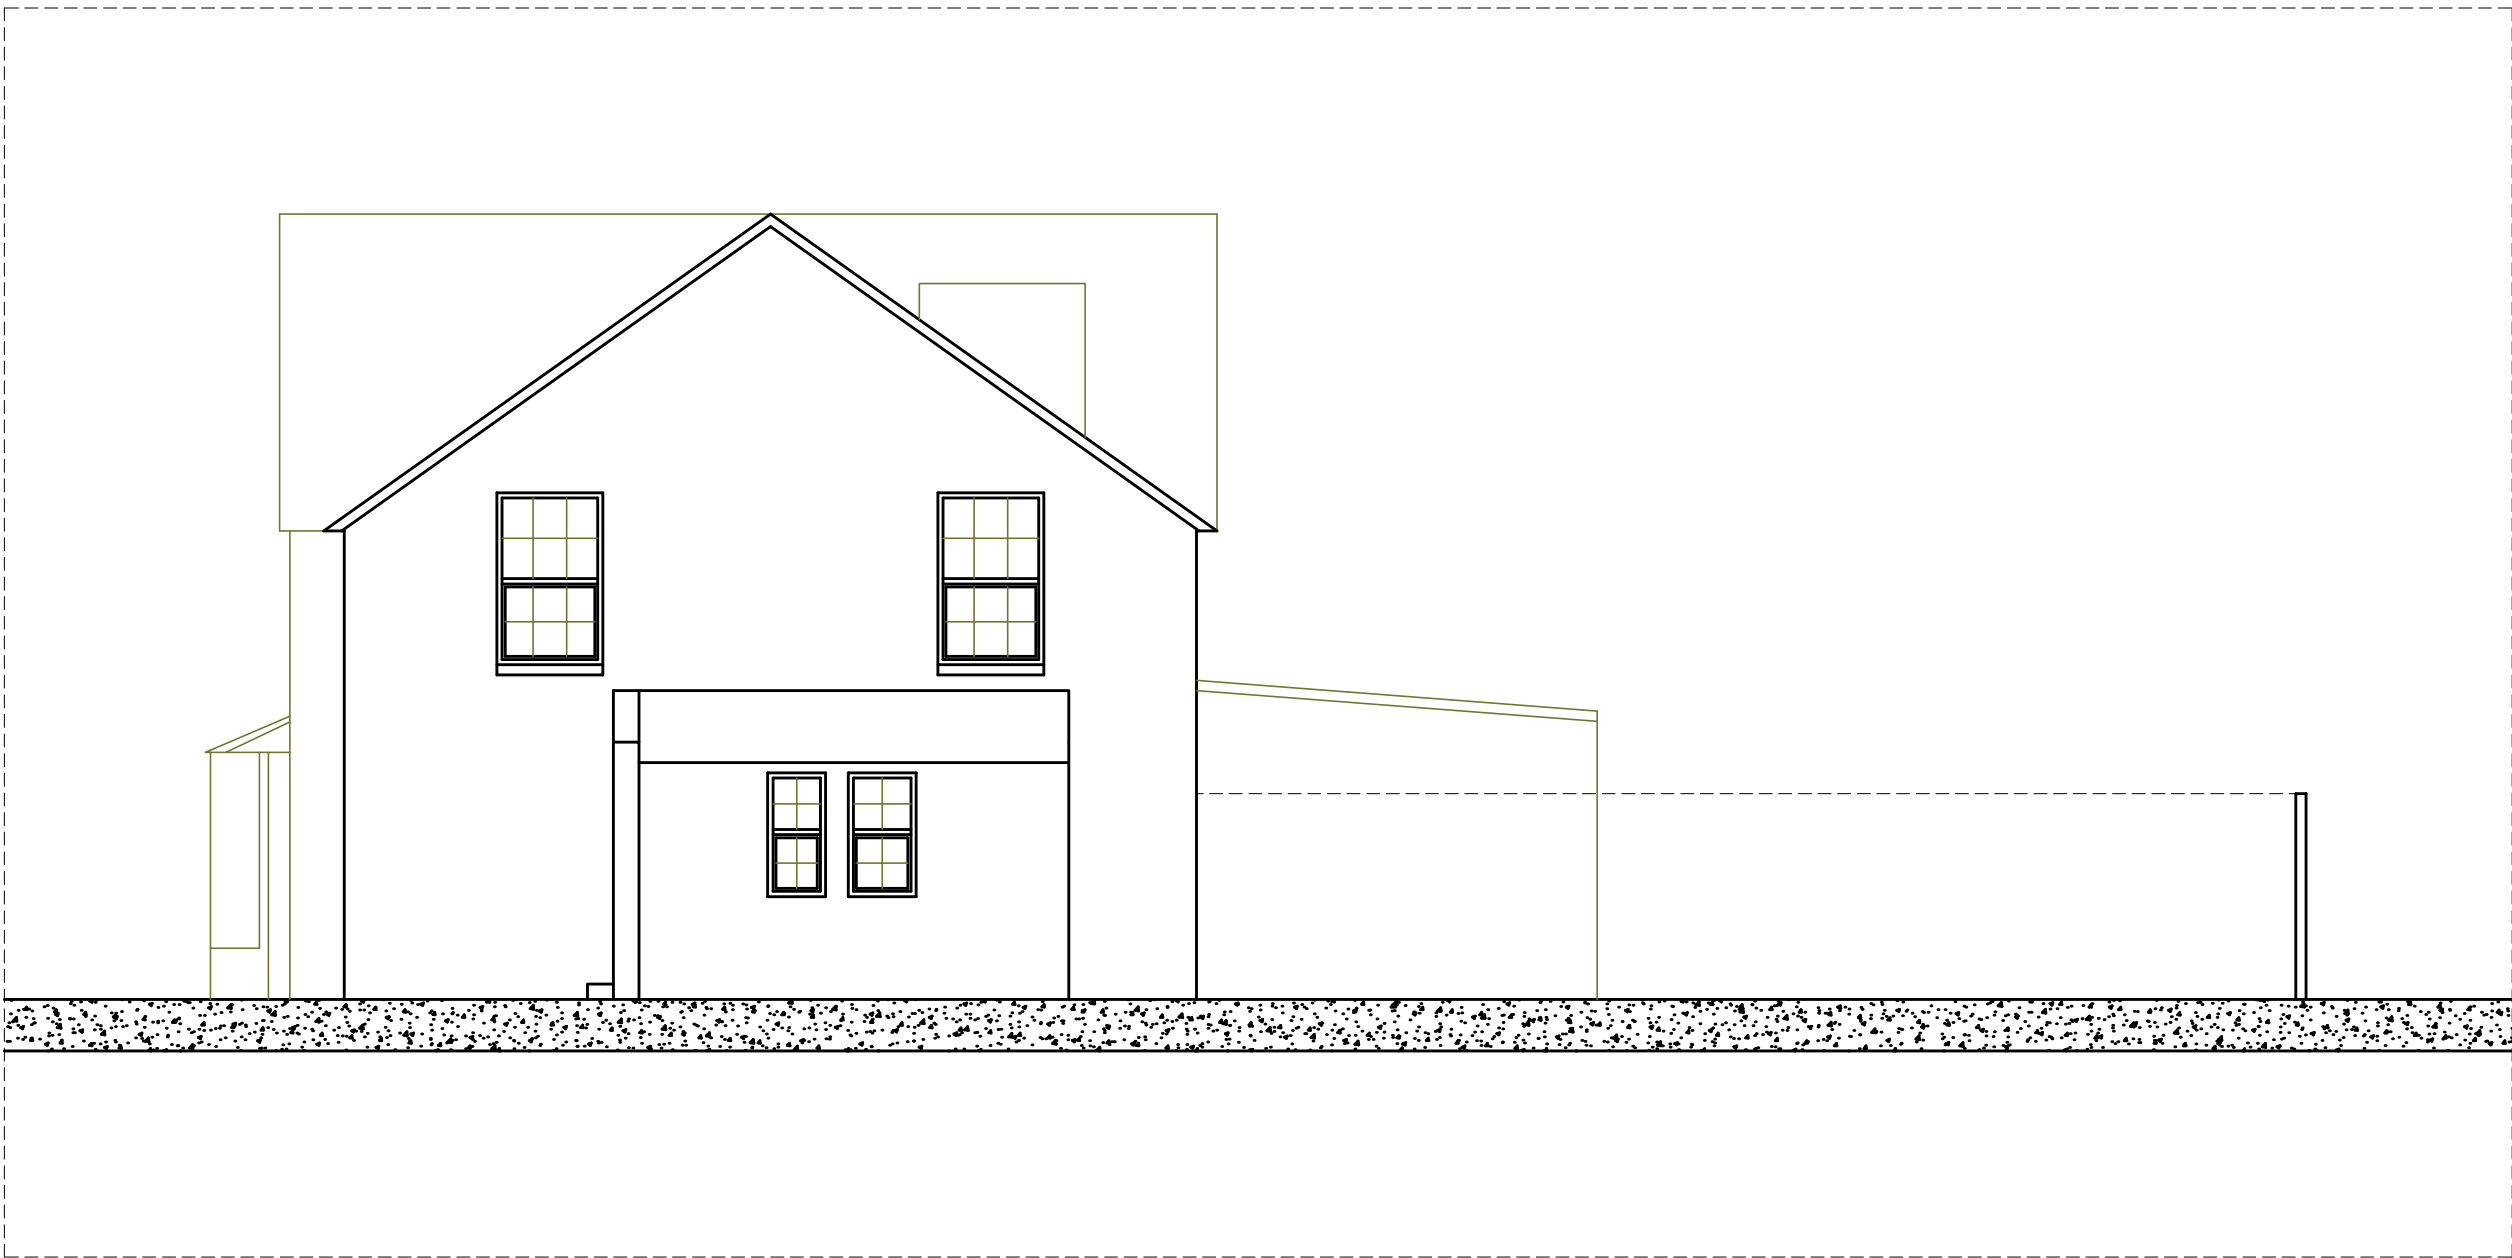

EXISTING SIDE ELEVATION S : 1/100



PROPOSED FRONT ELEVATION S : 1/100

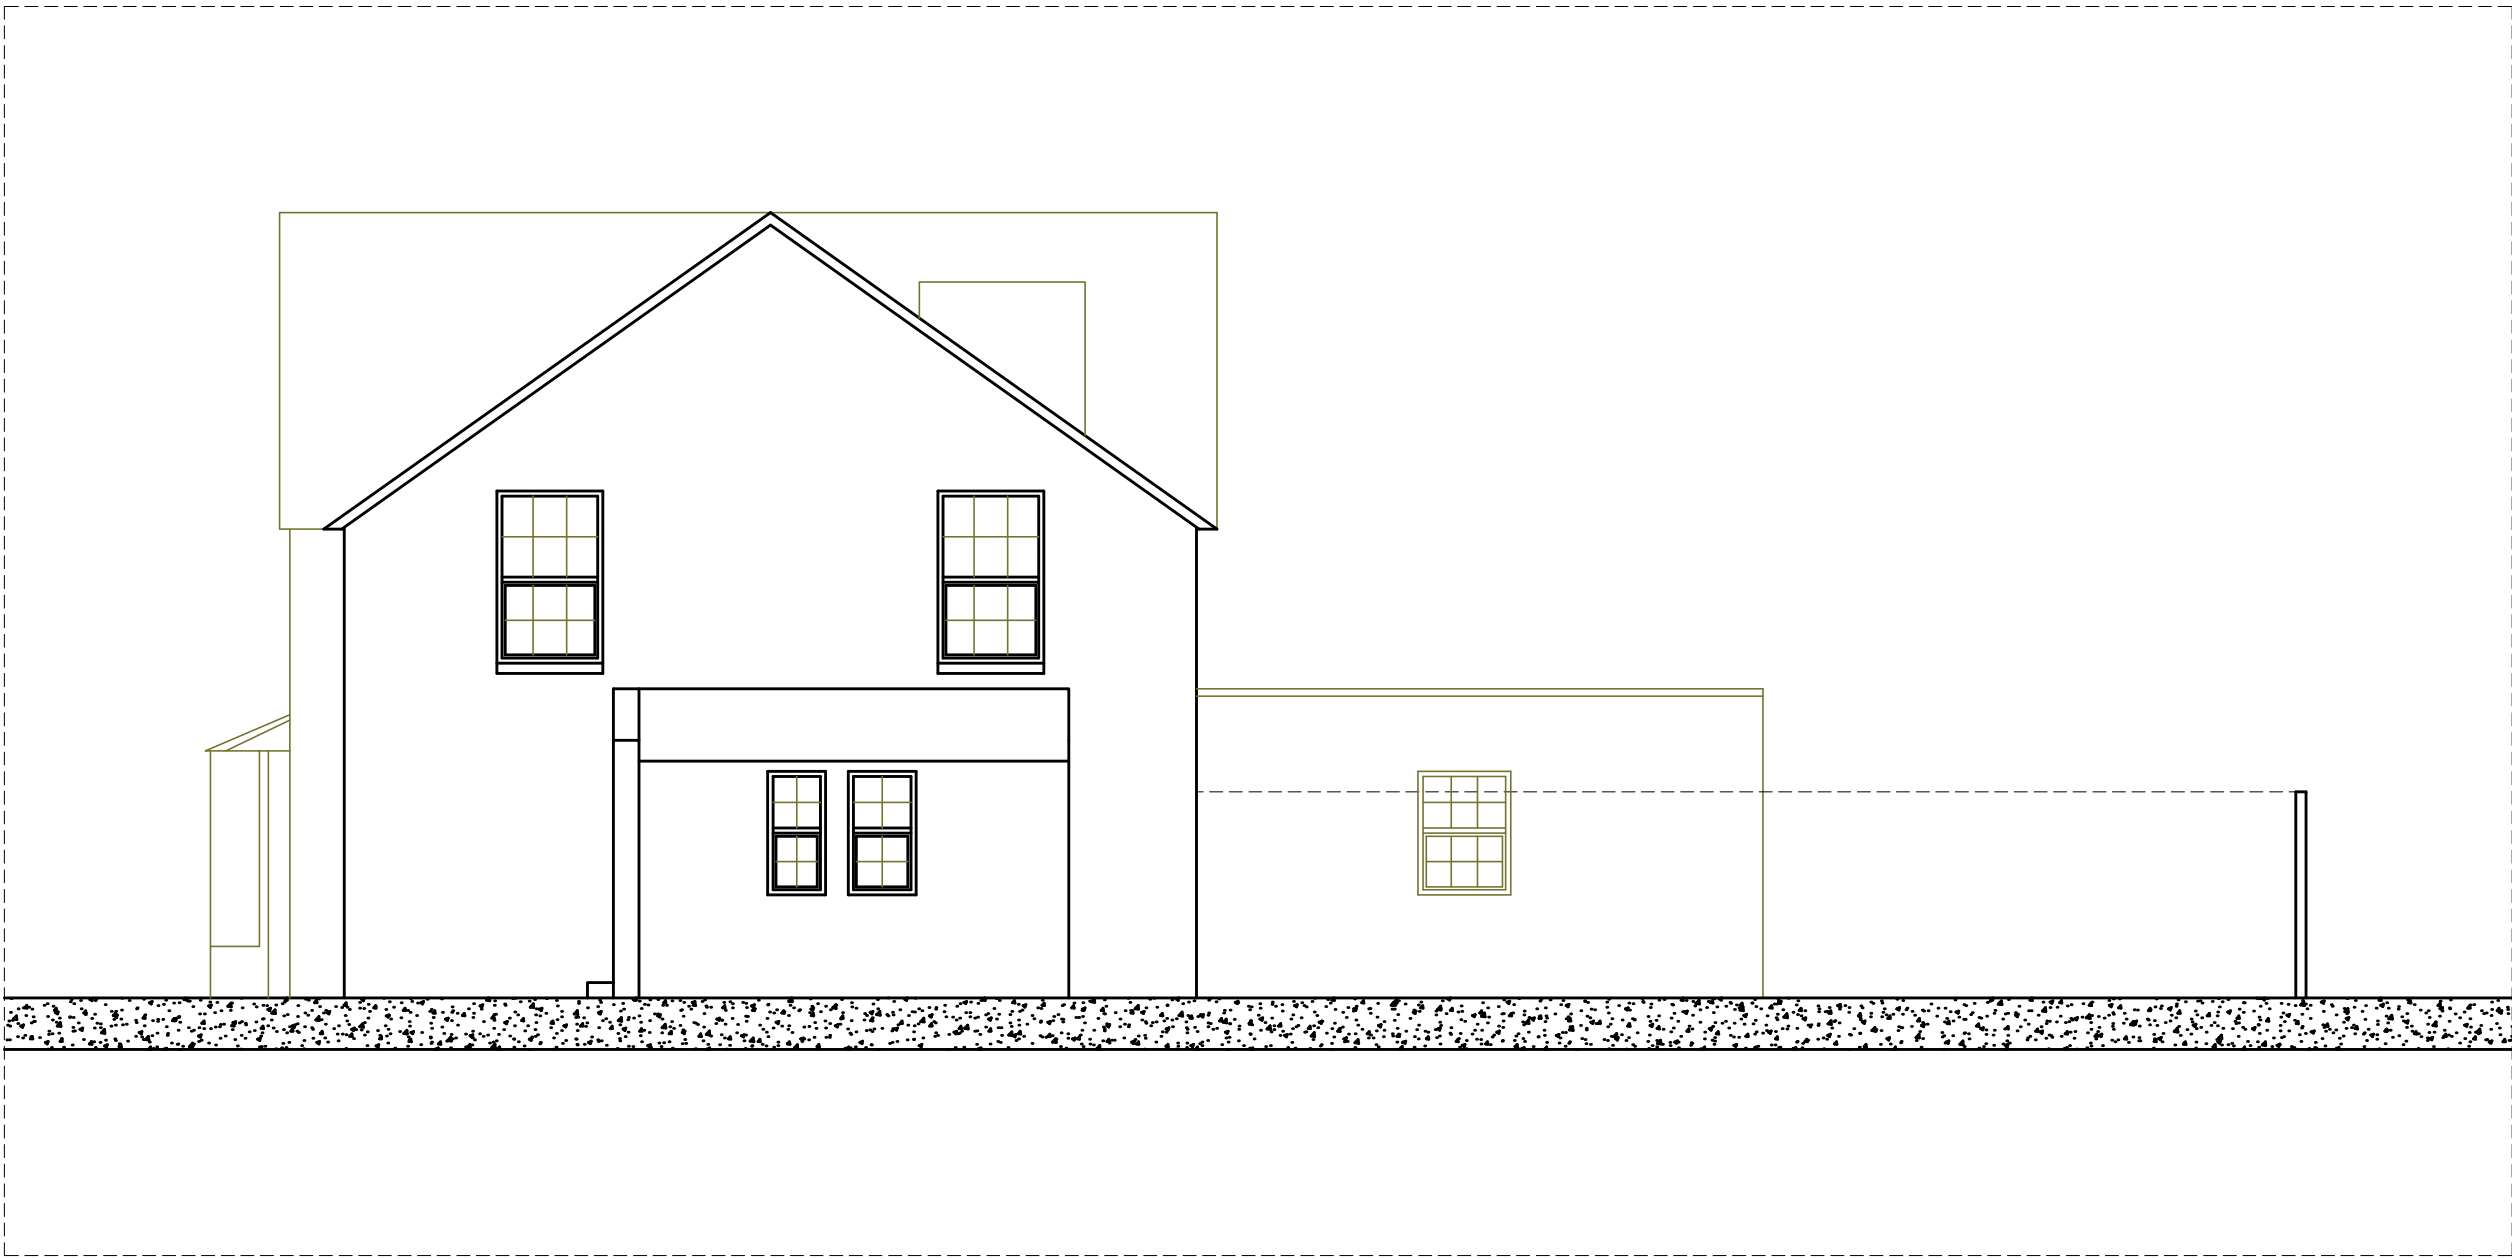

PROPOSED SIDE ELEVATION S : 1/100



NOTES:
DO NOT SCALE THIS DRAWING.
ALL DIMENSIONS TO BE CHECKED ON SITE.
ALL ELEMENTS OF THE STRUCTURE
TO BE 12 HOUR FIRE RESISTING.
ALL WORKS INVOLVING EXCAVATION
ADJACENT TO THE BOUNDARY OR THAT
AFFECTS THE ADJACENT PROPERTY
SHOULD ONLY BE COMMENCED SUBJECT
TO SERVING ALL NOTICES ETC.
ON THE ADJACENT OWNERS & SATISFYING
THE PROCEDURAL REQUIREMENTS
OF THE PARTY WALL ACT 1996.
CONTRACTOR TO BE RESPONSIBLE
FOR ALL PROPPING AND SHORING OF ALL
STRUCTURAL ELEMENTS
WHILE WORKS ARE UNDERTAKEN



PROJECT : 1 BAILEYS LANE
L29 2UB
CLIENT : MR KEMAL

DRAWING : ELEVATIONS 1
DRAWING NO : 05
SCALE : 1/100 - A2 SHEET
DATE : 09.05.2020
DESIGNER : MR HADI BARMAN

BAREL
ARCHITECTURE
e : info@barel.co.uk
t : 07367642509
w : www.barel.co.uk
BASE CAMP LIVERPOOL, LEVEL ONE
49 JAMAICA STREET
L1 0AH, LIVERPOOL