




Proposed Southeast Elevation

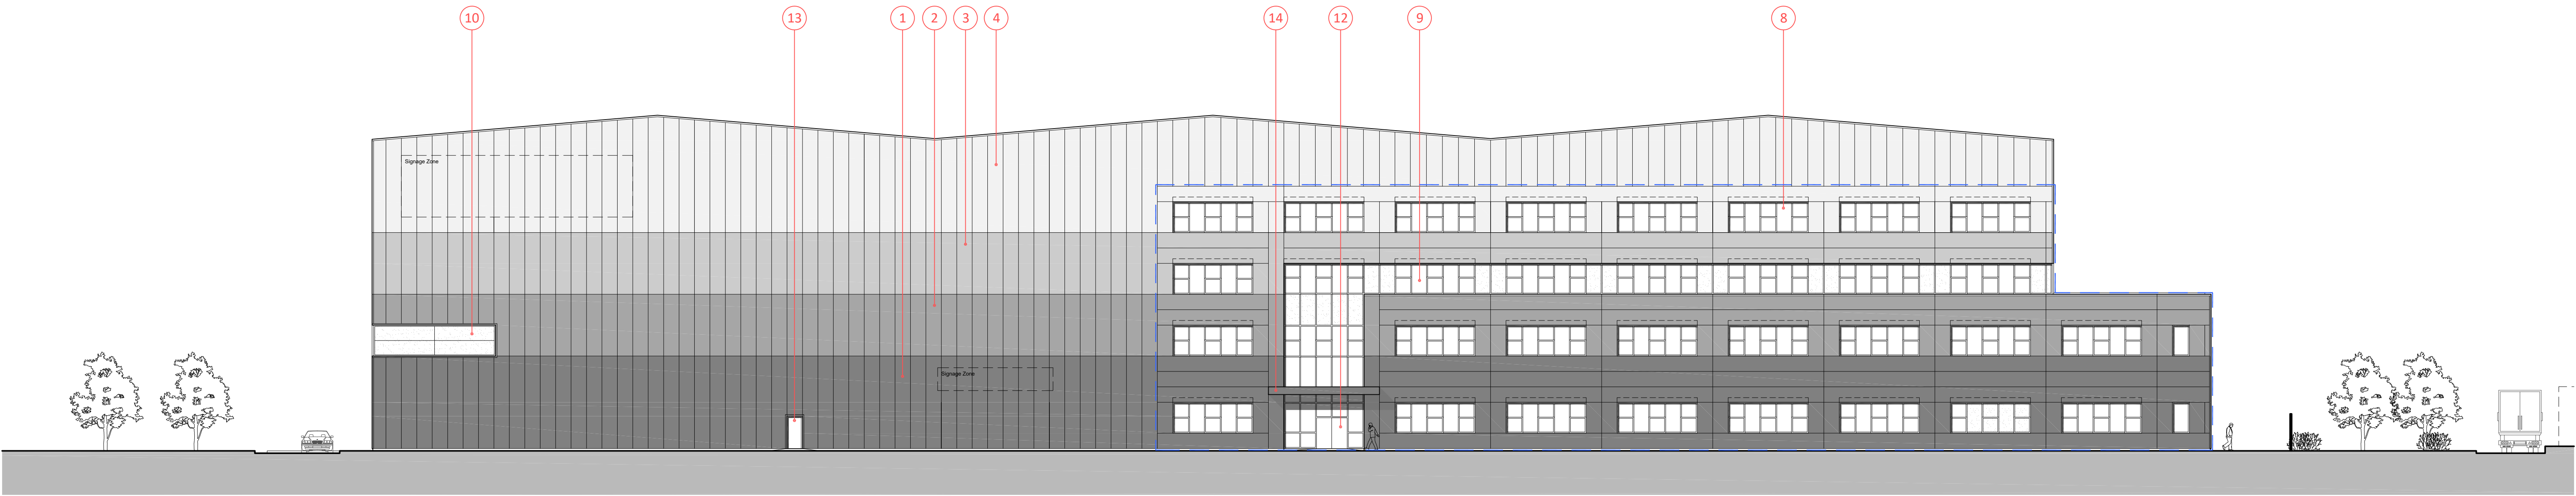

Proposed Southwest Elevation

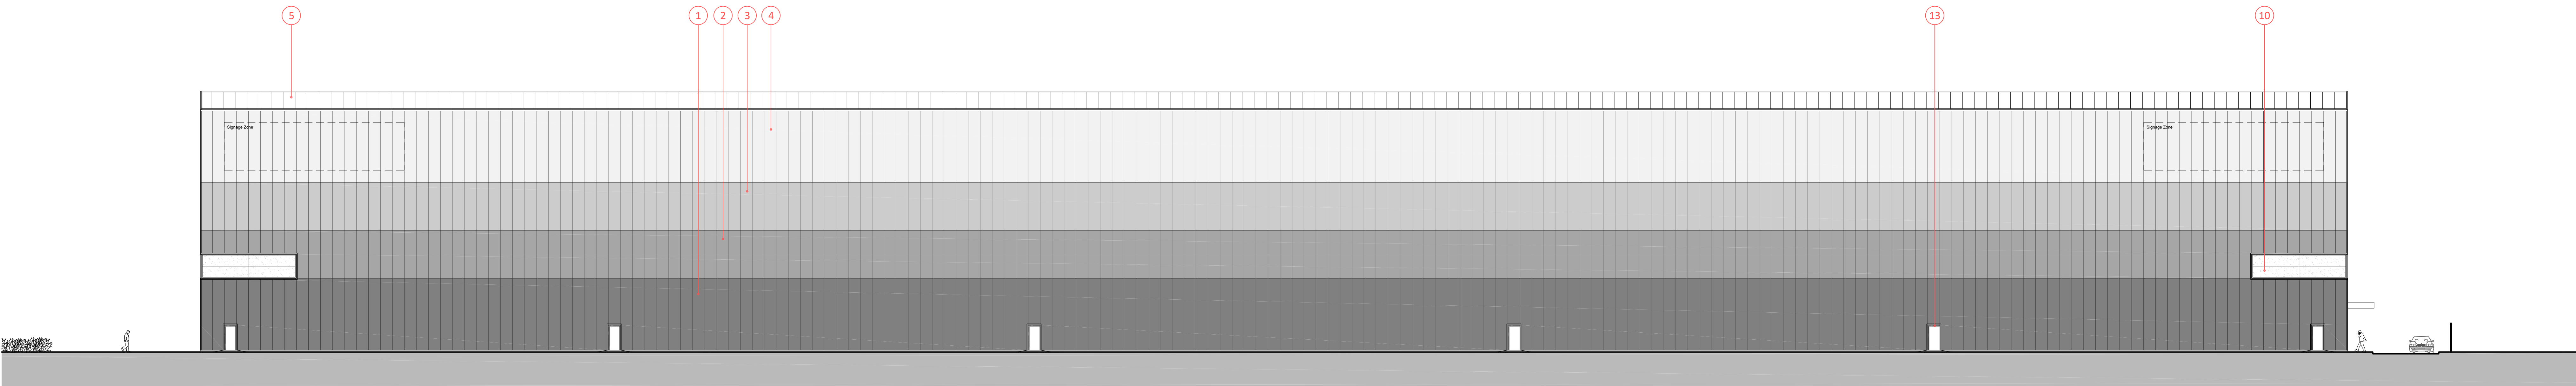

Proposed Northwest Elevation

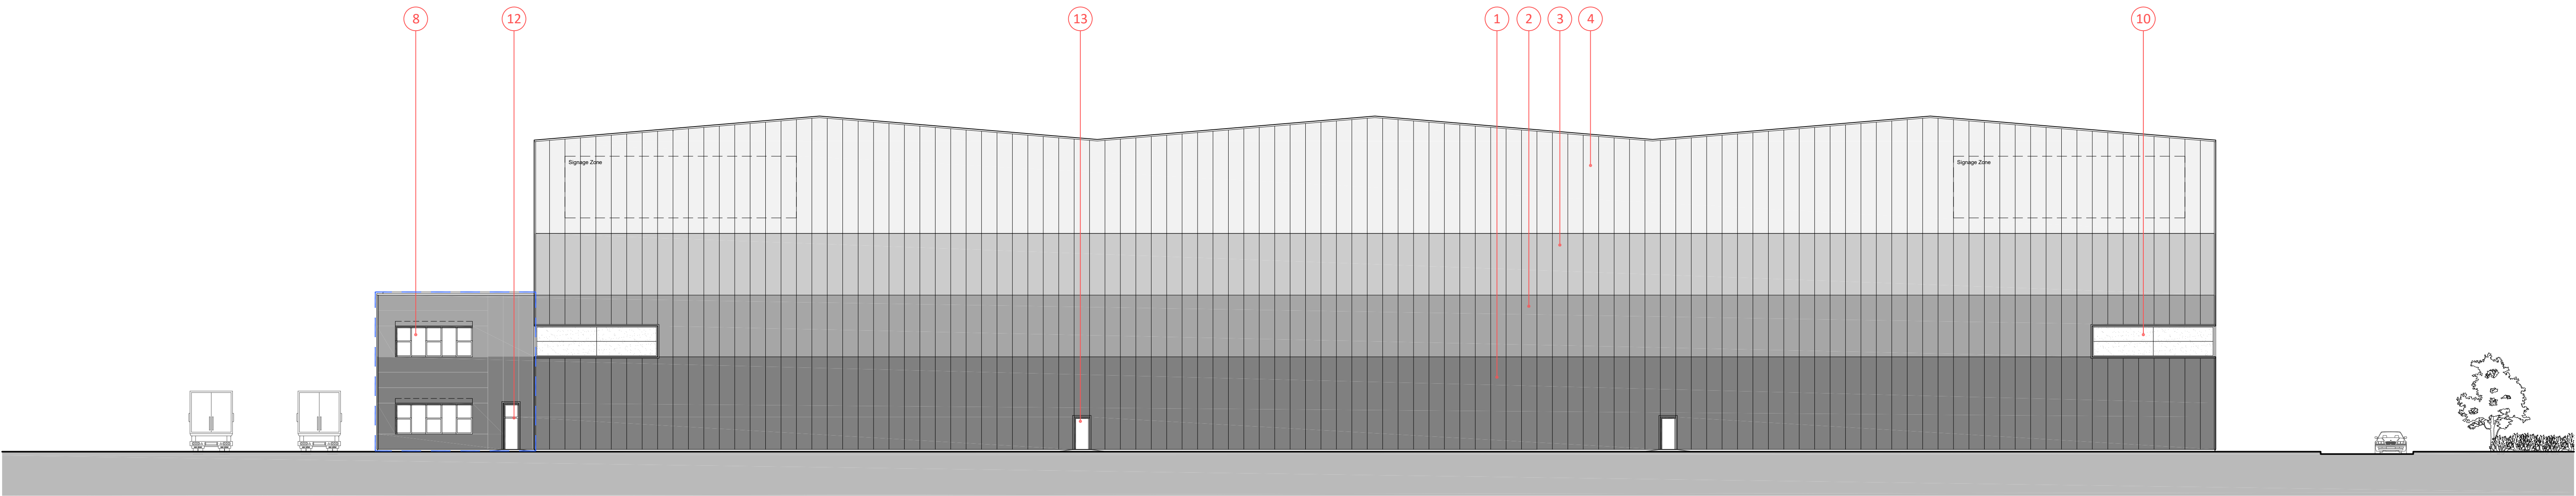

Proposed Northeast Elevation

PROPOSED MATERIALS (or similar subject to Local Authority approval)

Walls

1. PPC Profiled metal cladding panels (colour: Anthracite, RAL 7016).
2. PPC Profiled metal cladding panels (colour: Merlin Grey, RAL 180 40 05).
3. PPC Profiled metal cladding panels (colour: Goosewing Grey, RAL 7038).
4. PPC Profiled metal cladding panels (colour: Grey White, RAL 9002).

— PPC Flat metal cladding panels used to express the offices, colour to match relevant banding.

Roof

5. PPC Profiled metal roof cladding System (colour: Grey White, RAL 9002).
6. Trapezoidal Rooflight System (location, layout and amount tbc).
7. Photovoltaic Panels (location, layout and amount tbc).

Windows/Glazing


8. Aluminium powder coated double glazed window system (frame colour: Anthracite, RAL 7016).
9. Aluminium powder coated double glazed curtain walling system (frame colour: Anthracite, RAL 7016).
10. Translucent wall panel system

Doors

11. Steel roller shutter doors (colour: Anthracite, RAL 7016).
12. Aluminium powder coated double glazed doors (colour: Anthracite, RAL 7016; with toughened glass).
13. Galvanised steel escape/access doors (colour:Anthracite, RAL 7016).

Canopy

14. Metal box section canopy over main reception/office entrance (colour: Anthracite, RAL 7016).

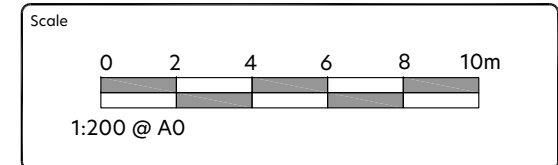

Notes

Figured dimensions are to be used in all cases.

Dimensions should not be scaled from drawing unless for planning application purposes.

Local Authority and ownership boundaries are indicated by Studio KMA using of reasonable evidence. Studio KMA cannot be held responsible for scale discrepancies in plans supplied by others.

Any discrepancies in dimensions should be clarified with the Architect on the contract before prior to commencement of the works.

No deviation from this drawing will be permitted without the prior written consent of the Architect.

This drawing is to be read in conjunction with all the relevant Mechanical and Electrical drawings.


This drawing is to be read in conjunction with the relevant Structural Engineer's drawings, structural calculations and recommendations.

This drawing is to be read in conjunction with the relevant Fire Safety drawings.

Please note that the use of any quantification data is done so at the client's risk.

This drawing is the copyright of Studio KMA and is to be returned to the Architect on completion of the contract. The drawing should not be reproduced without the written permission of Studio KMA.

Revision Notes			
Rev	Date	Revision Description	Drawn / Checked
04	22.04.25	General Amendment	RH / AT
05	22.04.25	Structural Calculations	RH / AT
06	22.04.25	General Amendment	RH / AT
07	22.04.25	Final Issue	RH / AT

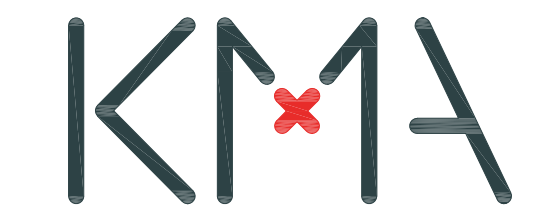

Project Name Huyton Wilson Road	
Drawing Title Proposed Elevations	
Drawing Number HWR-KMA-XX-XX-DR-A-7009	
Project Number T1306	Revision P4
Drawn by RH	Authorised by AT
Date 22.04.26	
Studio KMA Clarence Arcade Stamford Street Ashton-under-Lyne OL6 9PT T: 01457 872963 E: info@studiokma.co.uk www.studiokma.co.uk	