

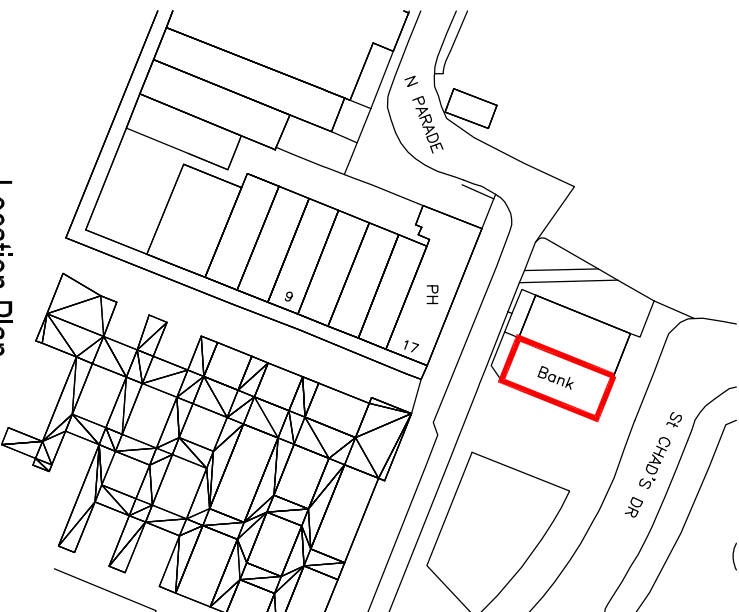


- Construction staff and operators must ensure the principal contractor has provided thorough and accurate information on all health and safety aspects relating to the designs identified on this drawing including the review of:
 - Designers/contractors risk assessments
 - Method statements
 - Permit to work
- Pre construction information
- The designers note that the following health and safety risks relating to this drawing have not been eliminated during the design process:


ret	residual risk

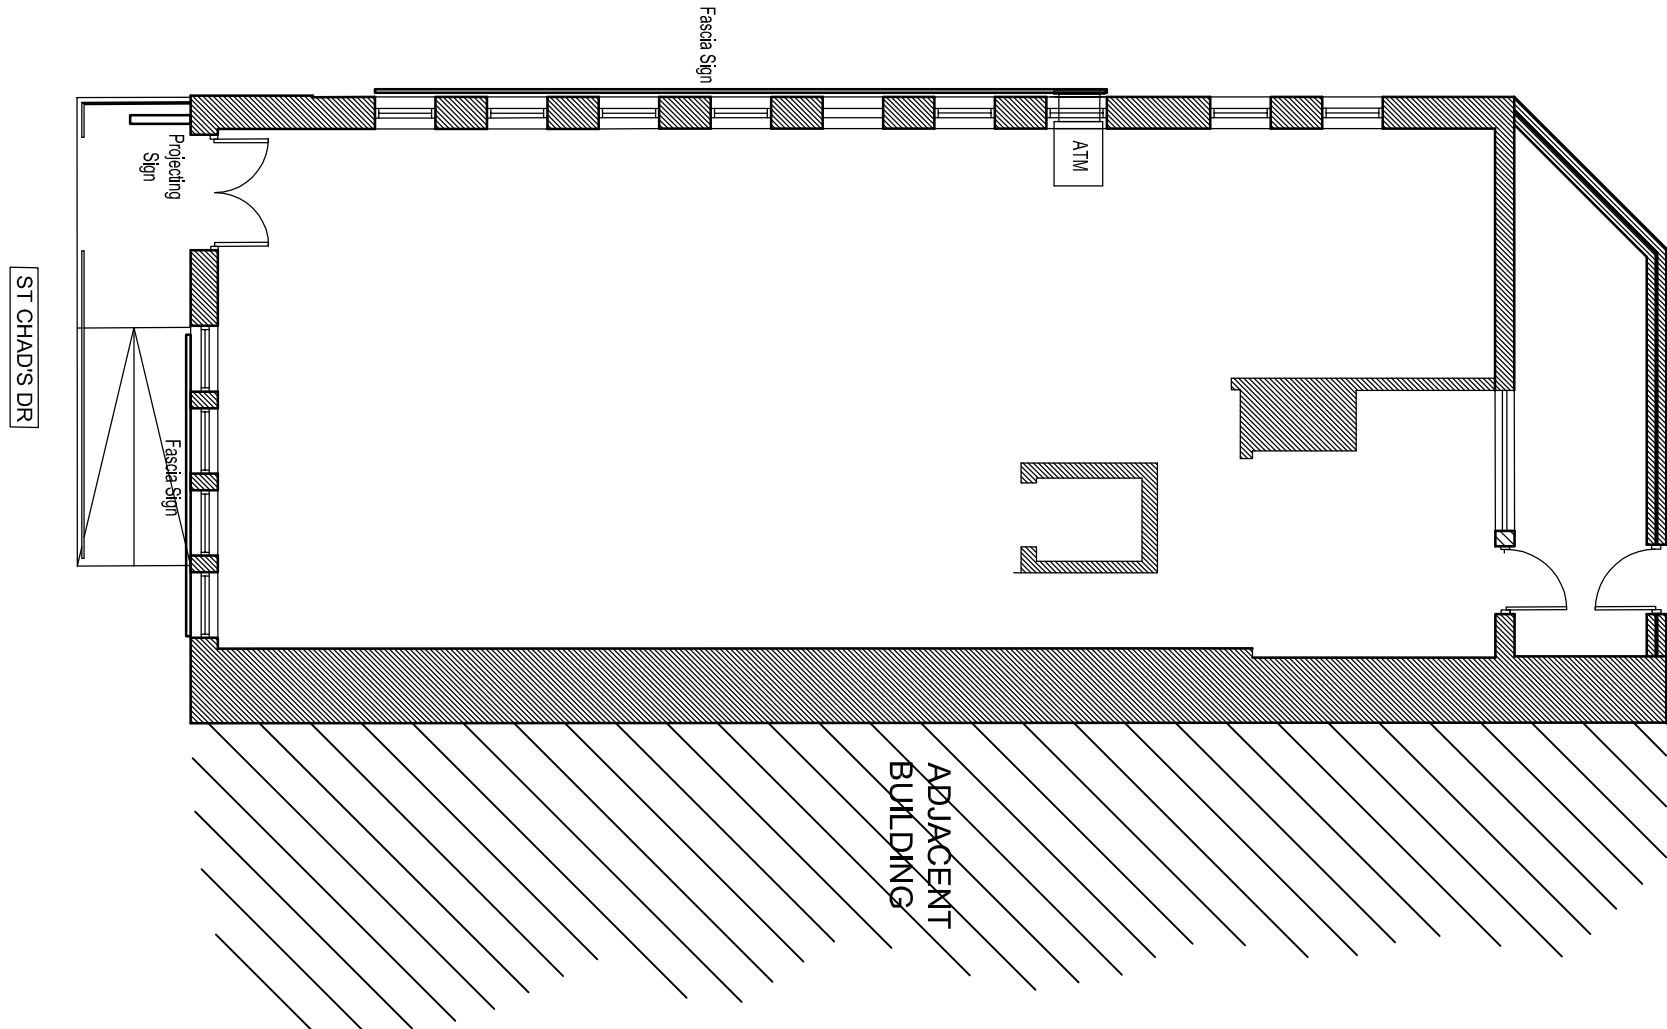


Location Plan
Scale 1:1250

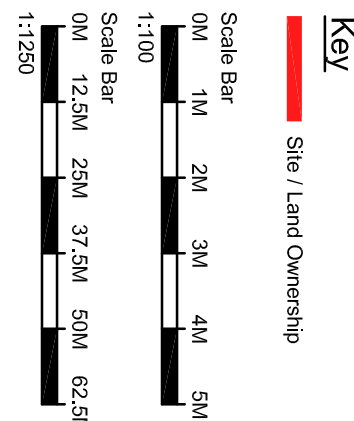


Existing Ground Floor Plan
Scale 1:100

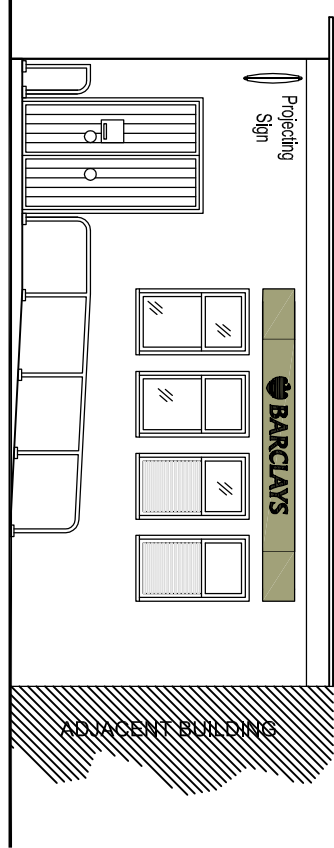


Existing St Chad's Dr Elevation
Scale 1:100

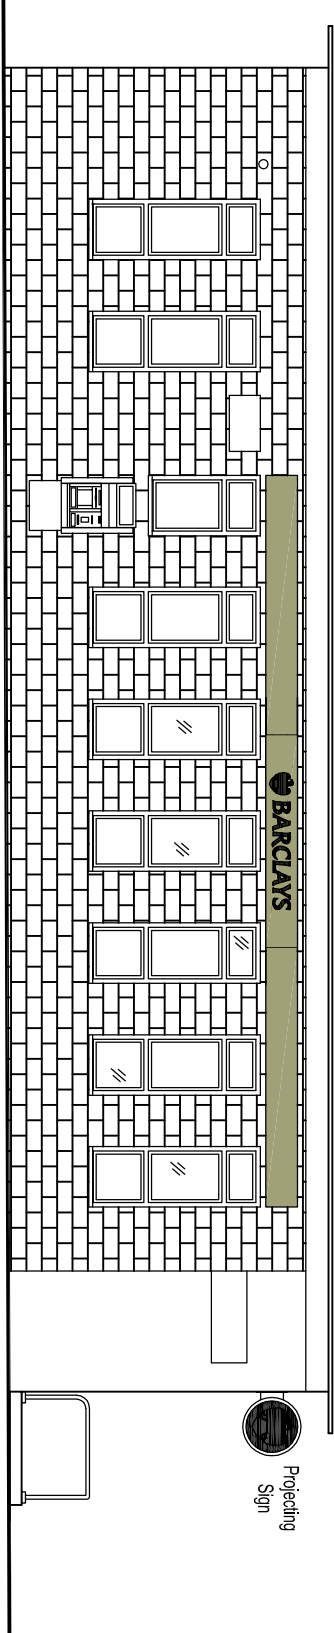


Existing Side Elevation
Scale 1:100

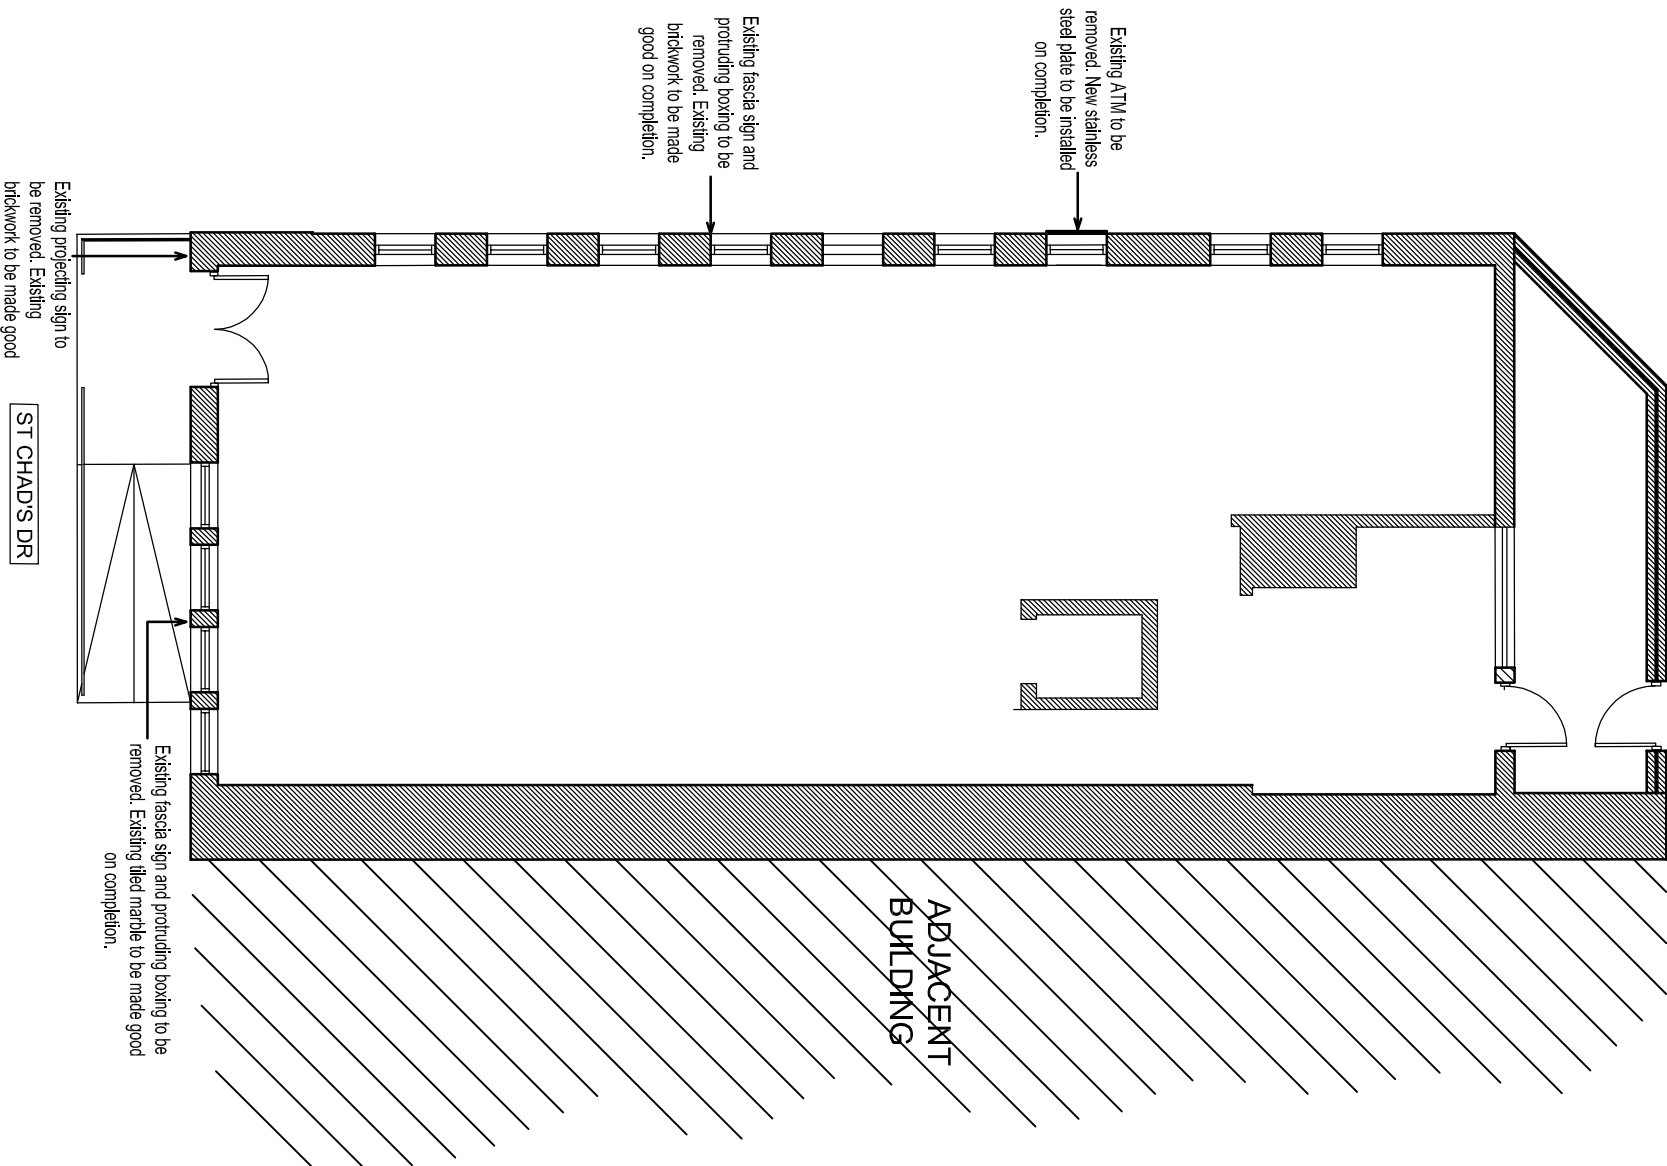

Proposed Ground Floor Plan
Scale 1:100

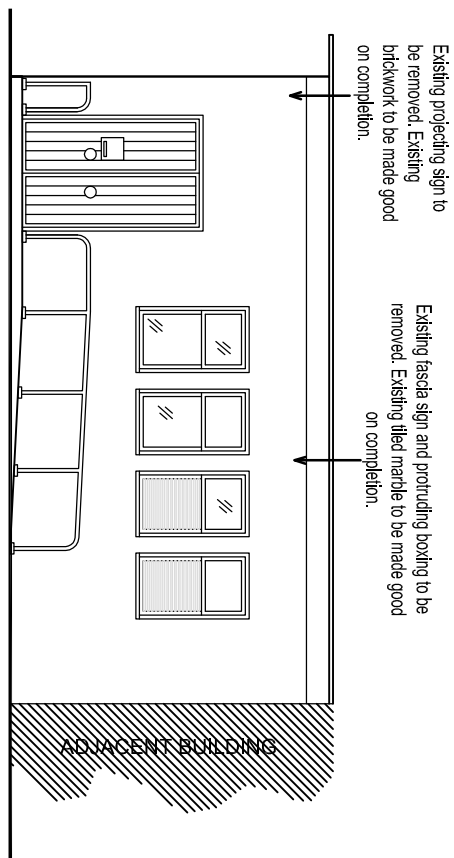

Proposed St Chad's Dr Elevation
Scale 1:100

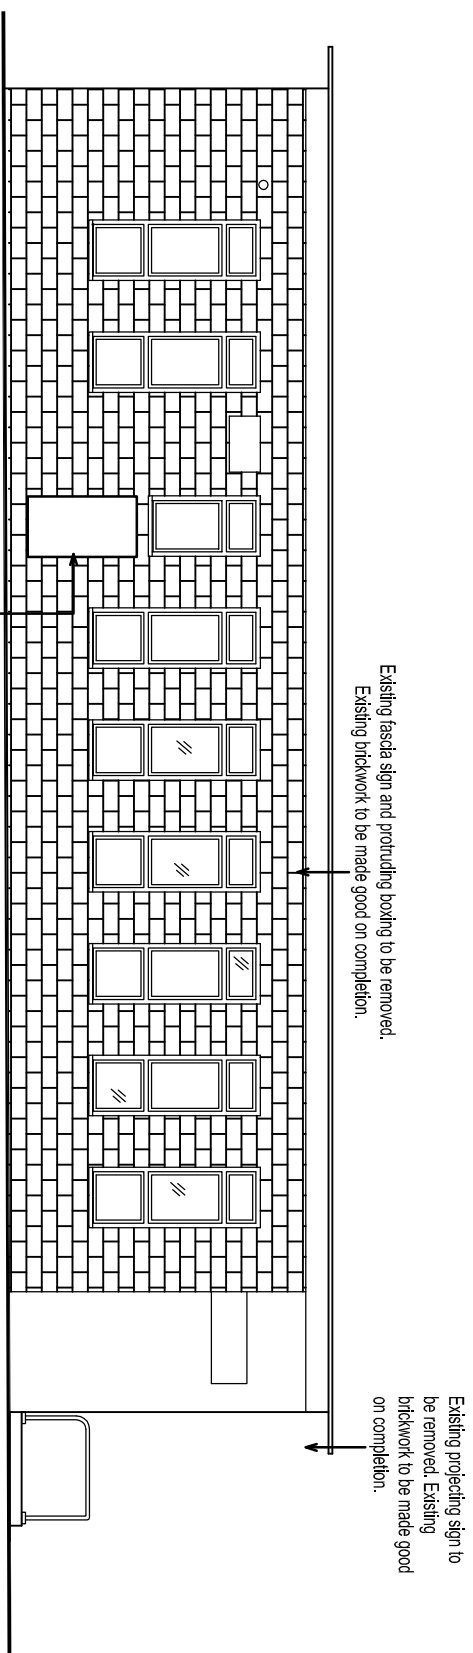

Proposed Side Elevation
Scale 1:100

	revision	date	by chh

This drawing is the Property of Bowman Riley Architects Limited ©
DO NOT SCALE FROM THIS DRAWING

- ☐ preliminary ☐ comment ☐ construction
- ☒ planning ☐ tender ☐ record



drawn by	checked by	date	scale @ A1
GM	DH	JULY 21	VARIES

Existing & Proposed Plans and Elevations

project number	drawing number	revision
8477.92	P(000)001	-