


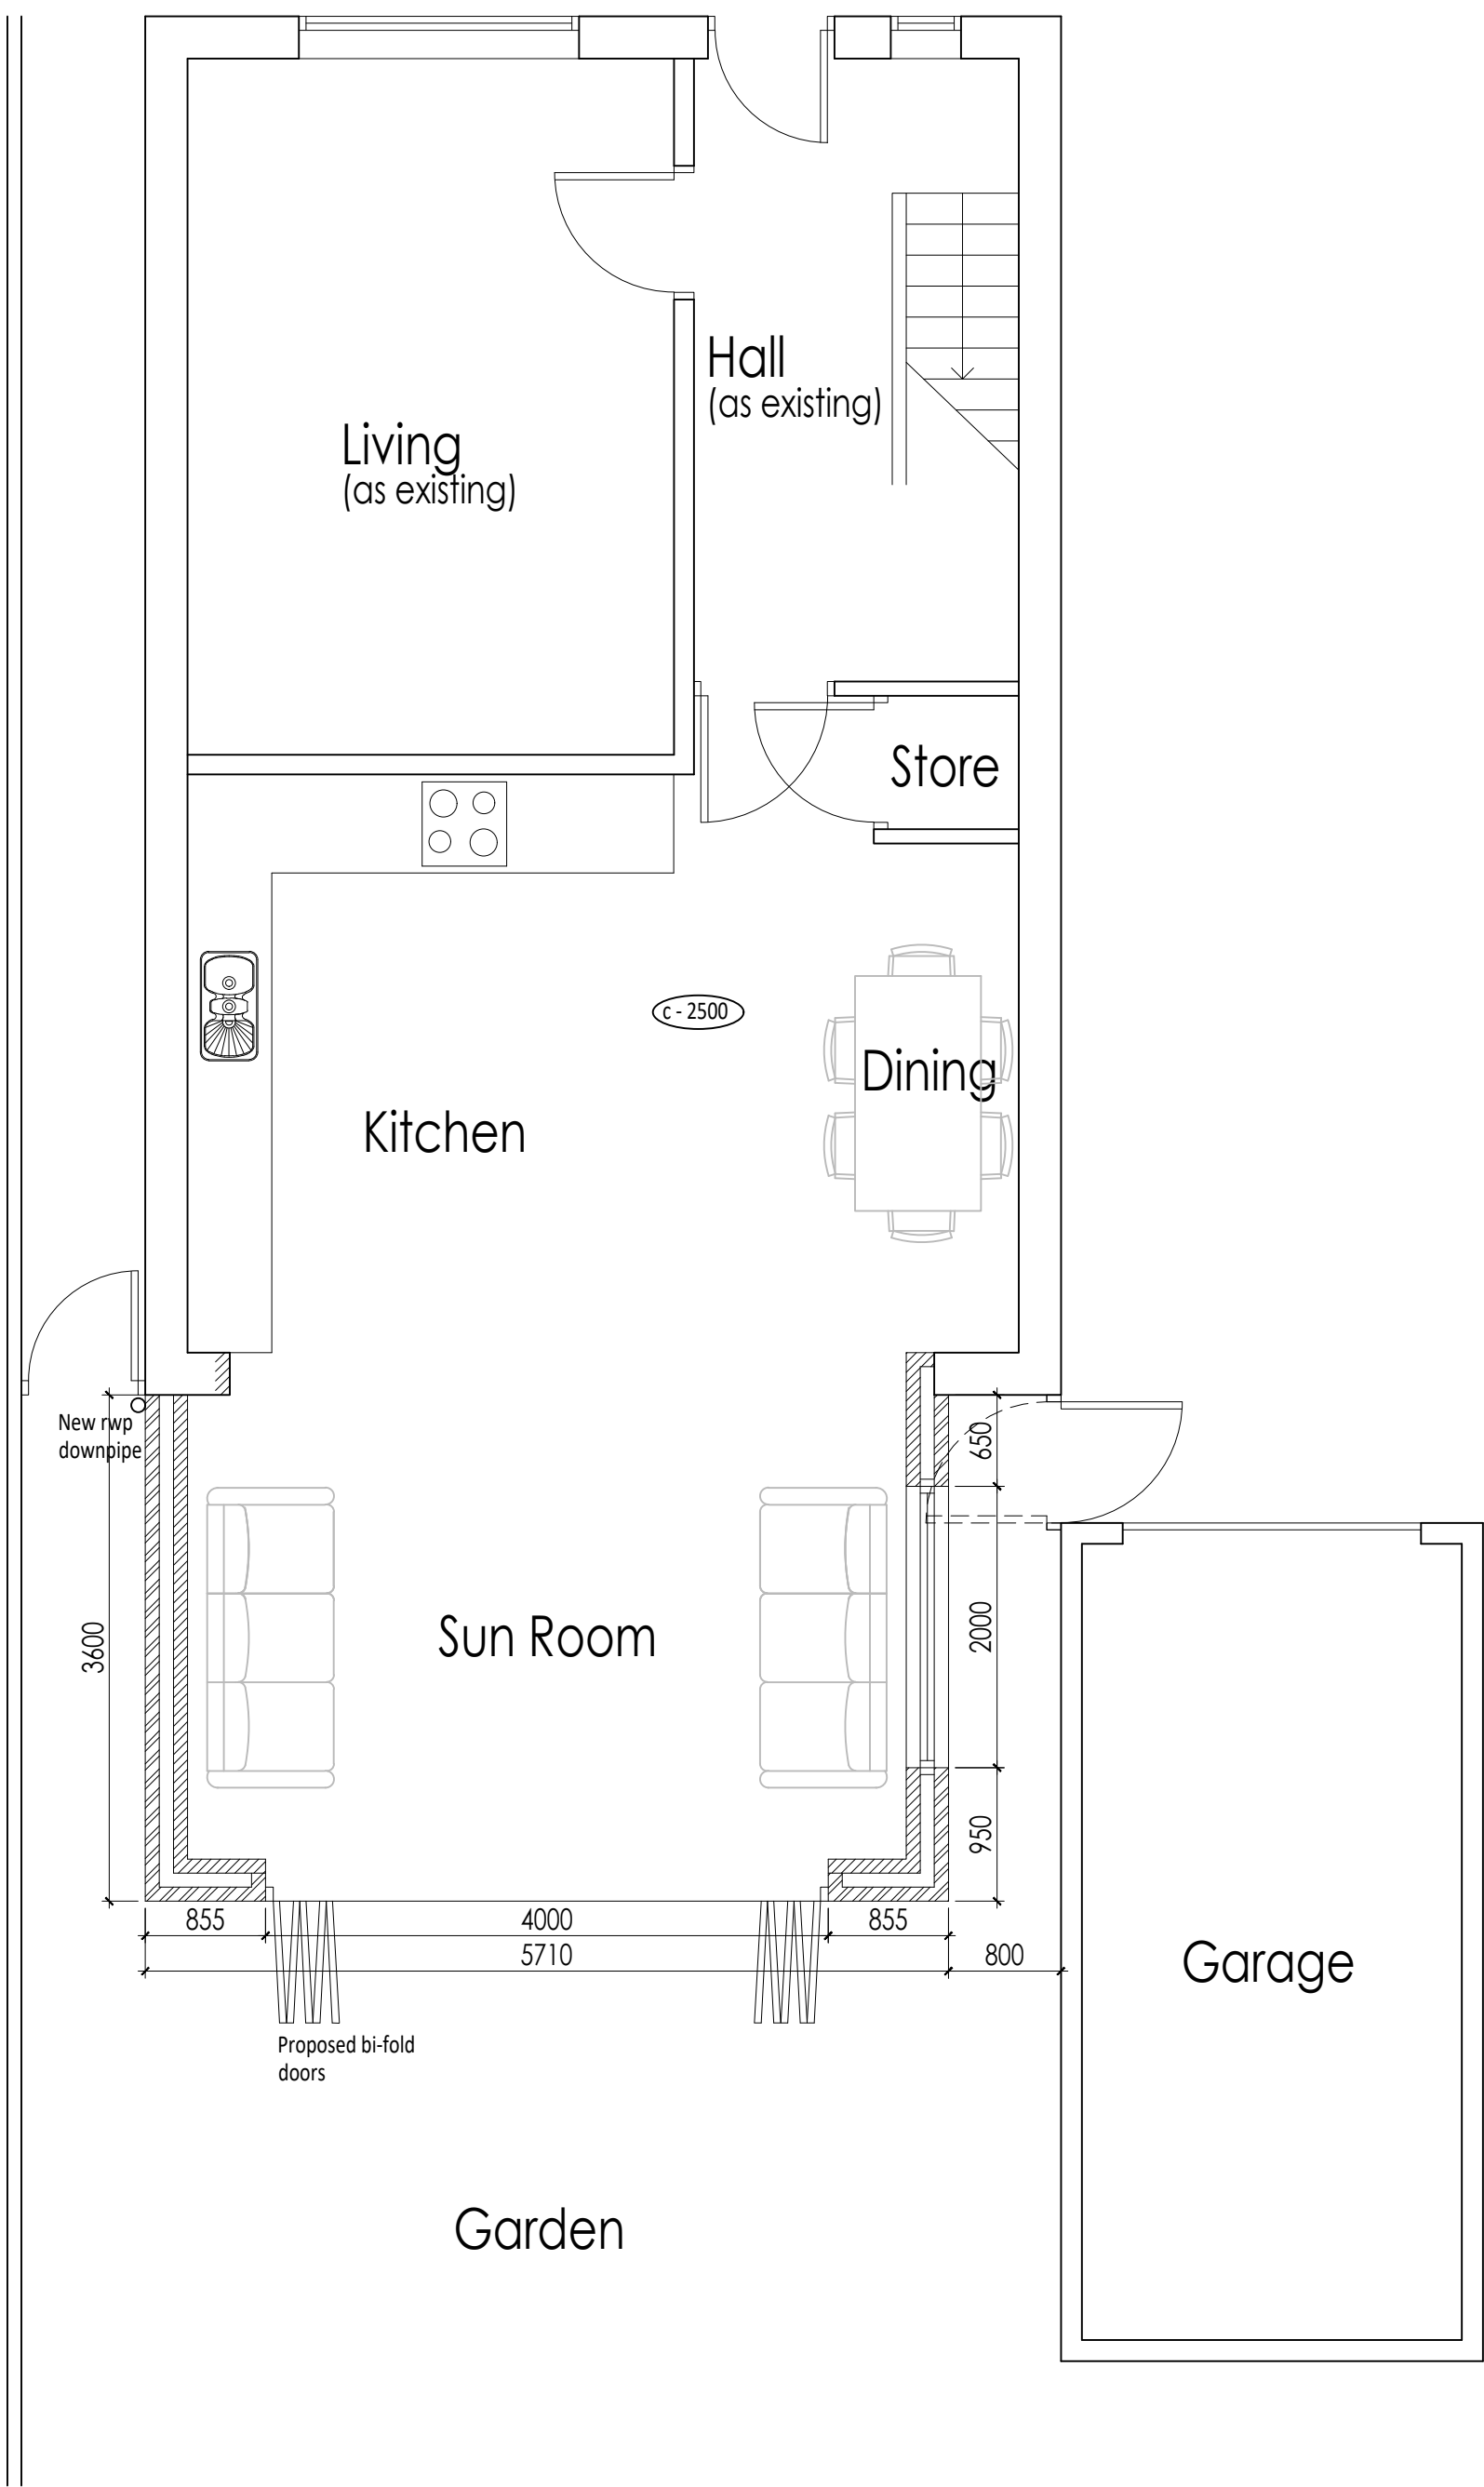

PROPOSED GROUND FLOOR PLAN
(not showing demolition)



Proposed Plans (not showing demolition)

Scale 1:50 @ A2 dwg-02

15 Evington Drive, Broadgreen
Liverpool, L14 7AA