



NOTES


All dimensions to be checked on site. Figure dimensions to be used in preference to any dimensions shown on drawings. The drawing and its contents are the property of the drawing office and are not to be reproduced or used in any way without the written consent of the drawing office. The drawing is issued on the understanding that the client has accepted the drawing and is not responsible for any errors or omissions. 

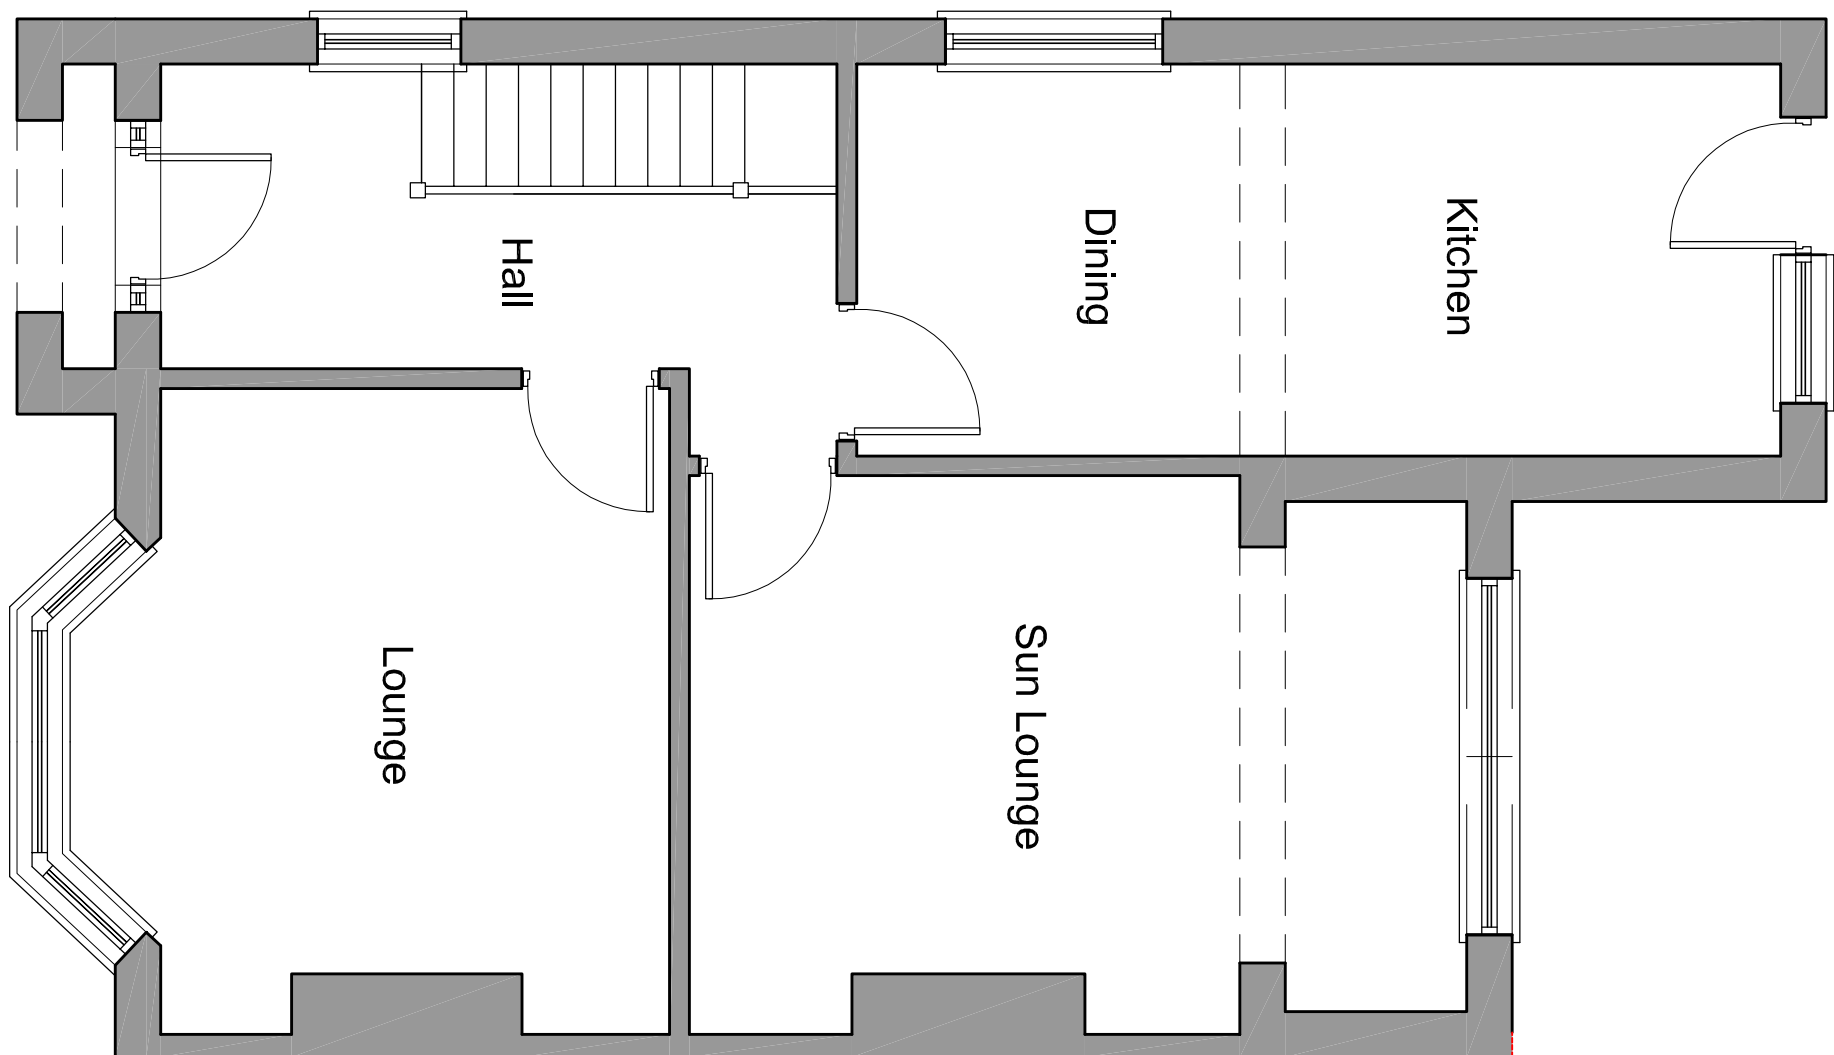


EXISTING GROUND FLOOR PLAN
Scale 1:50

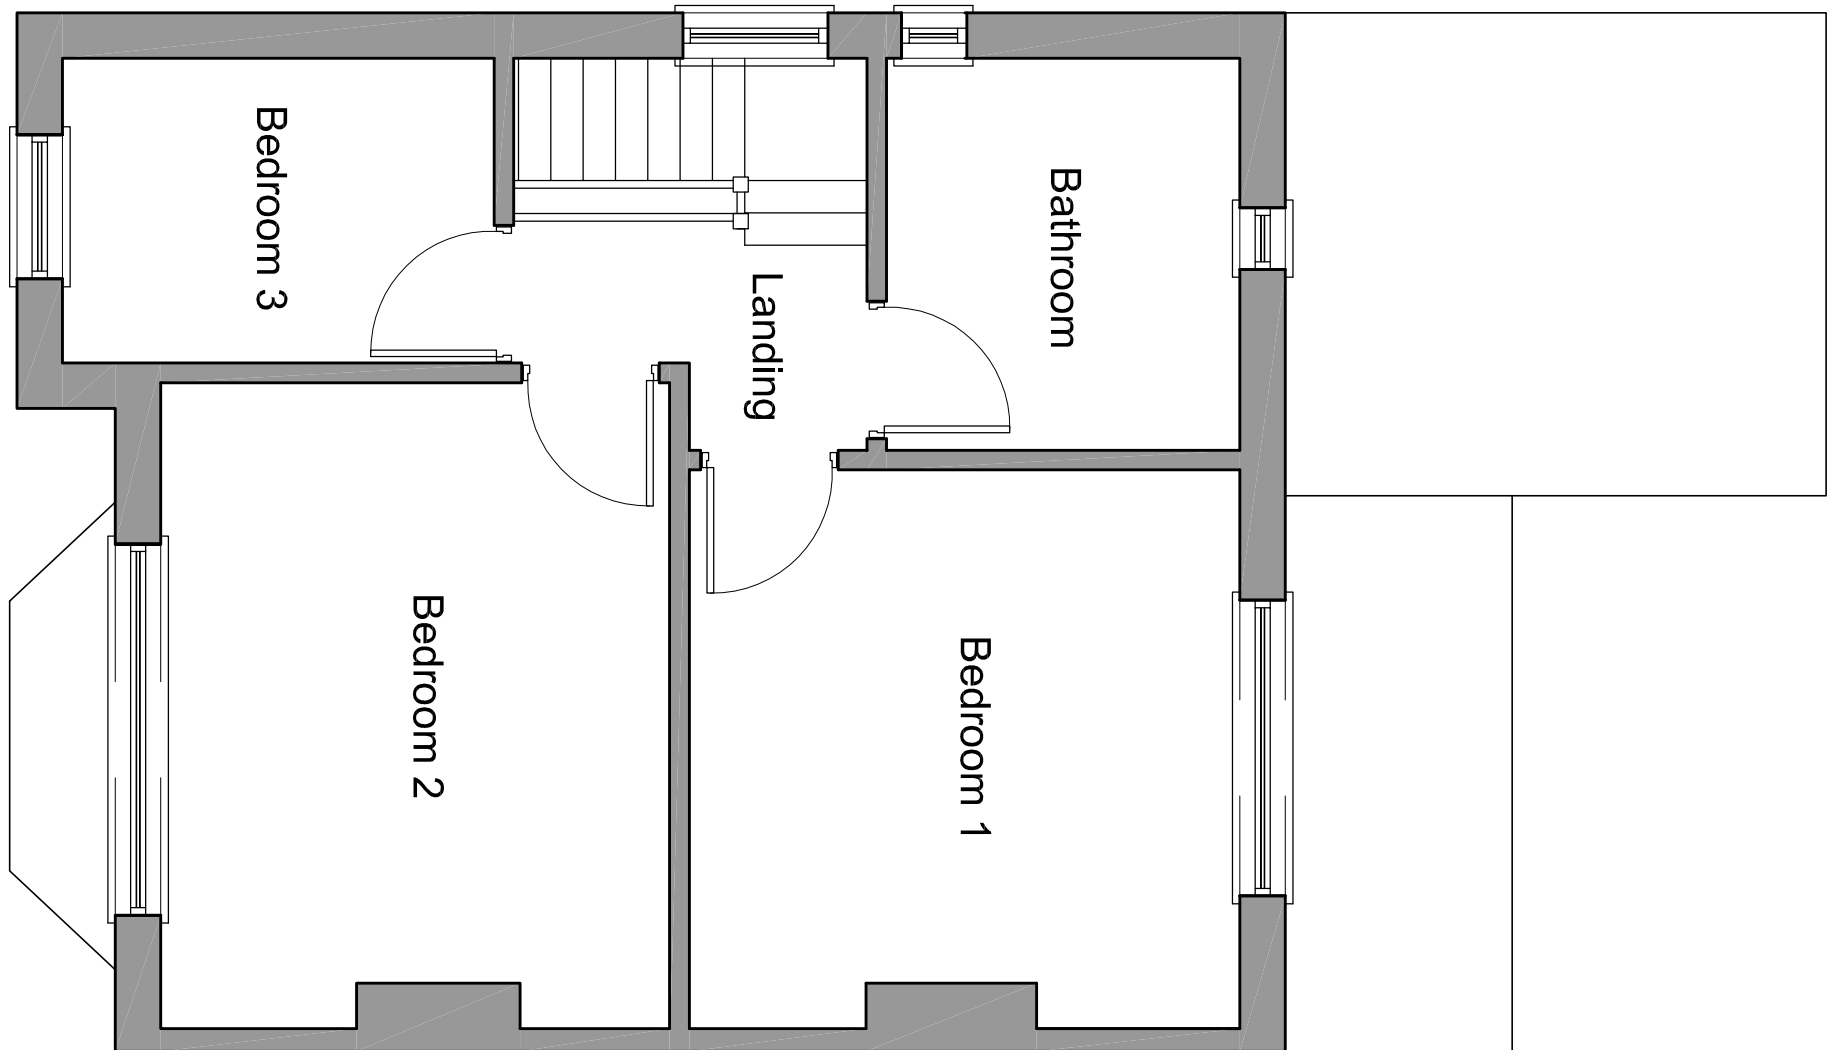


EXISTING FIRST FLOOR PLAN
Scale 1:50

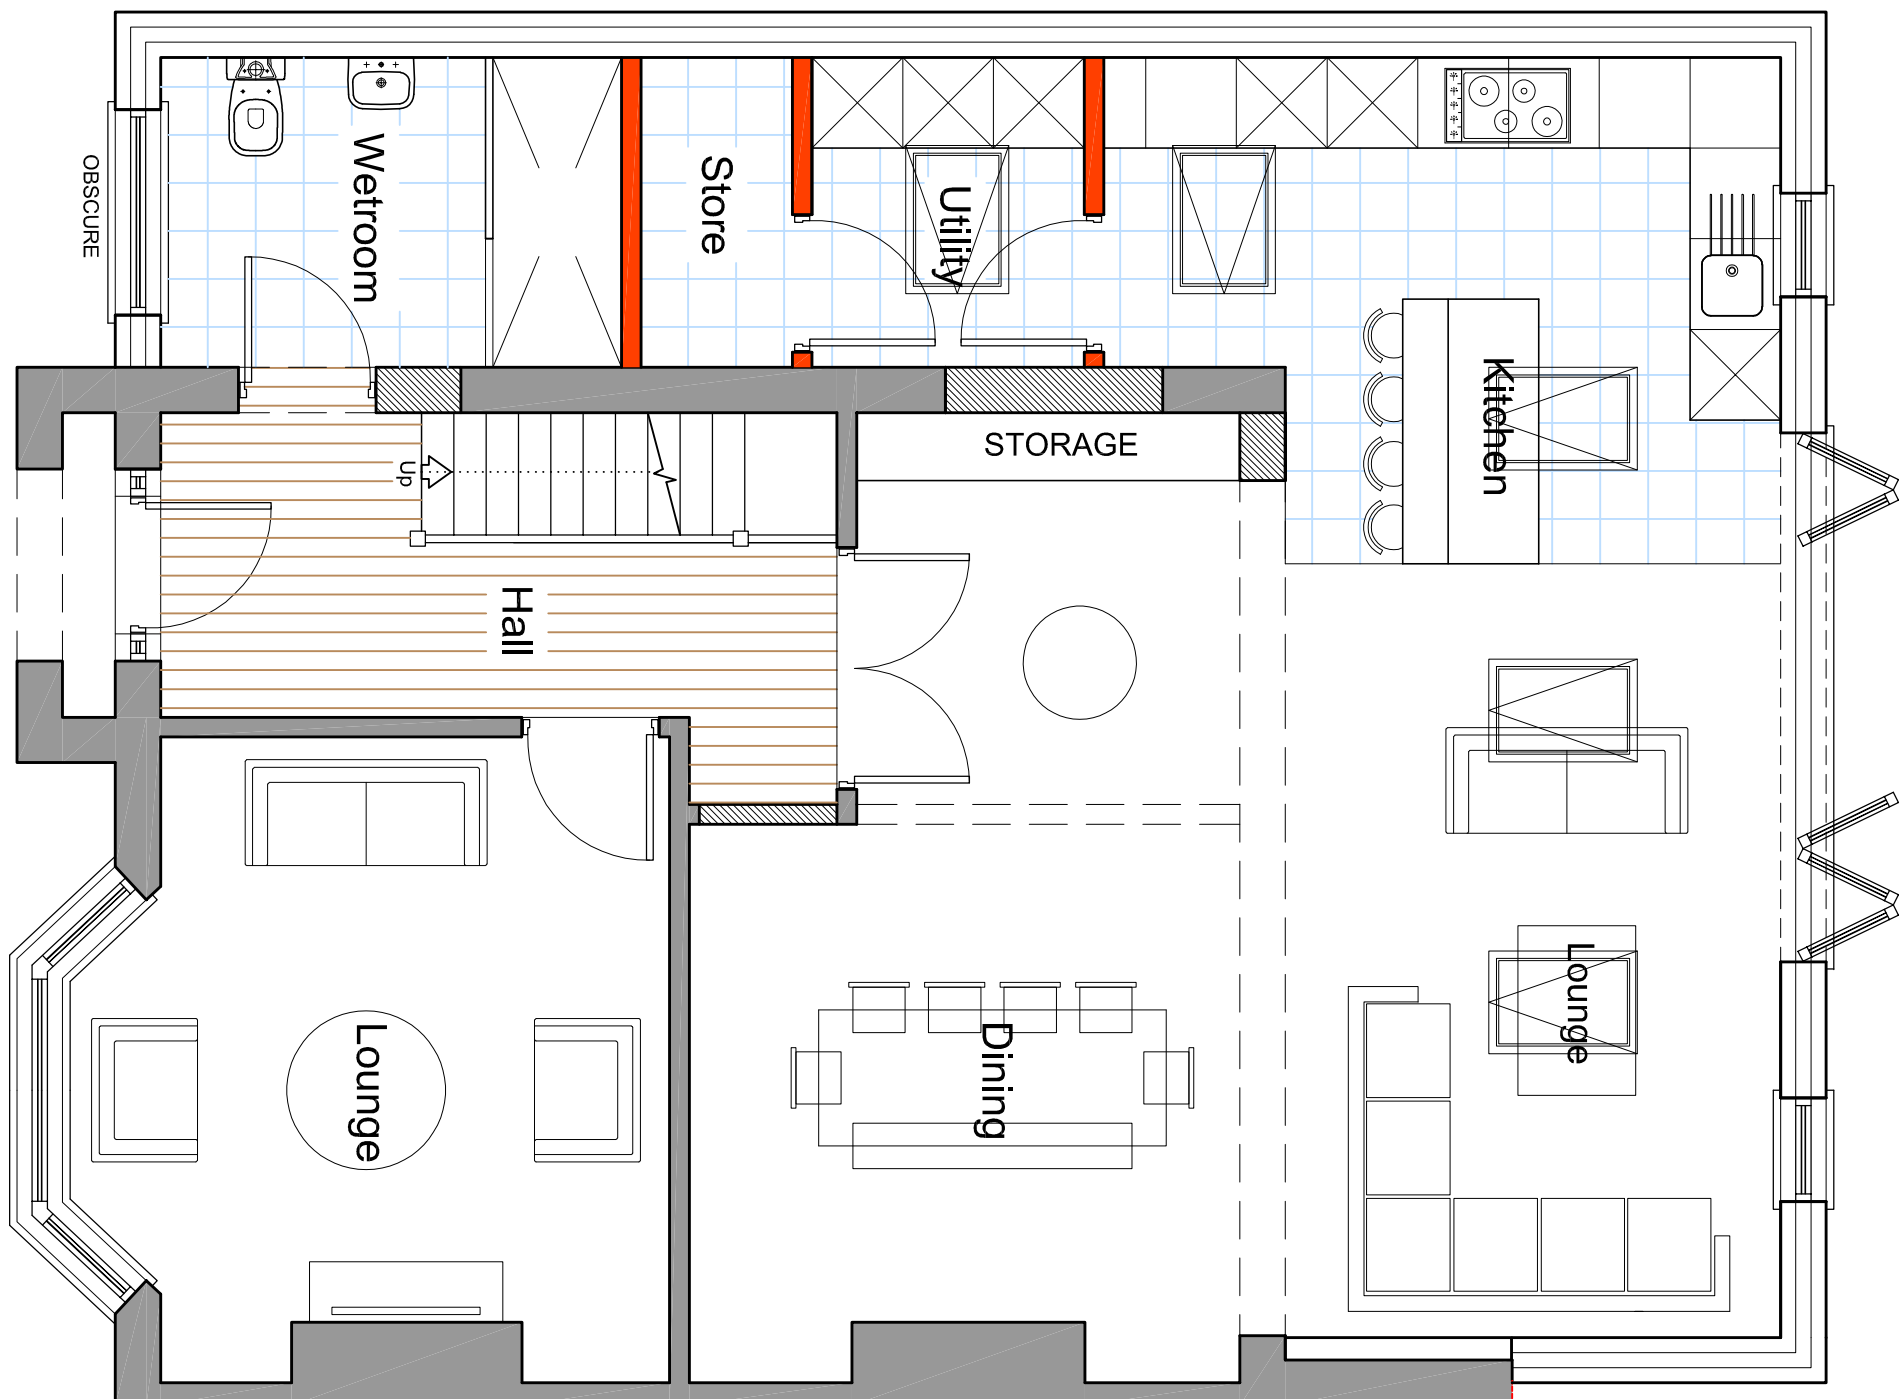


PROPOSED GROUND FLOOR PLAN
Scale 1:50

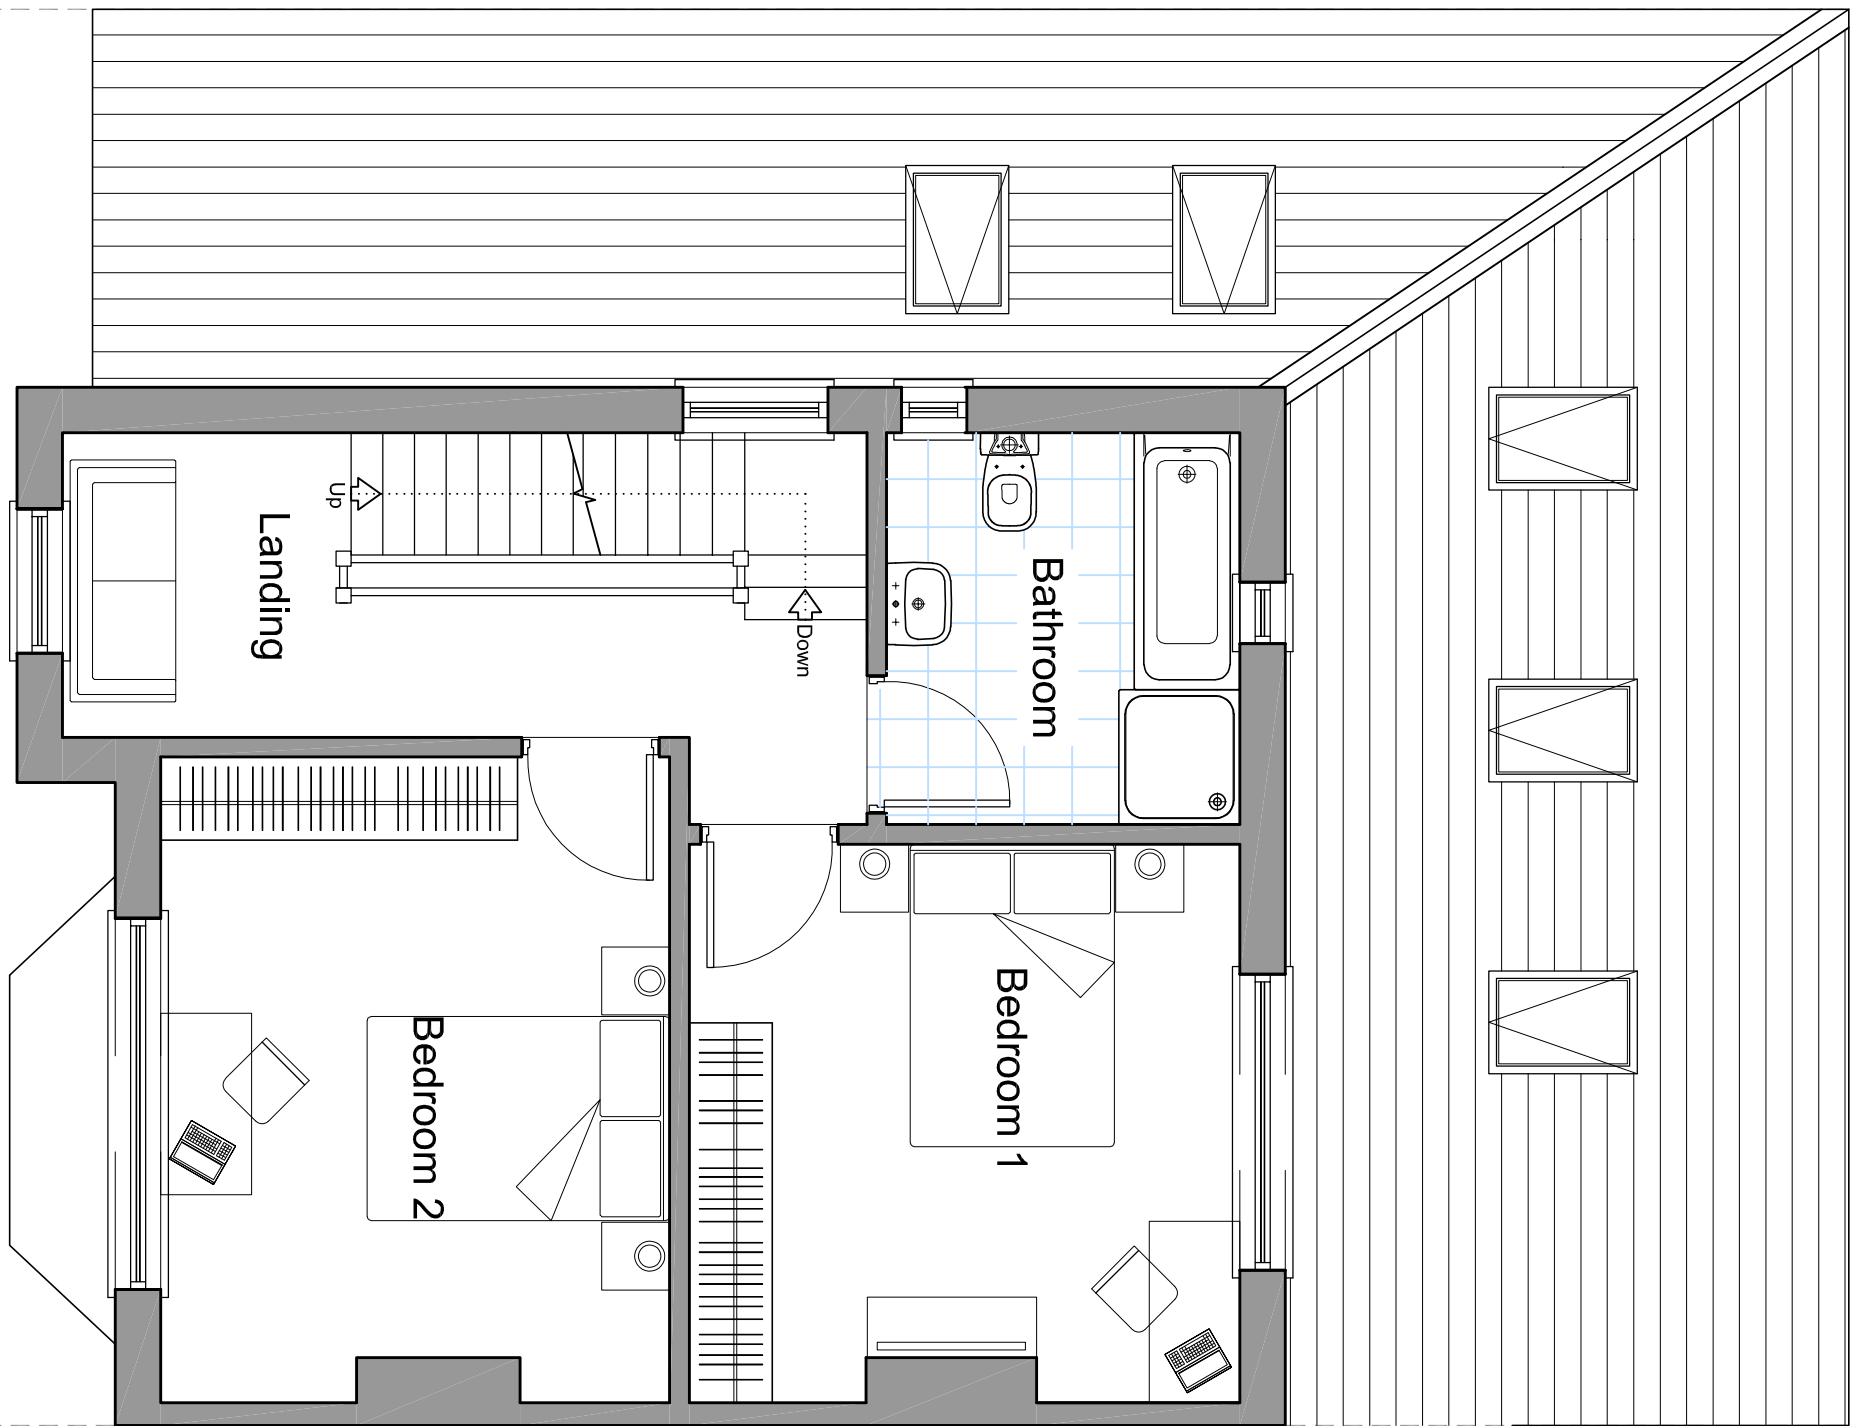

PROPOSED FIRST FLOOR PLAN
Scale 1:50

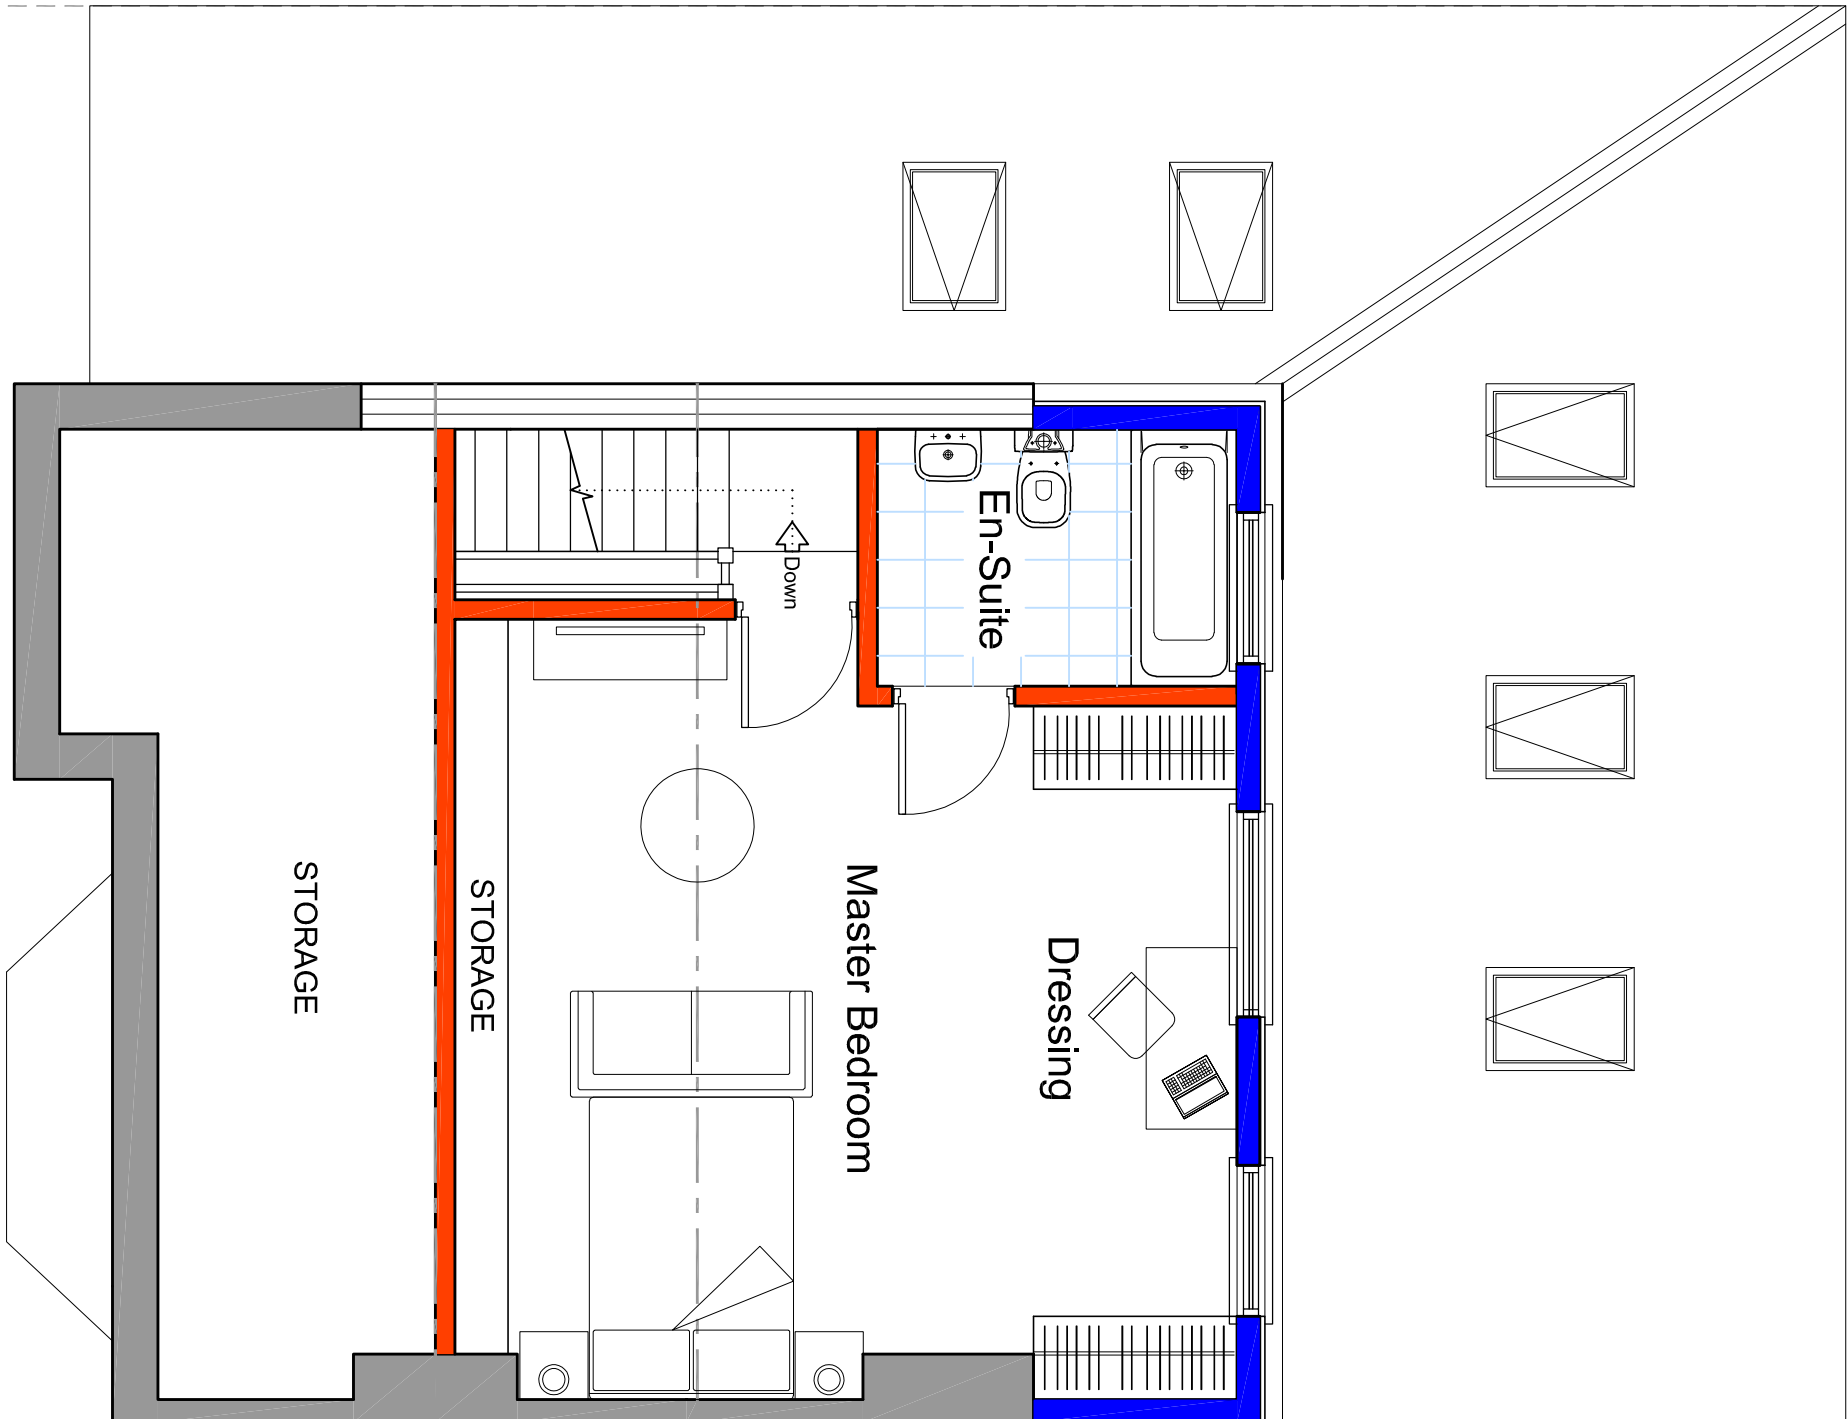

PROPOSED SECOND FLOOR PLAN
Scale 1:50

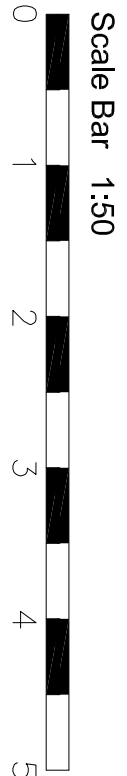

McGovern Architectural Design

Version	Amendment	Drawn	Checked	Approved
1	1	1	1	1

Internal Project Number

Client

MR. CONWAY, CARINE

Project Name

6, PIGEON LANE, LIVERPOOL

Drawing Title

EXISTING/PROPOSED PLANS

Scale

1:50

Date

04.03.21

Drawing Number

PL_01