



SCALE BAR 1:50


STATUS PLANNING	© Copyright of PM DESIGNS®. All rights reserved. ALL dimensions are in millimetres unless stated otherwise. ALL dimensions must be checked on site prior to construction and any discrepancies reported to the architect. Work is subject to change following detailed design.			
	RevNo	Revision note	Date	Signature
				Checked

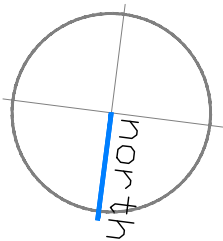

NB. 1NO. SIDE AND REAR ELEVATIONS NOT AFFECTED BY THIS SCHEME

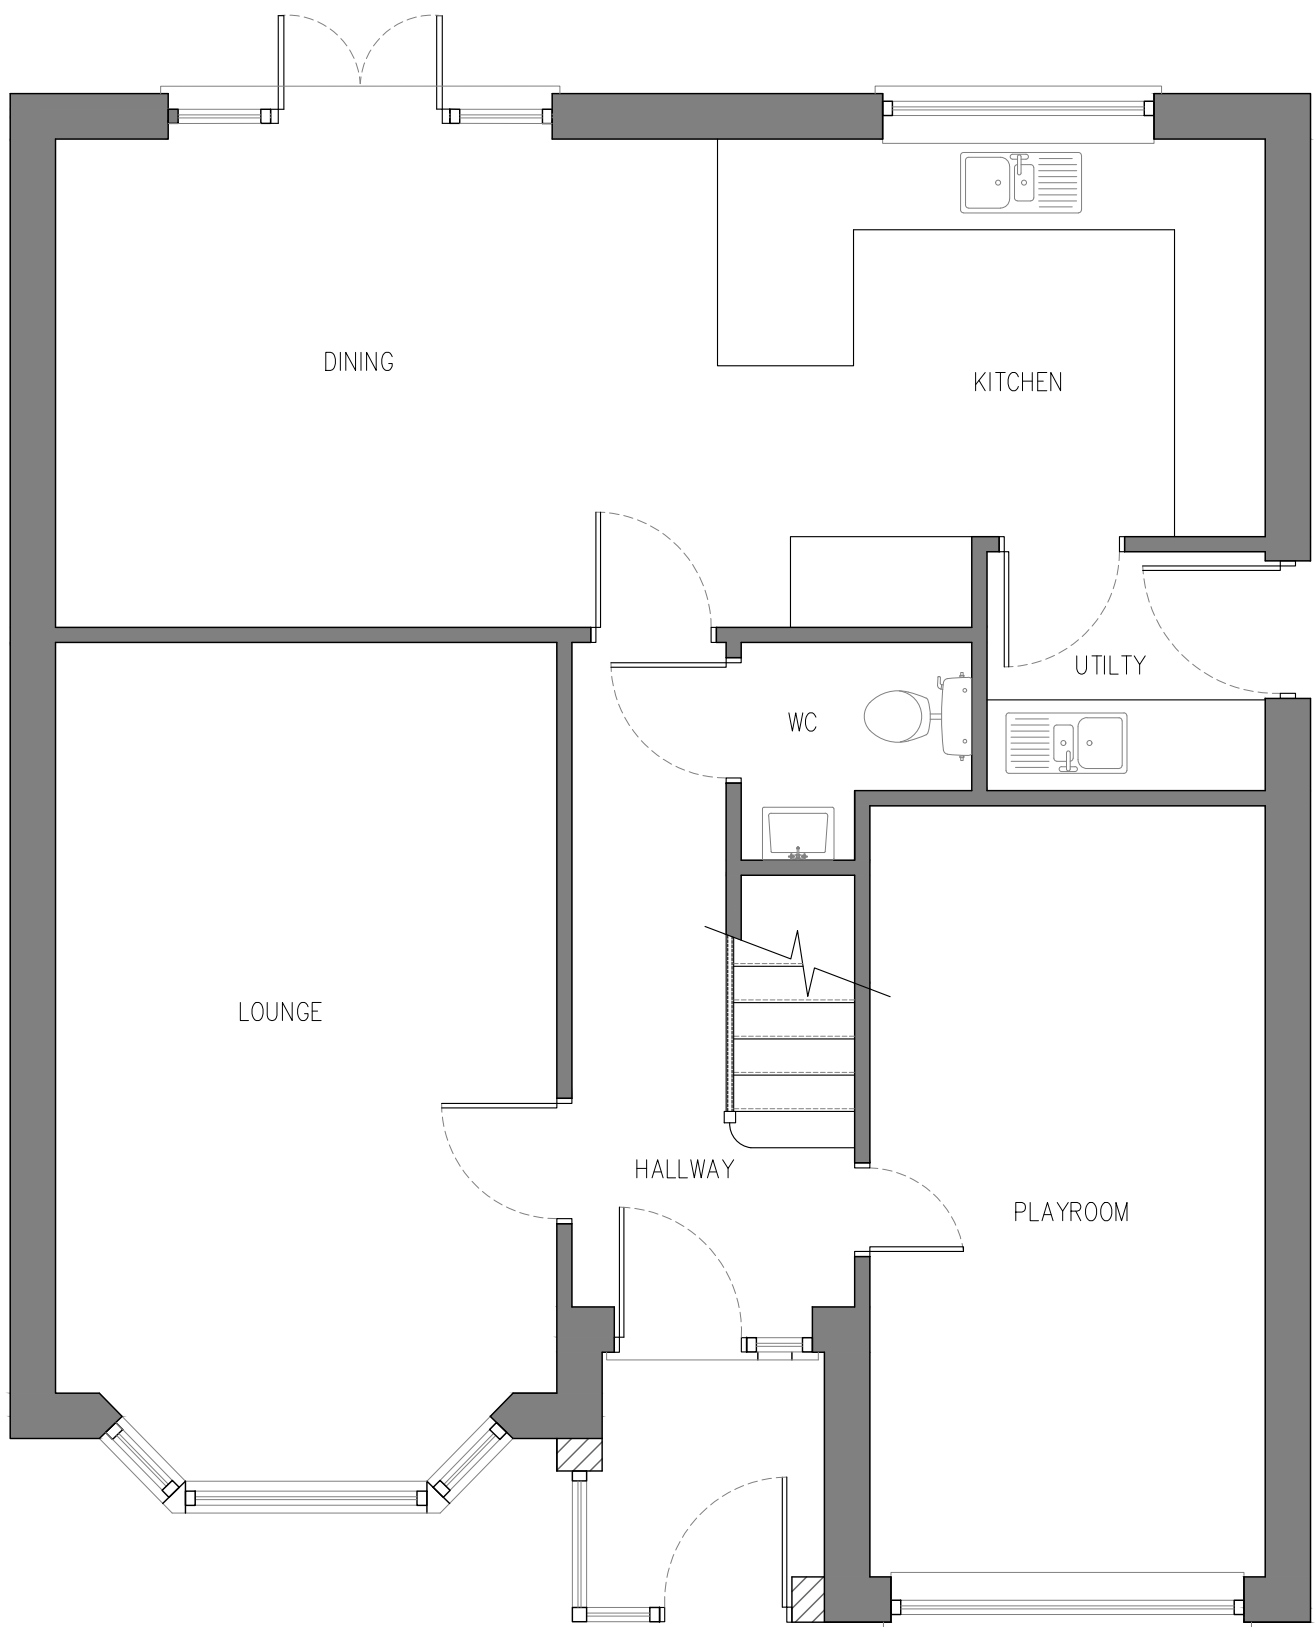


PROPOSED GROUND FLOOR | SCALE 1:50

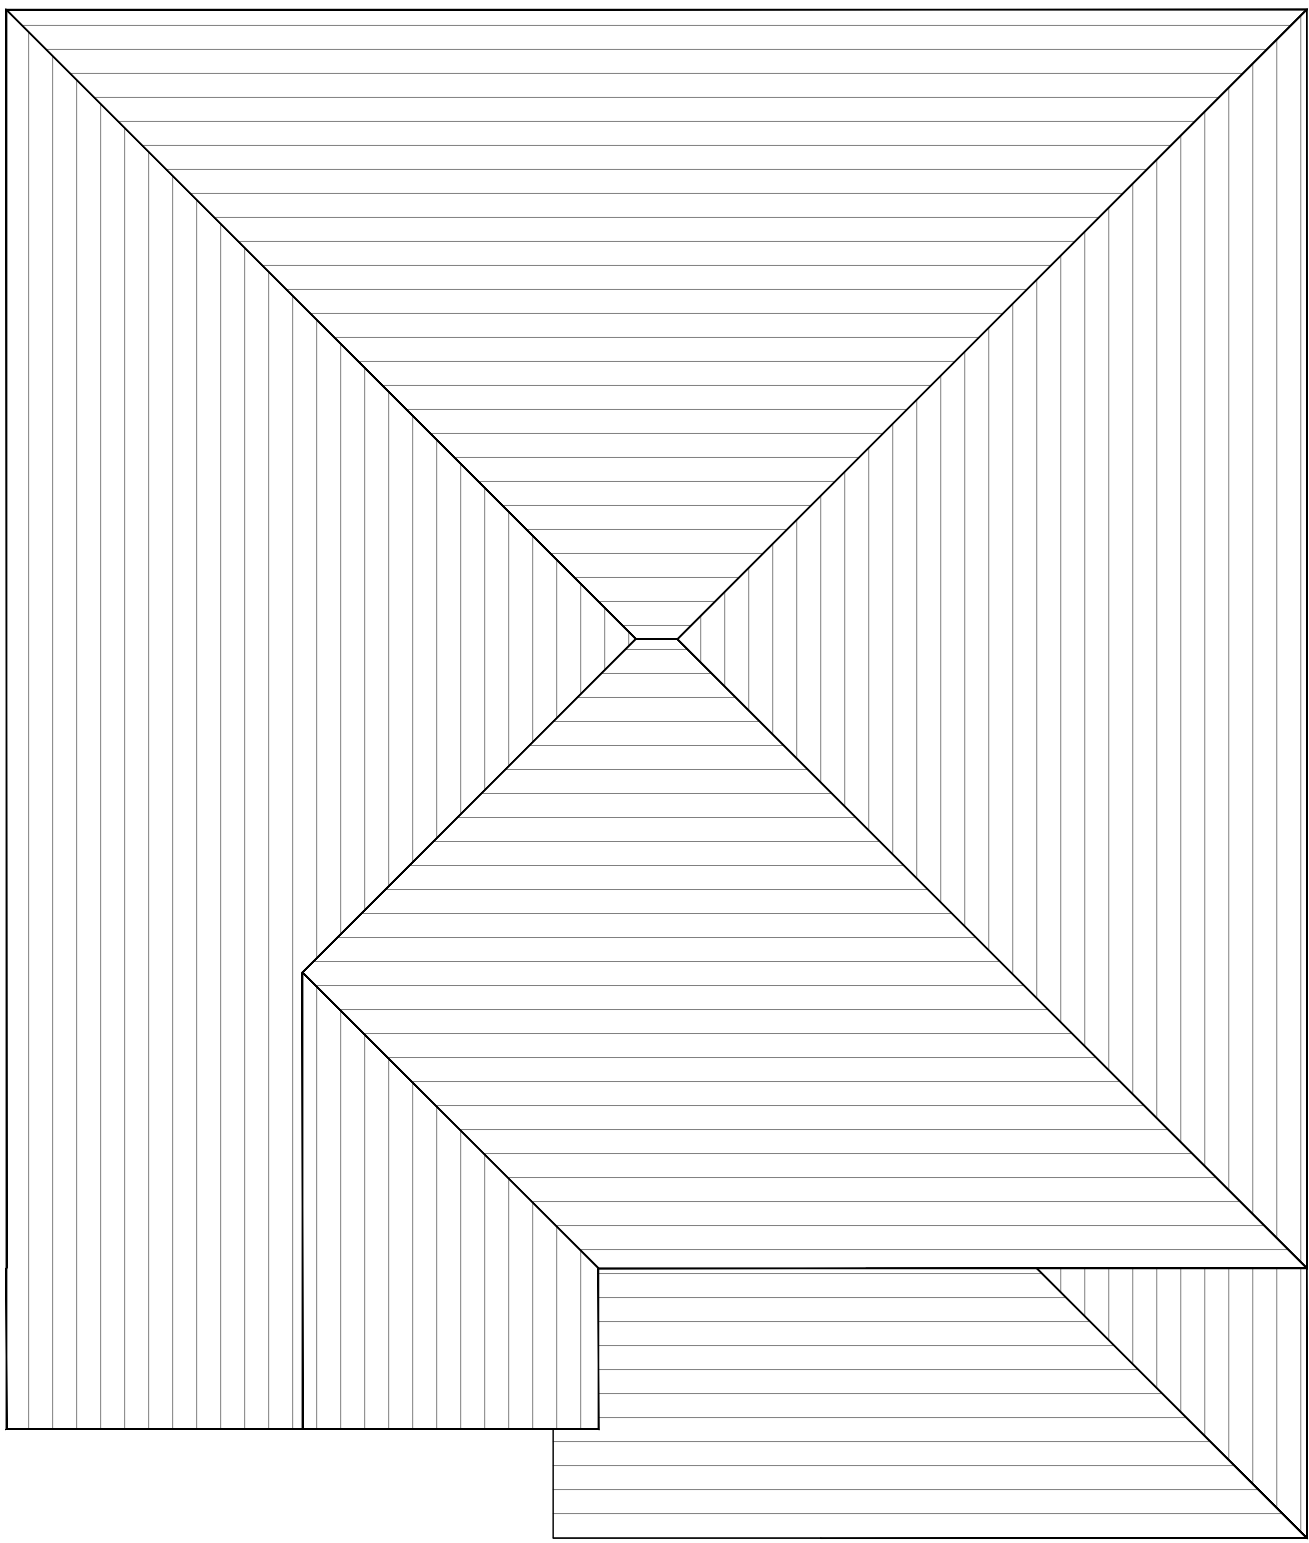

PROPOSED ROOF PLAN | SCALE 1:50



PROPOSED FRONT ELEVATION | SCALE 1:50

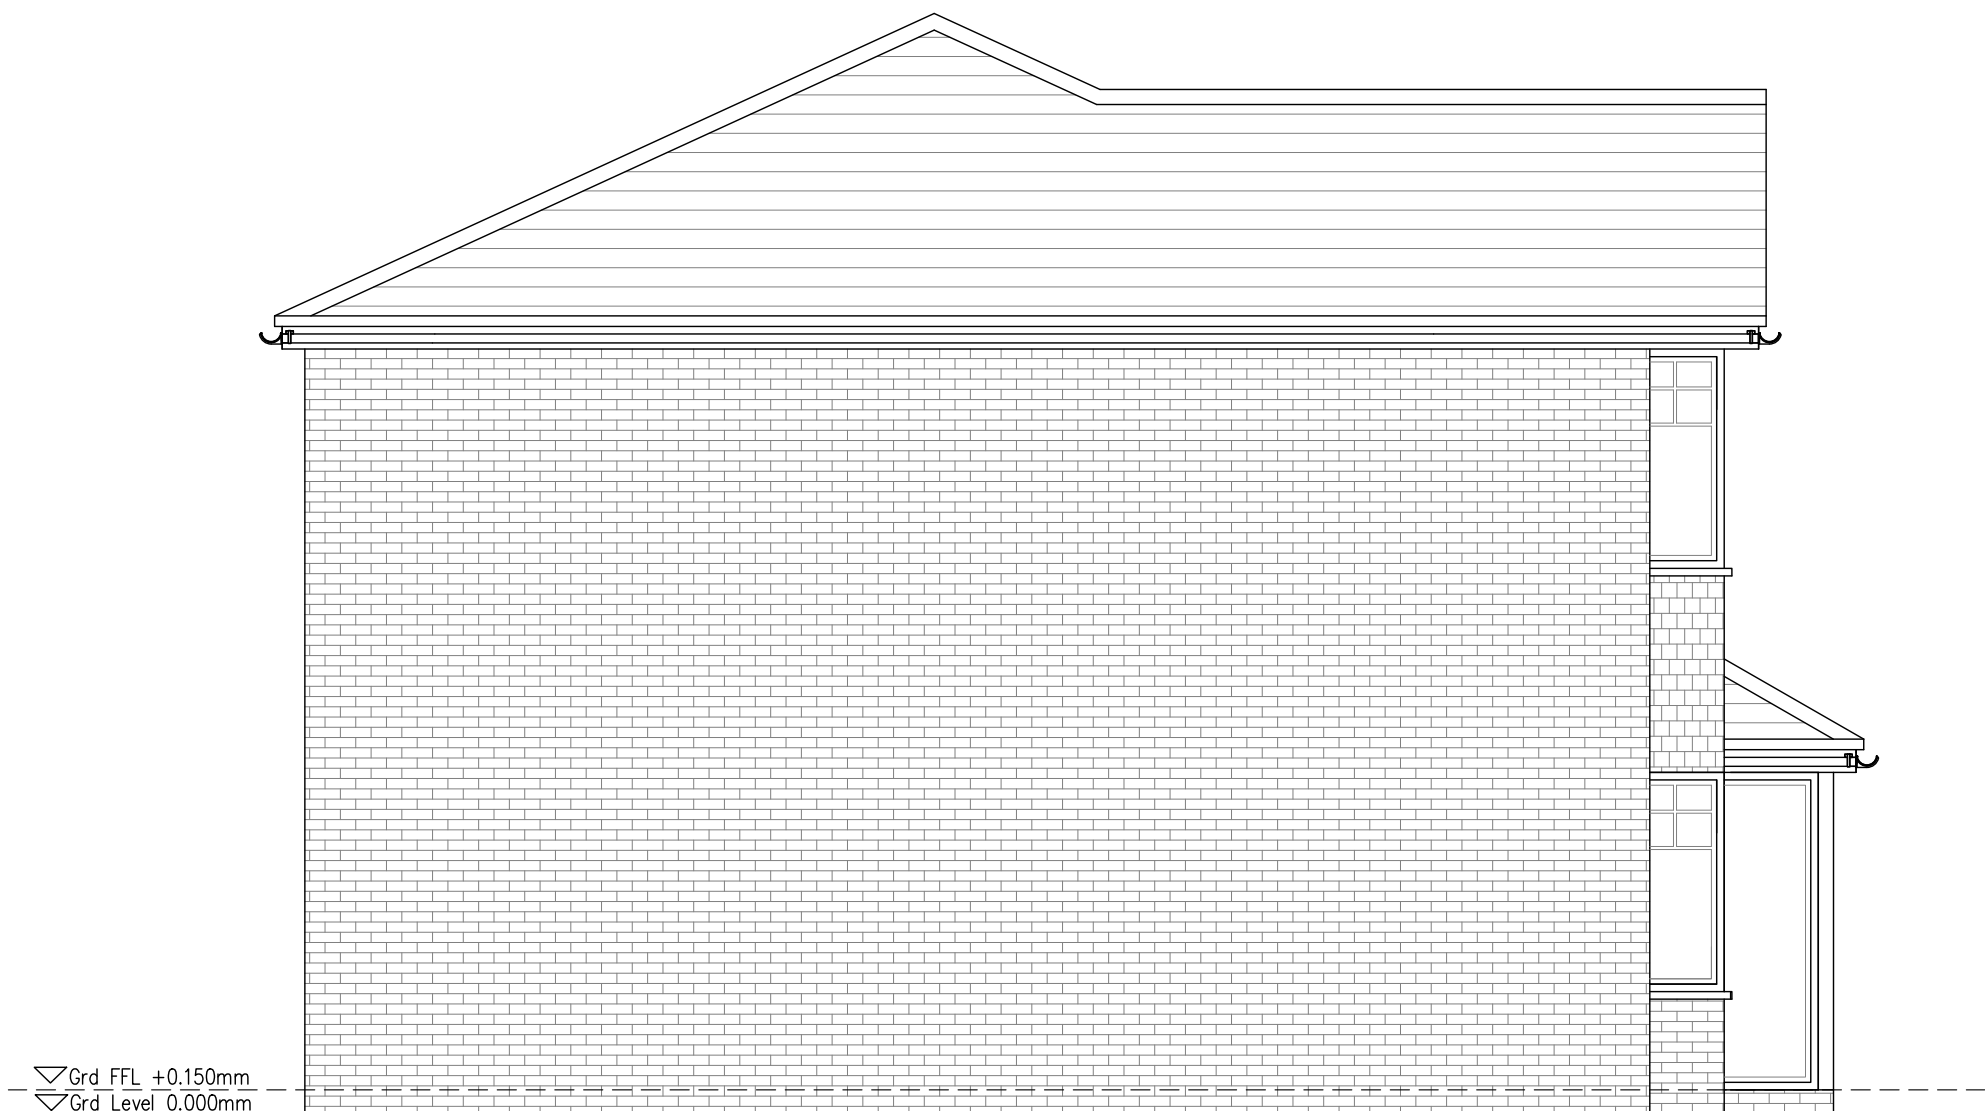

PROPOSED SIDE ELEVATION | SCALE 1:50