



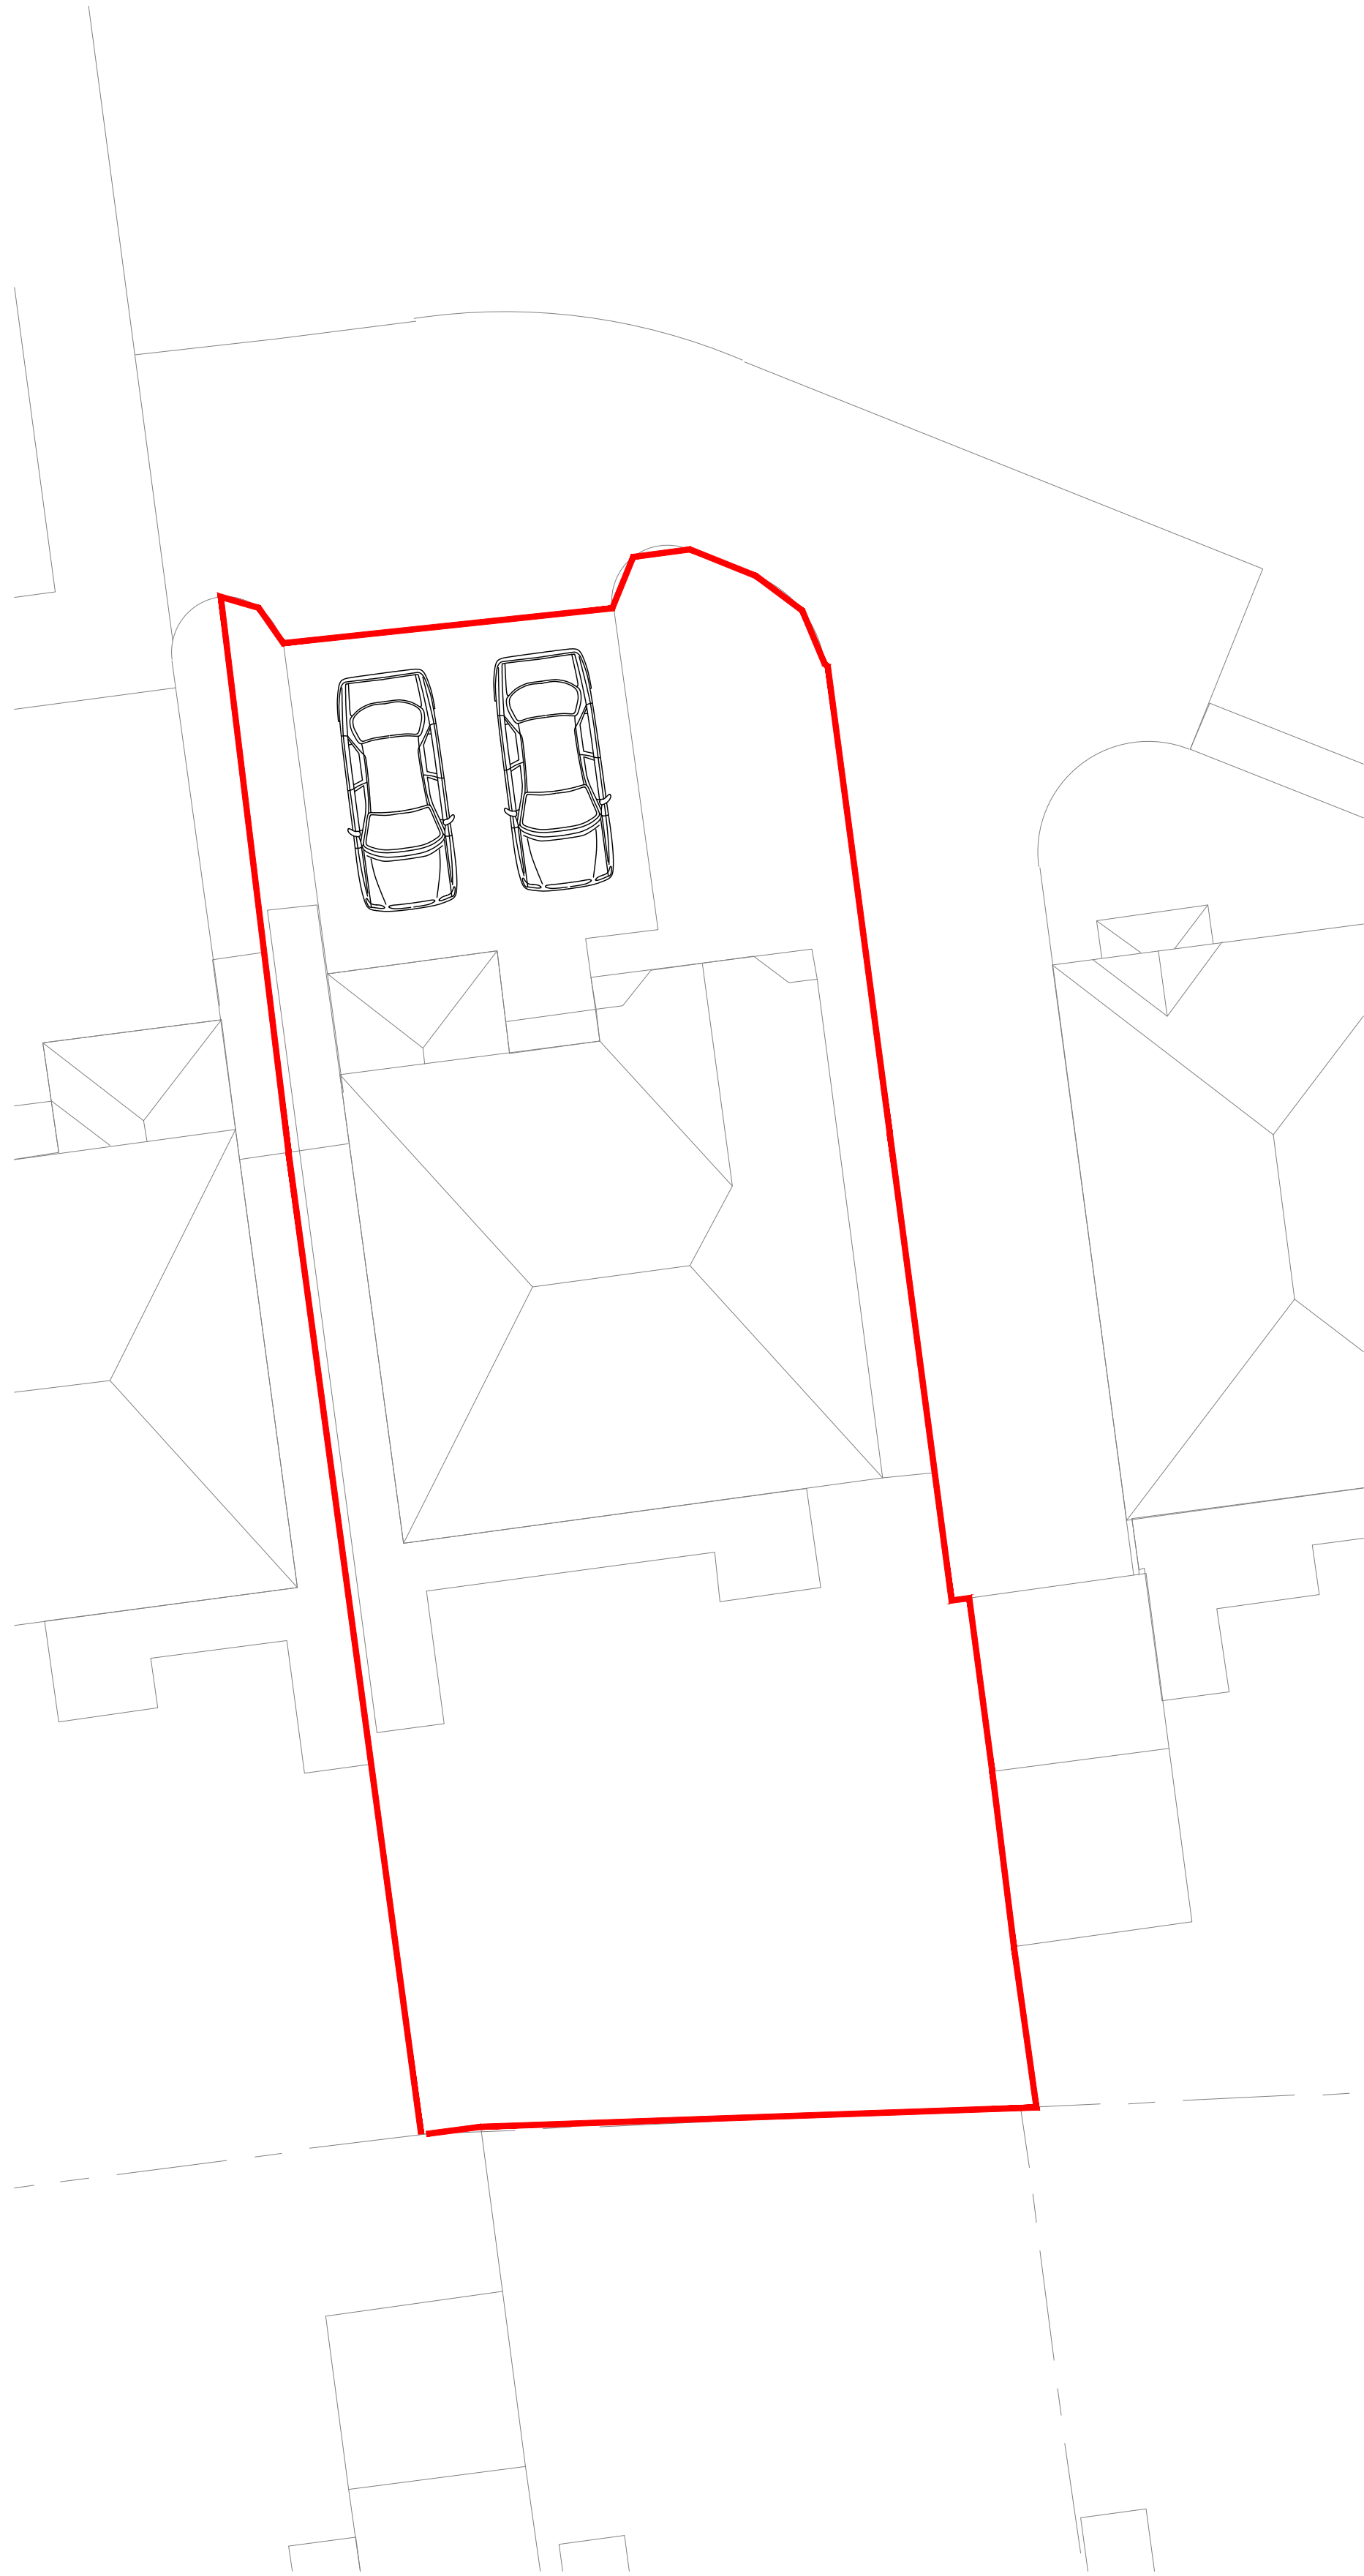


EXISTING SITE PLAN | SCALE 1:100


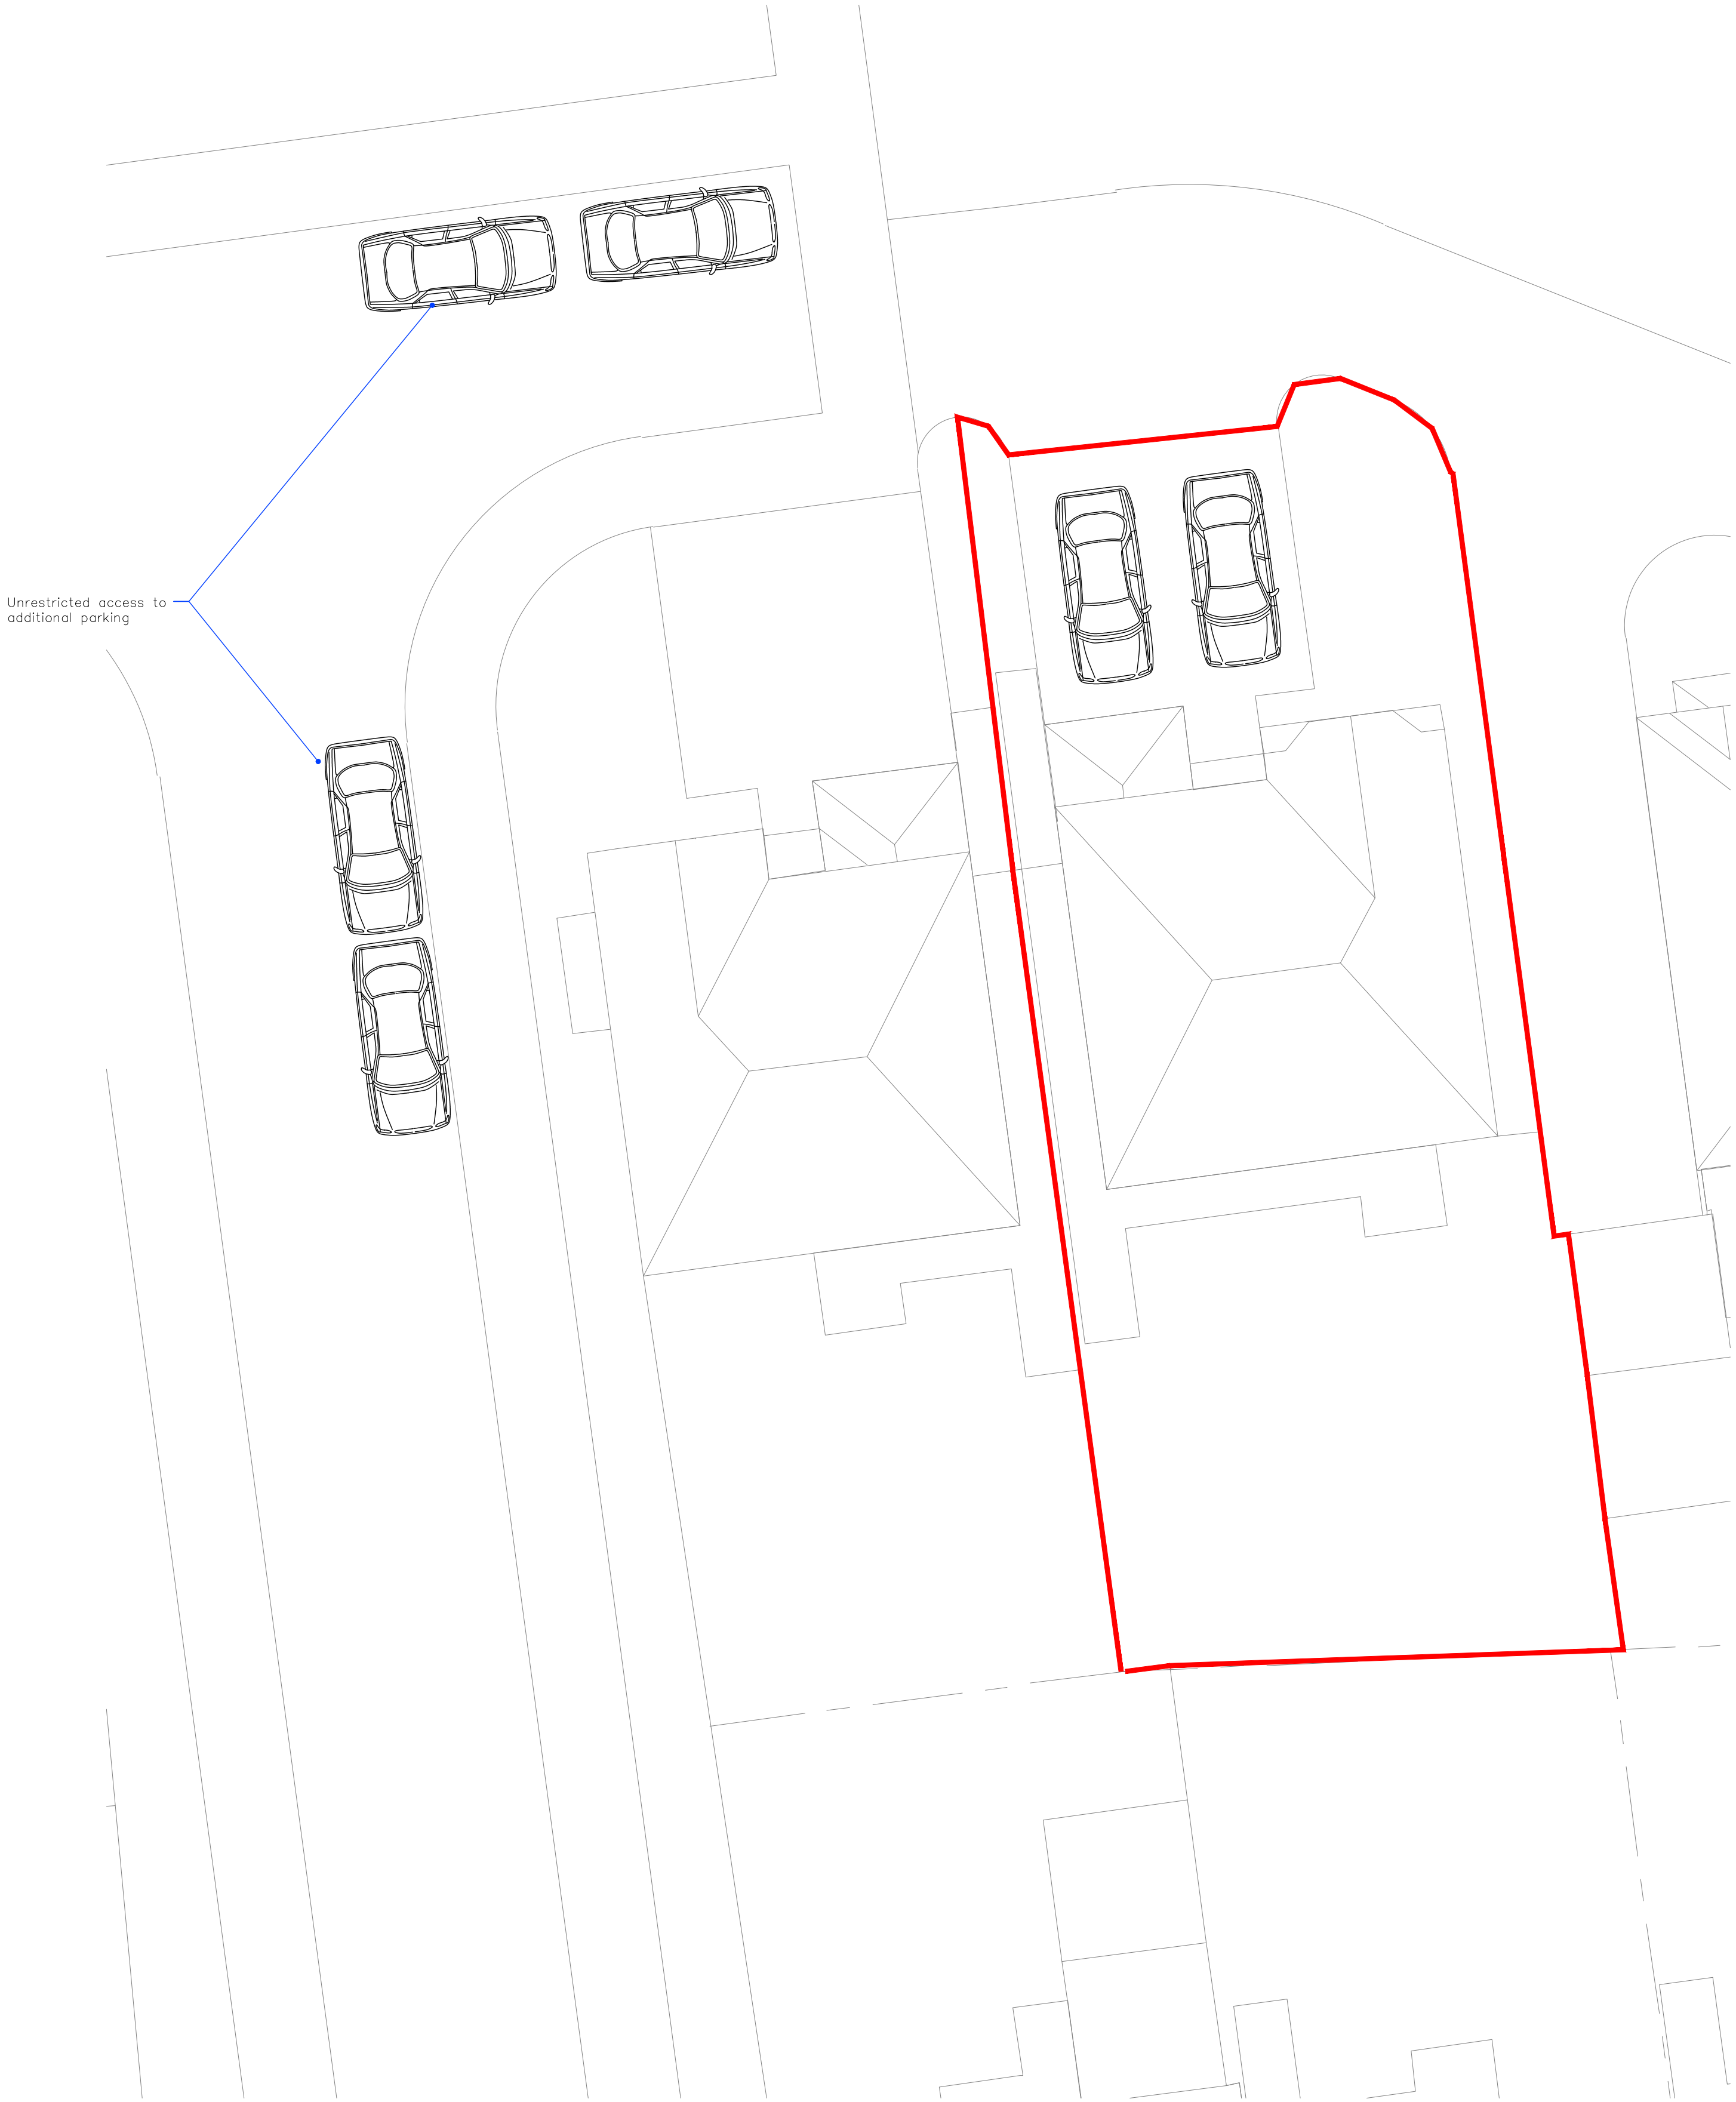


PROPOSED SITE PLAN | SCALE 1:100

STATUS PLANNING	© Copyright of PM DESIGNS®. All rights reserved. ALL dimensions are in millimetres unless stated otherwise. ALL dimensions must be checked on site prior to construction and any discrepancies reported to the architect. Work is subject to change following detailed design.				
	RevNo	Revision note	Date	Signature	Checked

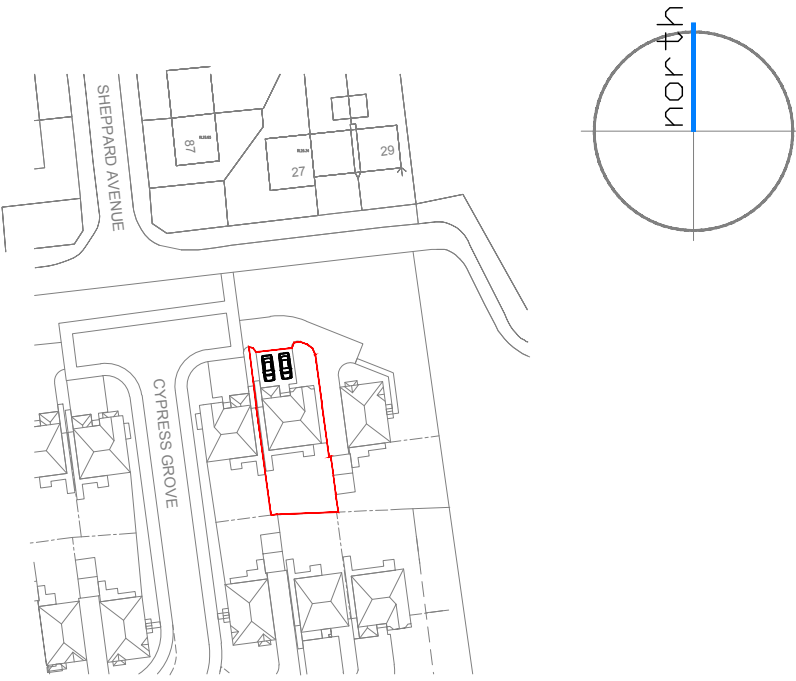

SITE LOCATION PLAN | SCALE 1:1250

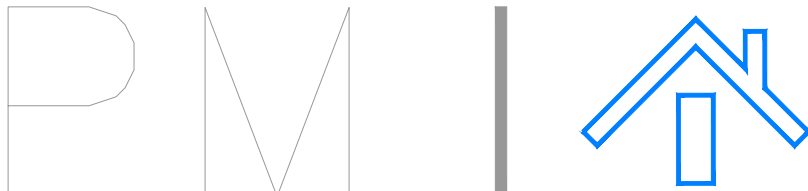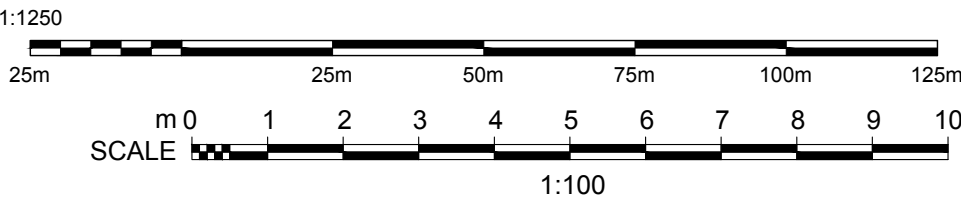

PARLE MAGUIRE DESIGNS
PROJECT: 22 CYPRESS GROVE
LIVERPOOL
L16 2AB
CLIENT: MR HAQUE
Drawing Title
SITE AND LOCATION PLANS
Drawing No.
A100
Date:
DEC 2024
Scale:
VARIES @ A1
Revision:
-
Issue:
PLANNING STATUS