


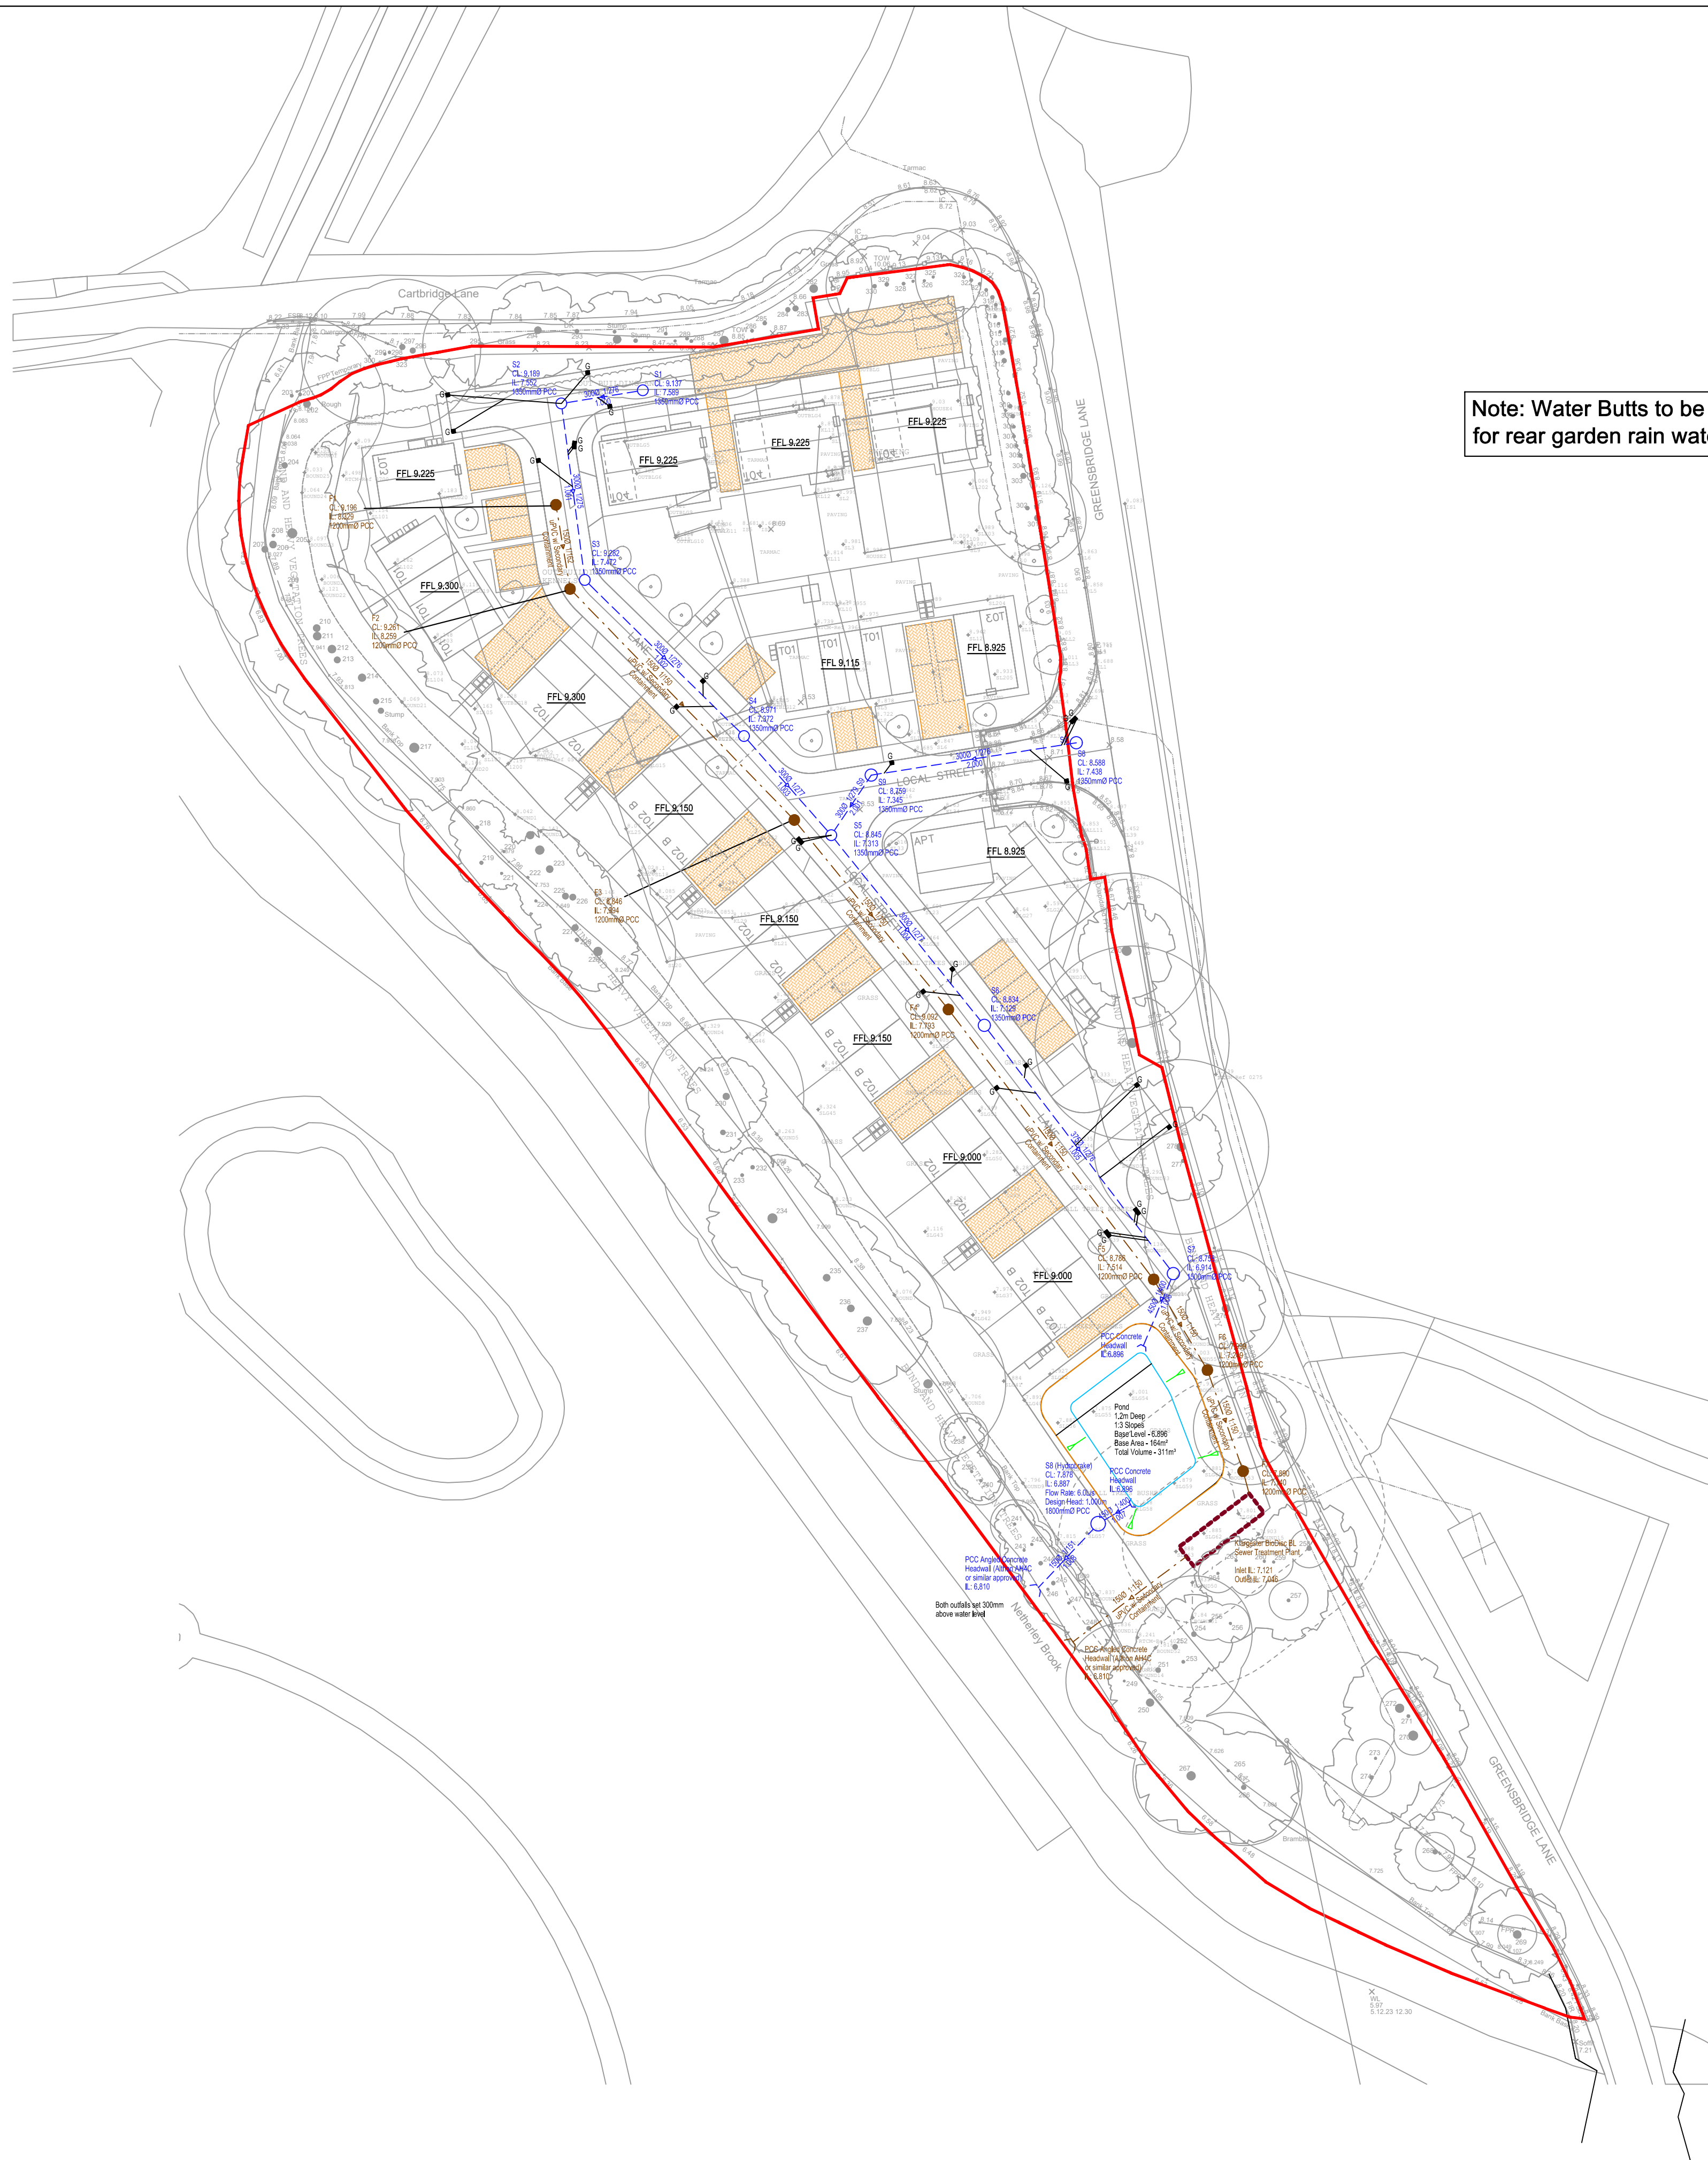

General notes

United Utilities recommend this includes secondary containment of the pipework, such as include clay lining sewer trenches.

	Proposed Surface Water Sewer
	Proposed Surface Water Manhole
	Proposed Foul Water Sewer
	Proposed Foul Water Manhole
	Proposed Road Gully w/ 150mmØ tail
	Proposed Permeable Paving to be drained into Surface Water sewer via plot drainage

Preliminary

P1	Updated to suit comments from United Utilities	29/07/2024
P	Preliminary issue for discussion and budget pricing. <u>NOT FOR CONSTRUCTION.</u>	23/06/2024



Client:
BBE Development Ltd

Project:
Residential development at
former Merseyside Dogs Home,
Greensbridge Road,
Halewood, Liverpool.

Proposed Drainage Layout

drawn by	date	scale	drawing no.	rev.
JH	Jun'24	1:500	24565/100	P1