



NOTES

All dimensions to be checked on site. Figure dimensions to be read in conjunction with the drawing. The drawing is not to be used for any other purpose and does not constitute a contract. The drawing is the property of Keith Davidson Partnership. It is to be used for the purpose of the project only and is not to be reproduced or used in any other way without the written consent of Keith Davidson Partnership.

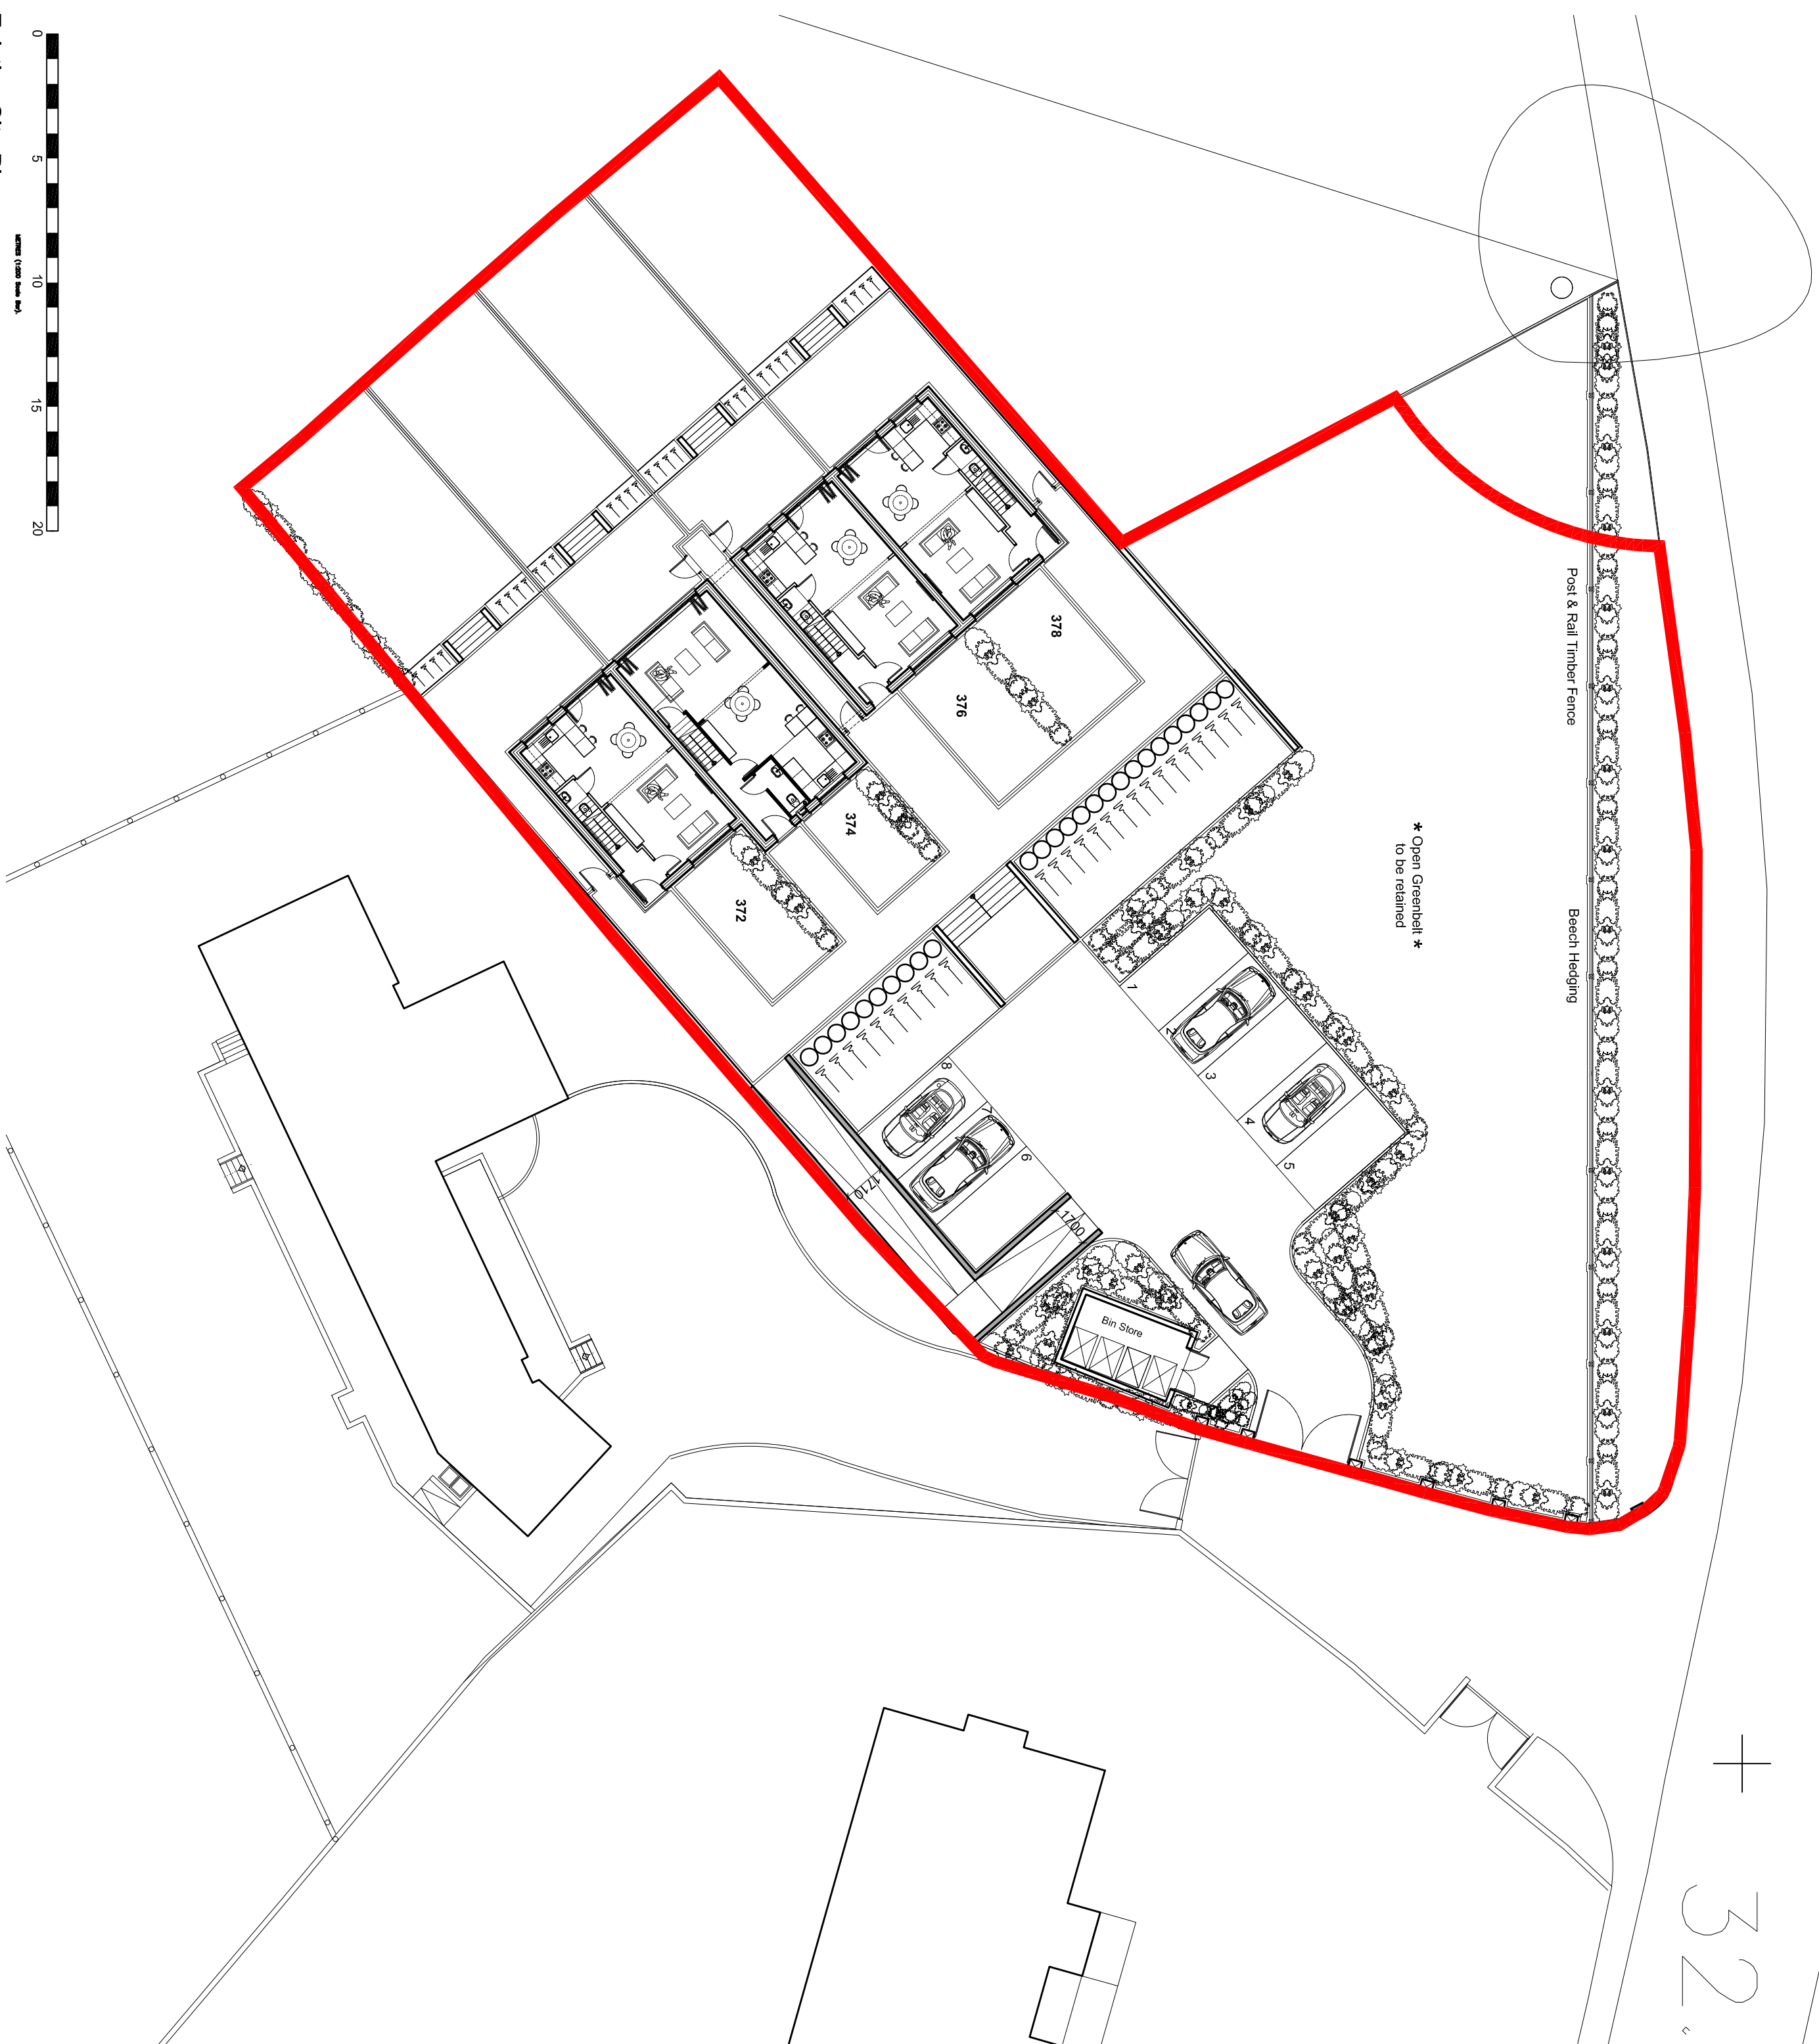

Existing Site Plan
Scale 1:200

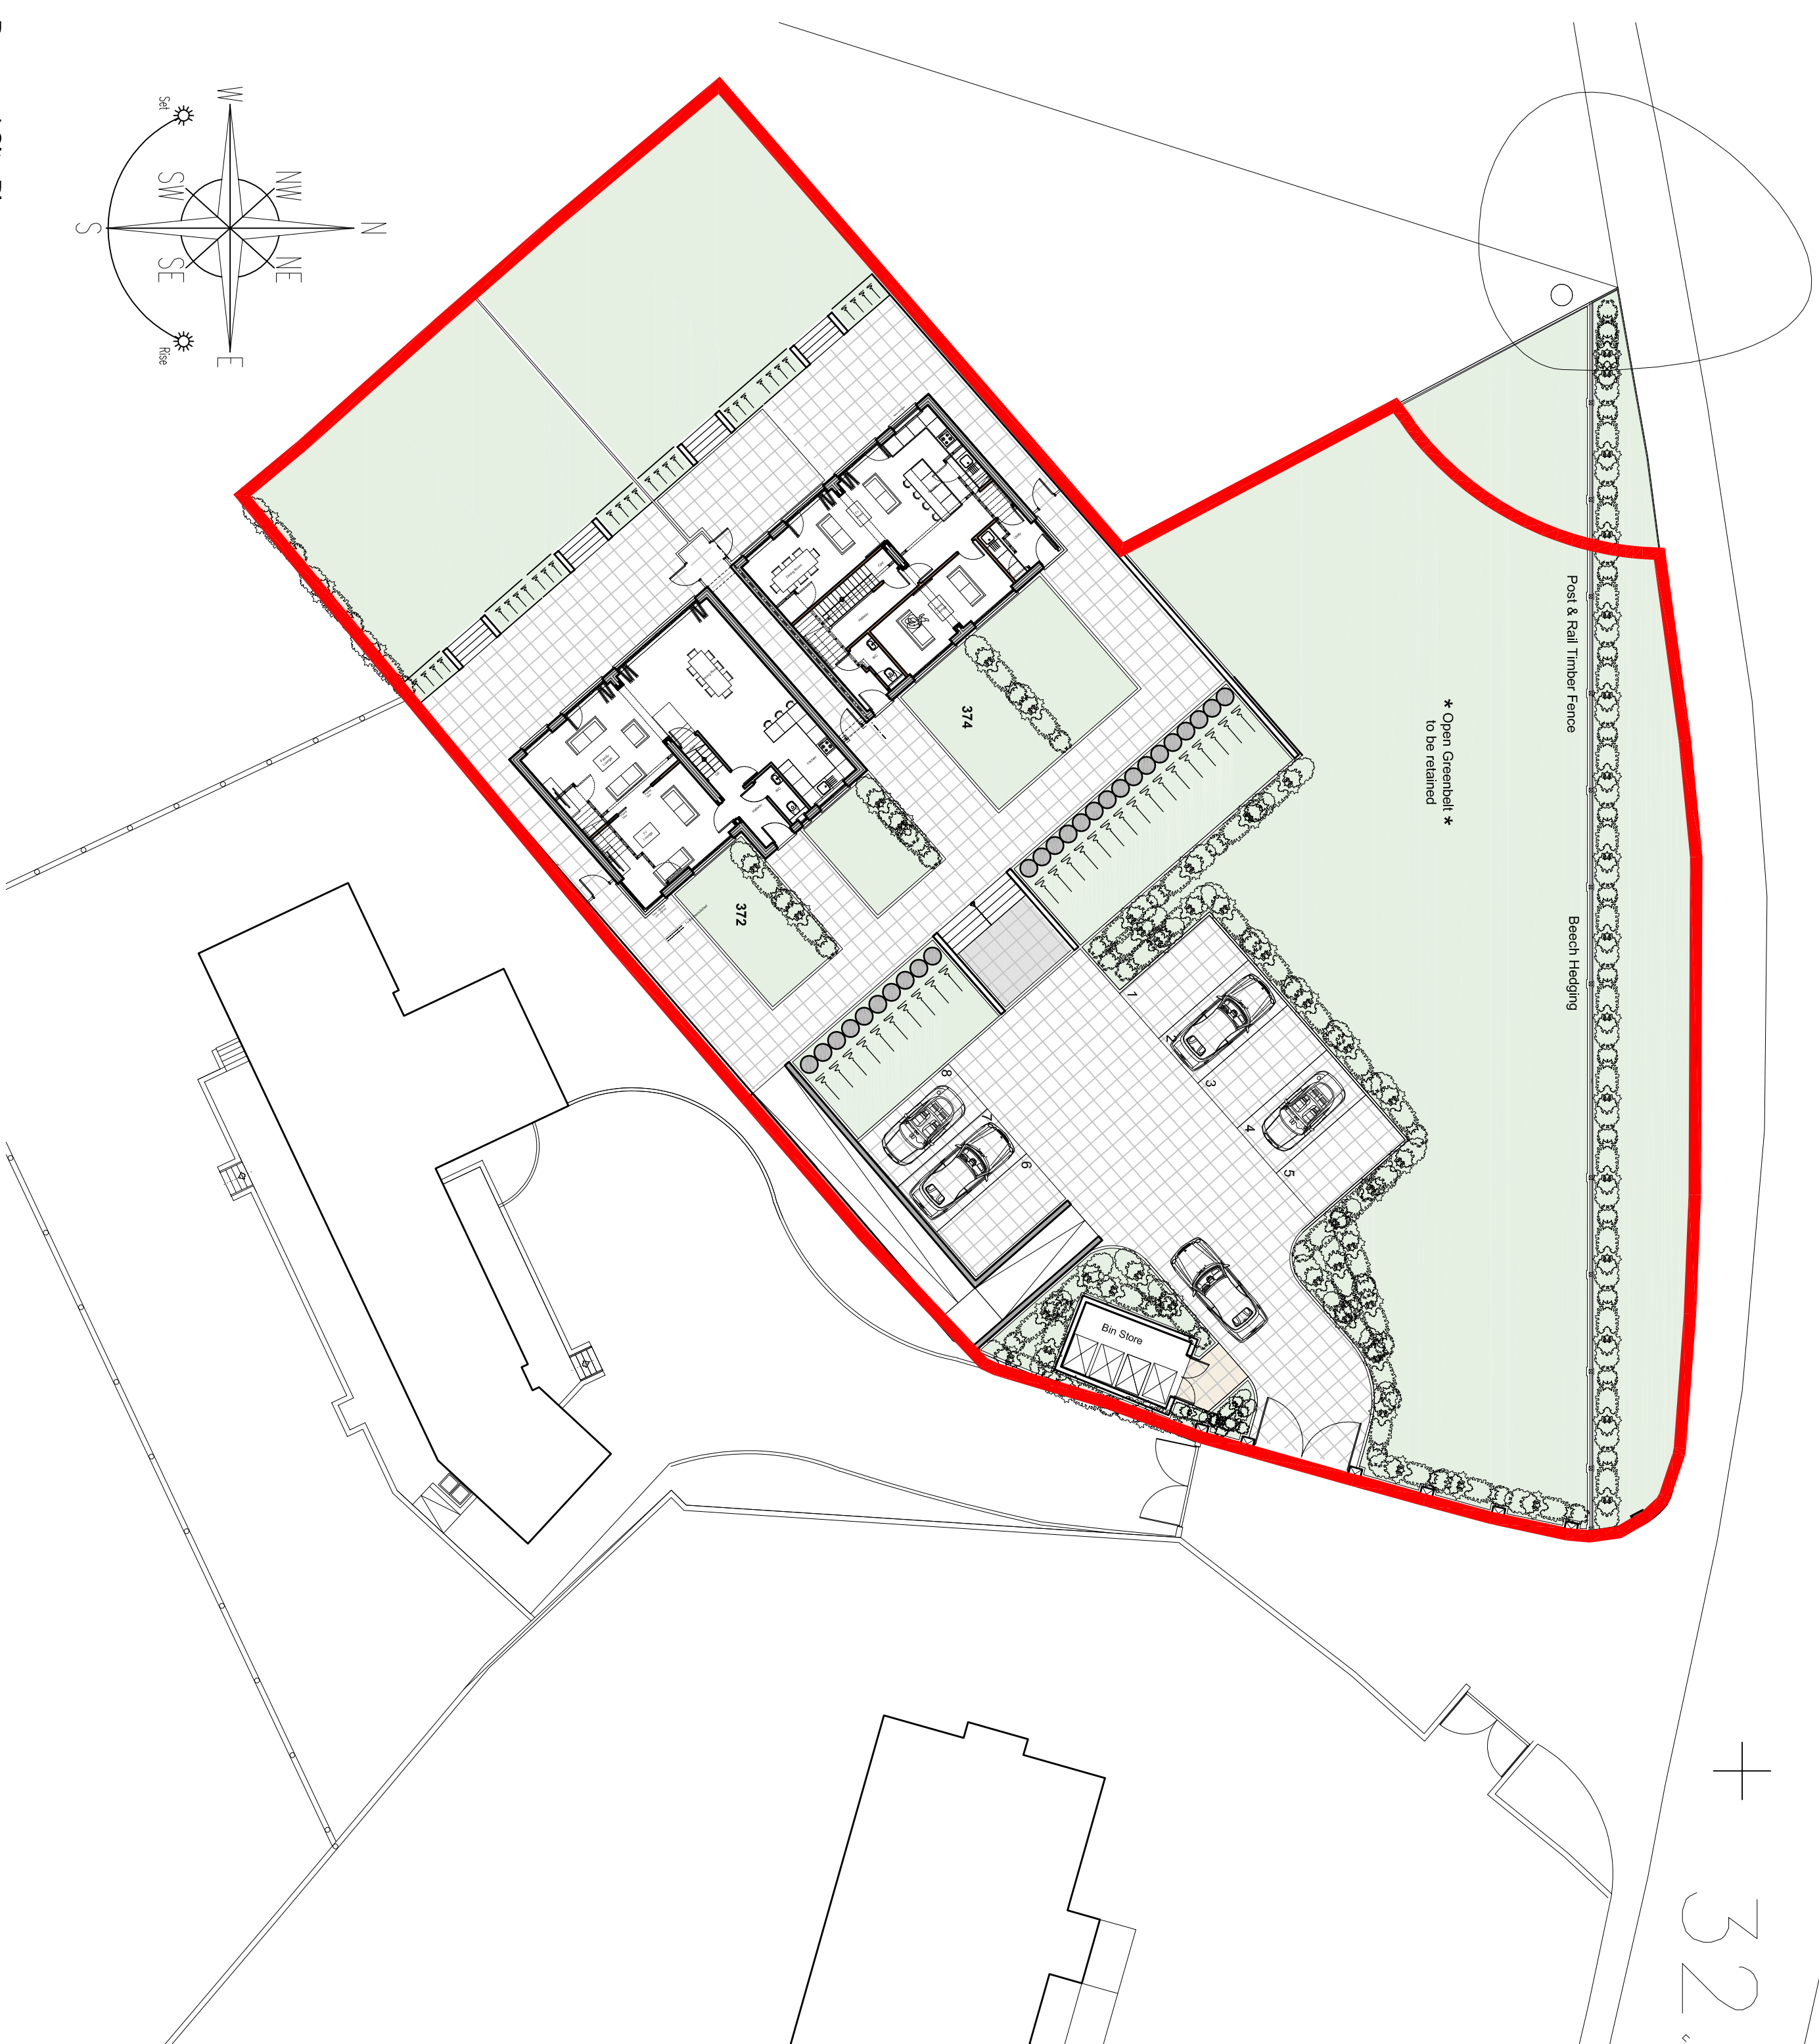

Proposed Site Plan
Scale 1:200

Keith Davidson Partnership

13 Seymour Terrace
Liverpool L3 9PE
W0: k.davidsonpartnership.com

Telephone: +44 (0) 151 709 1777
Email: info@k.davidsonpartnership.com

Internal Project Number: 1253

Client: Mr Neil Walsh and Luke Gavey

Project Name: Dragon Farm, Cordon

Drawing Title: Existing/Proposed Site Plan

Scale: A1 1:200

Original Size: Planning

Date: 04/06/21

Drawing Number: 500

Revision: C