



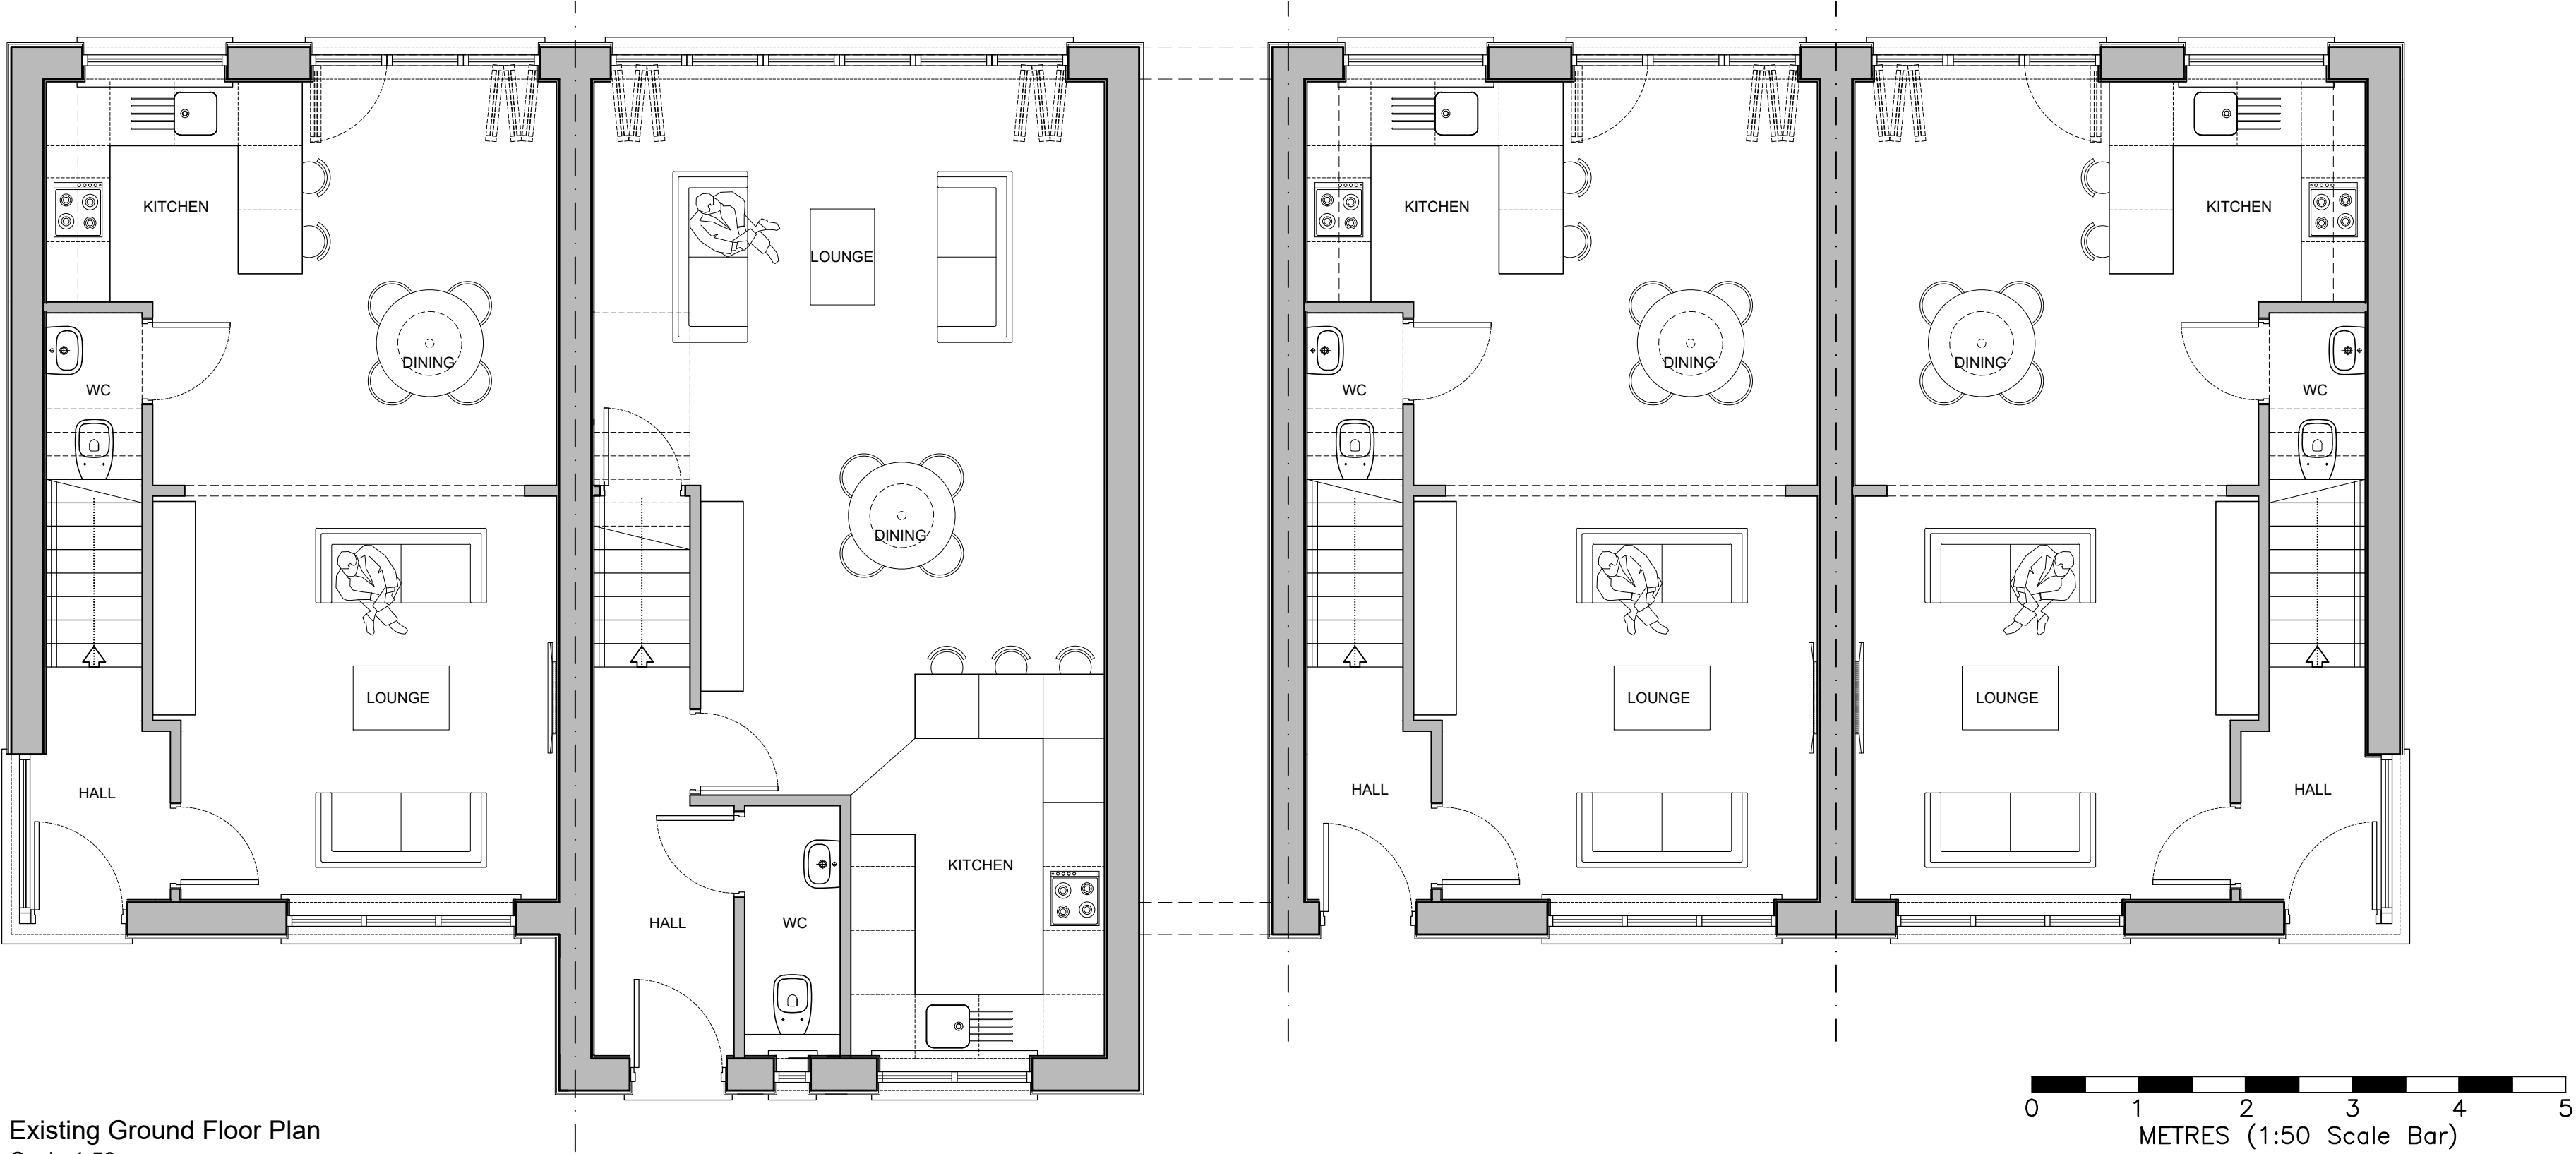

Existing Ground Floor Plan
Scale 1:50

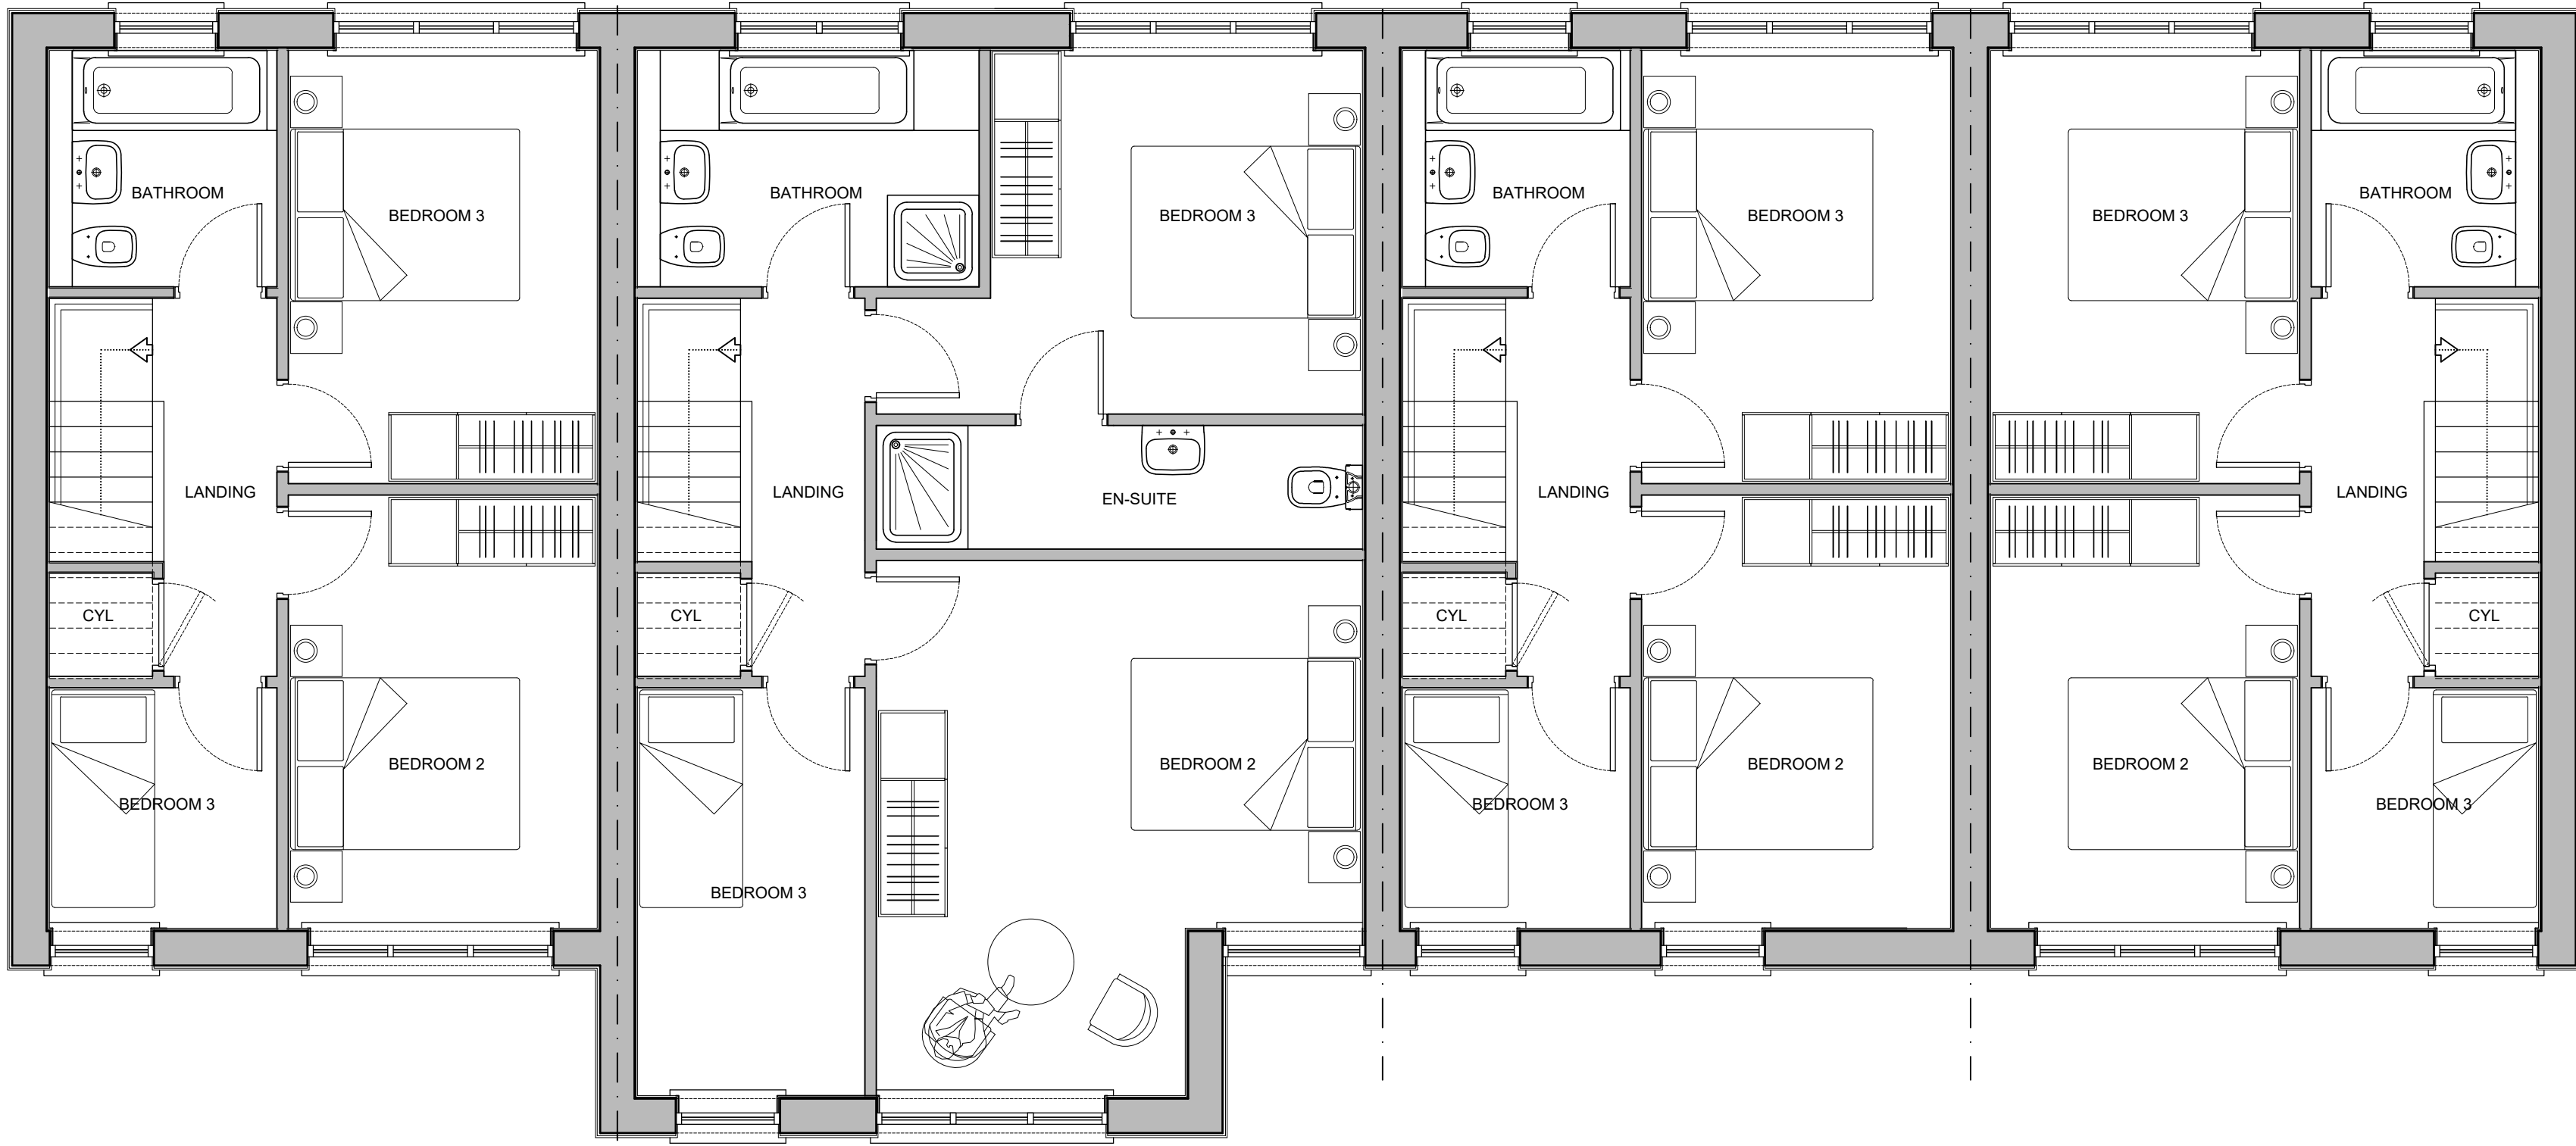

Existing First Floor Plan
Scale 1:50

NOTES

All dimensions to be checked on site. Figured dimensions to be read in preference to scaled. Keith Davidson Partnership accepts no responsibility for any unauthorised amendments to the drawing and does not permit unauthorised copying of the drawing. This drawing is copyright and remains the property of Keith Davidson Partnership unless otherwise agreed.

C	Proposed Plans moved to 301	GLP 17/08/21	SRD 17/08/21	SRD 17/08/21
B	Client Amendments	GLP 28/05/21	SRD 28/05/21	SRD 28/05/21
A	Client Amendments	GLP 26/05/21	SRD 26/05/21	SRD 26/05/21
Version	Amendment	Drawn & Date	Checked & Date	Approved & Date
KeithDavidsonPartnership				
13 Seymour Terrace Seymour Street Liverpool L3 5PE				
Telephone : +44 (0) 151 709 1777 Email : Info@keithdavidsonpartnership.com Web : keithdavidsonpartnership.com				
Internal Project Number 1253				
Client Mr Neil Walsh and Luke Garvey				
Project Name Dragon Farm, Cronton				
Drawing Title Existing Plans				
Scale 1/50	Original Size A1	Planning		
Date 04/06/21	Drawn GLP	Checked SRD	Approved SRD	Status
Drawing Number 300				Revision C