



NOTES


All dimensions to be checked on site. Figured dimensions to be read in preference to actual. Keith Davidson Partnership accepts no responsibility for any unauthorised amendments to the drawing and does not permit unauthorised copying of the drawing. The drawing is copyright and remains the property of Keith Davidson Partnership unless otherwise agreed.

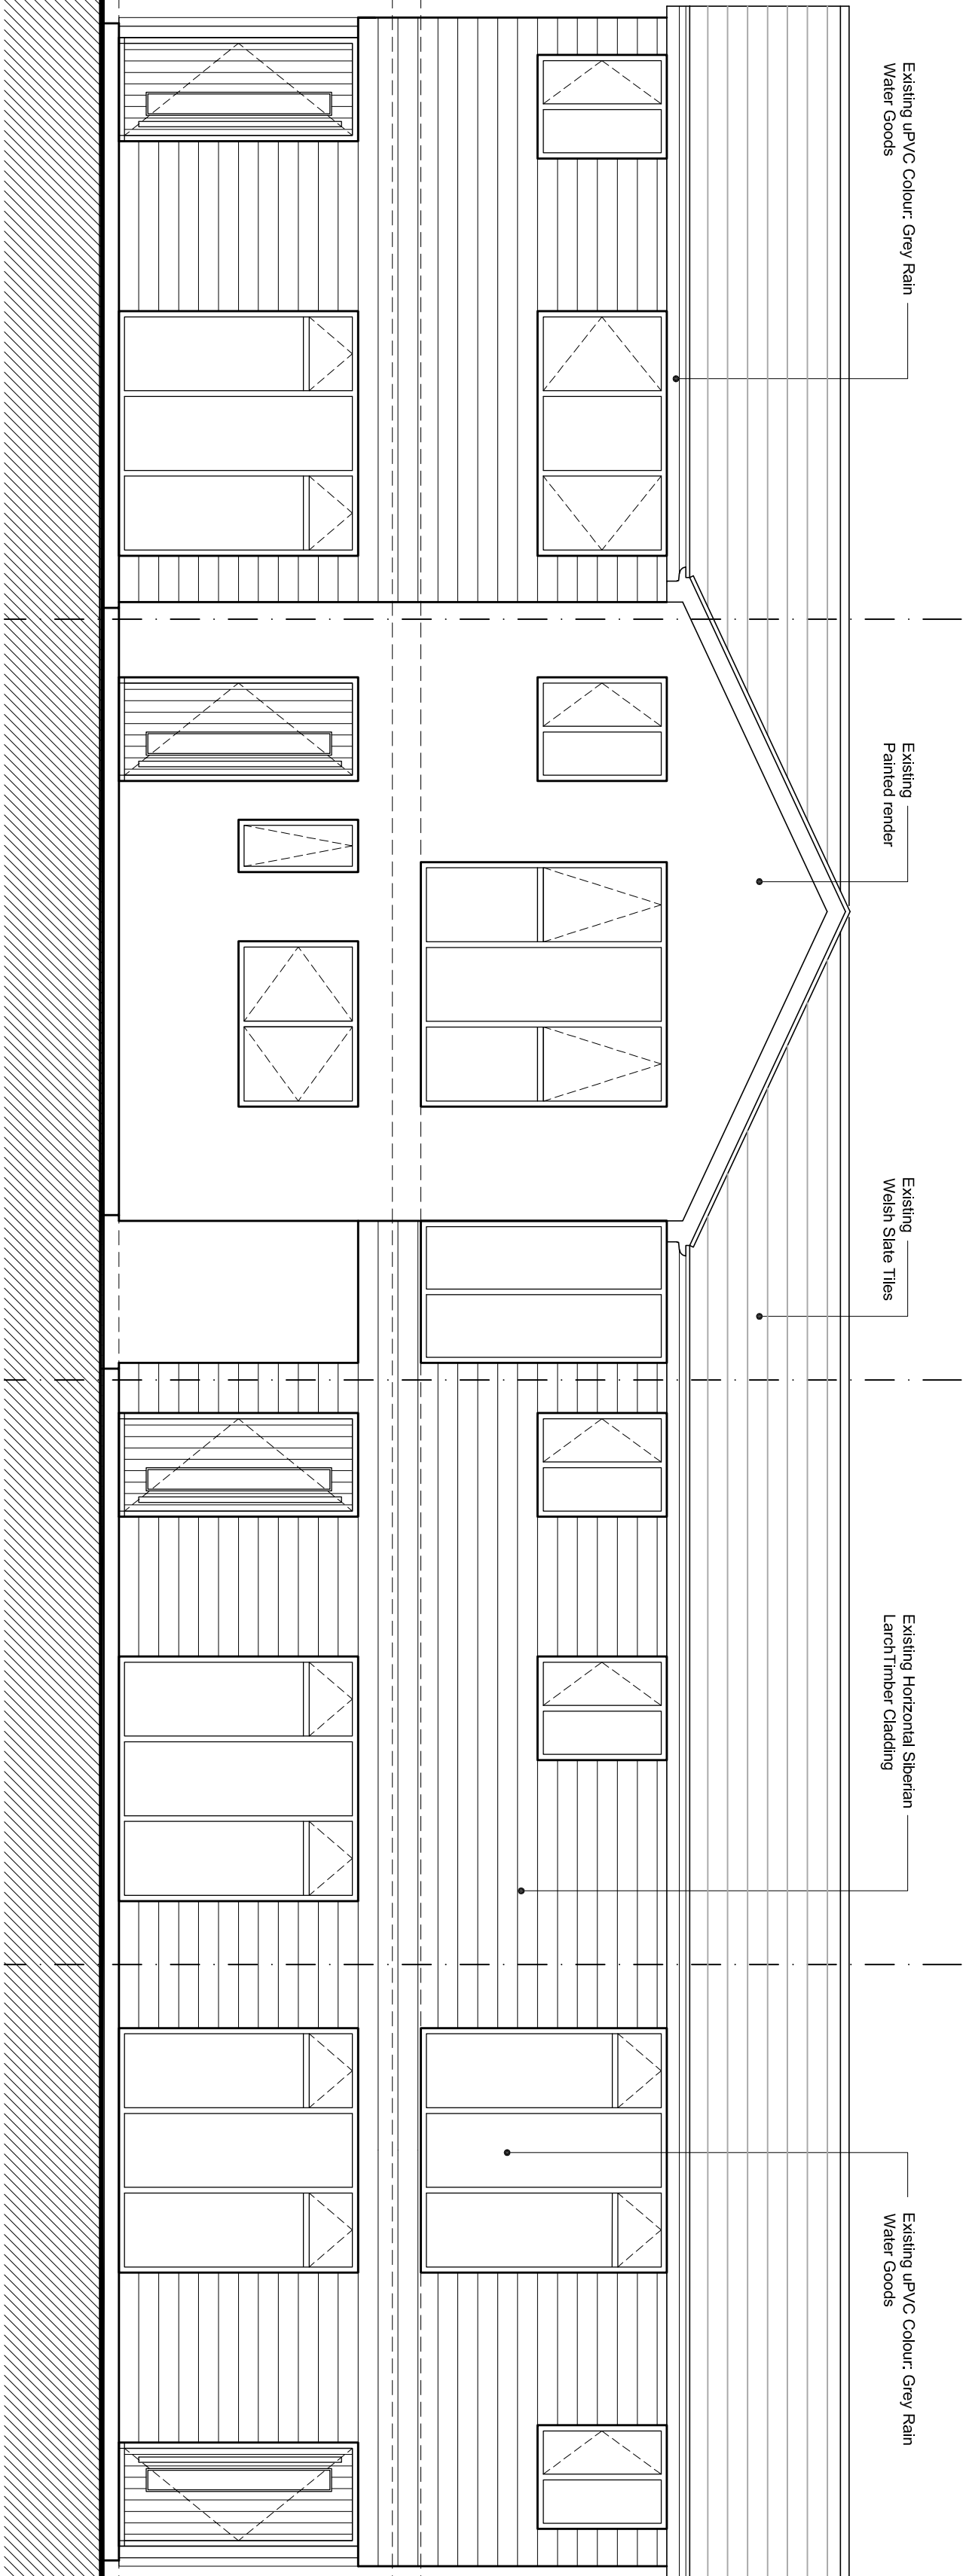


Existing/ Proposed Front Elevation
Scale 1:50

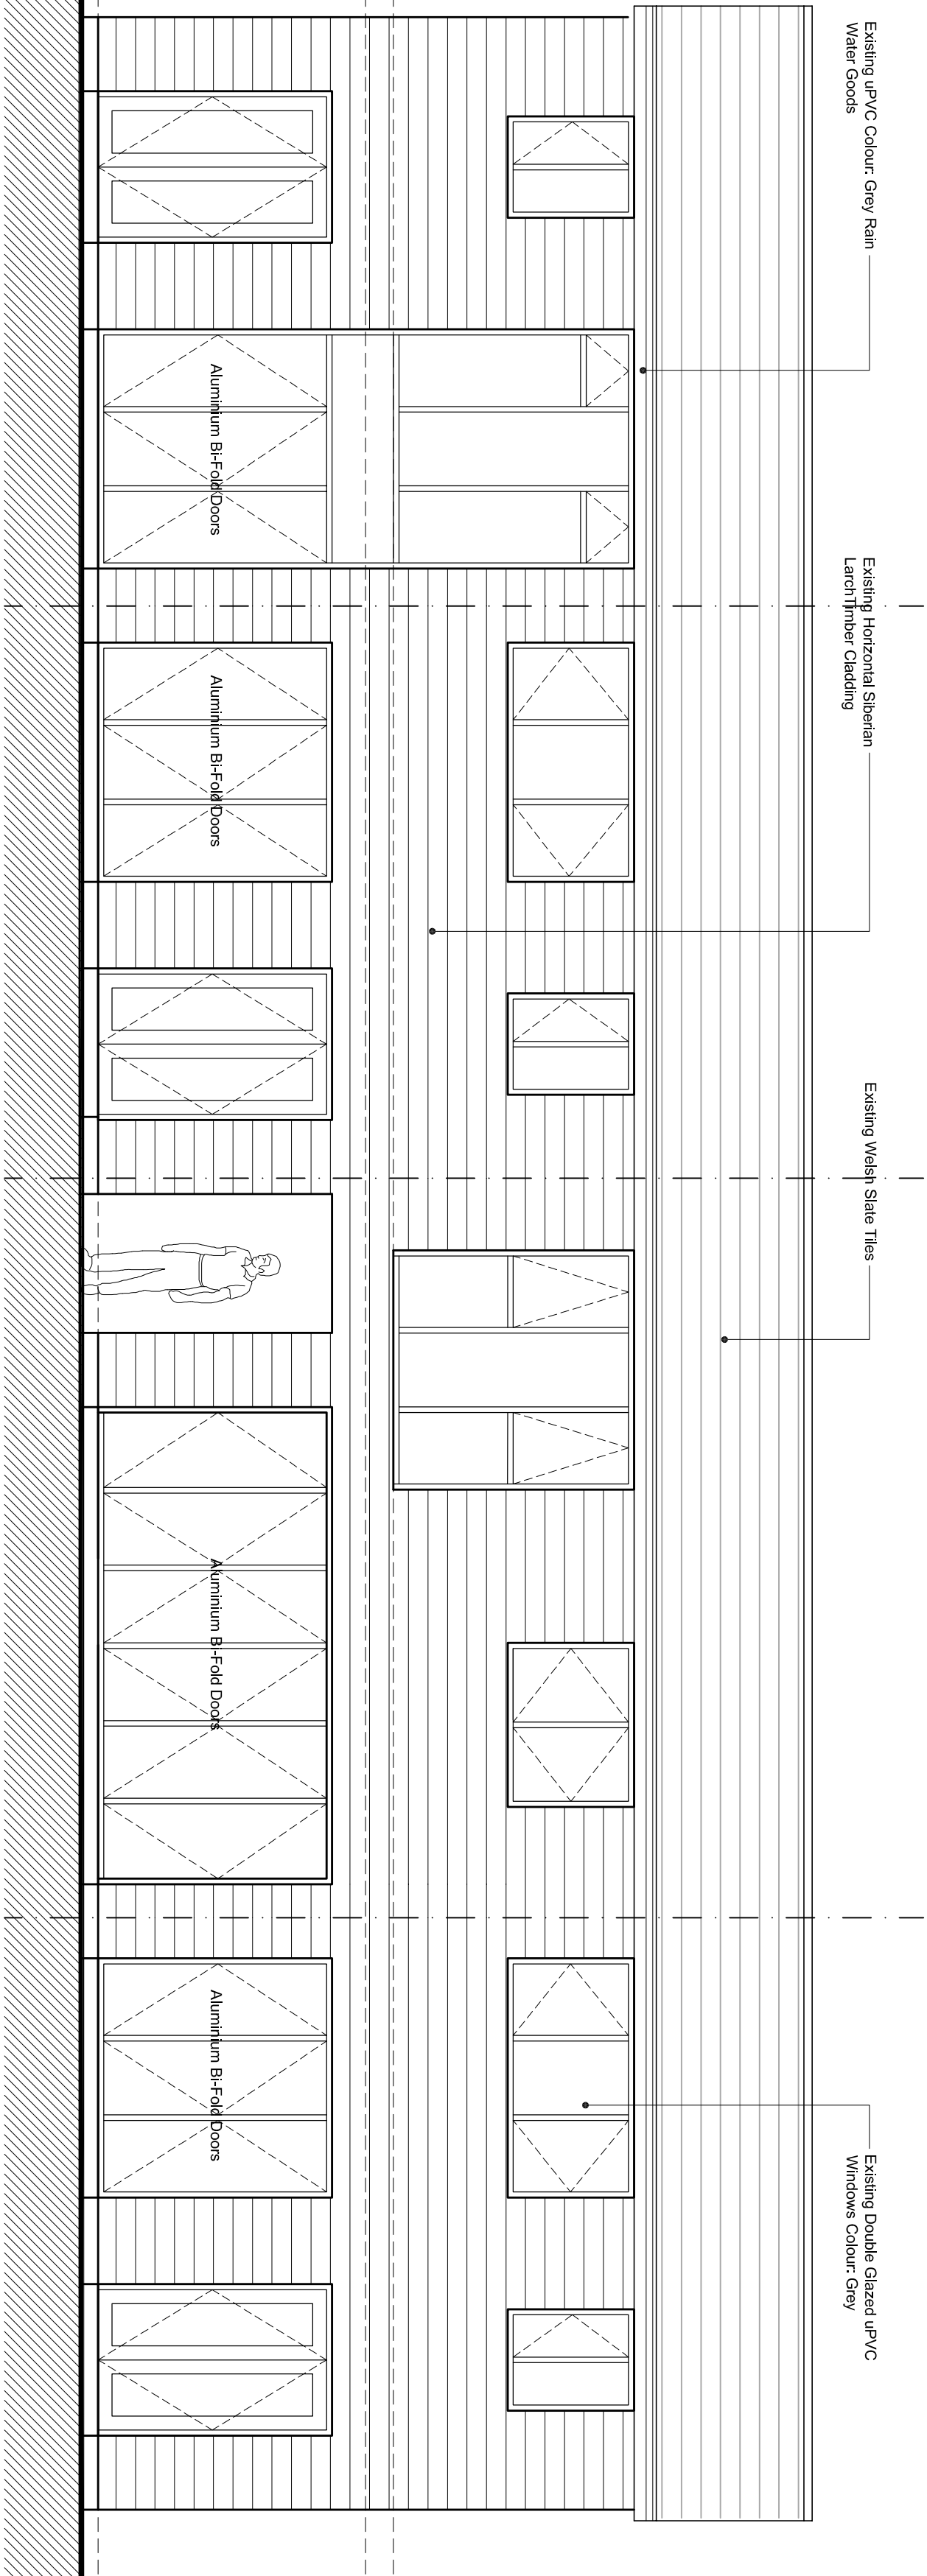


Existing Rear Elevation
Scale 1:50

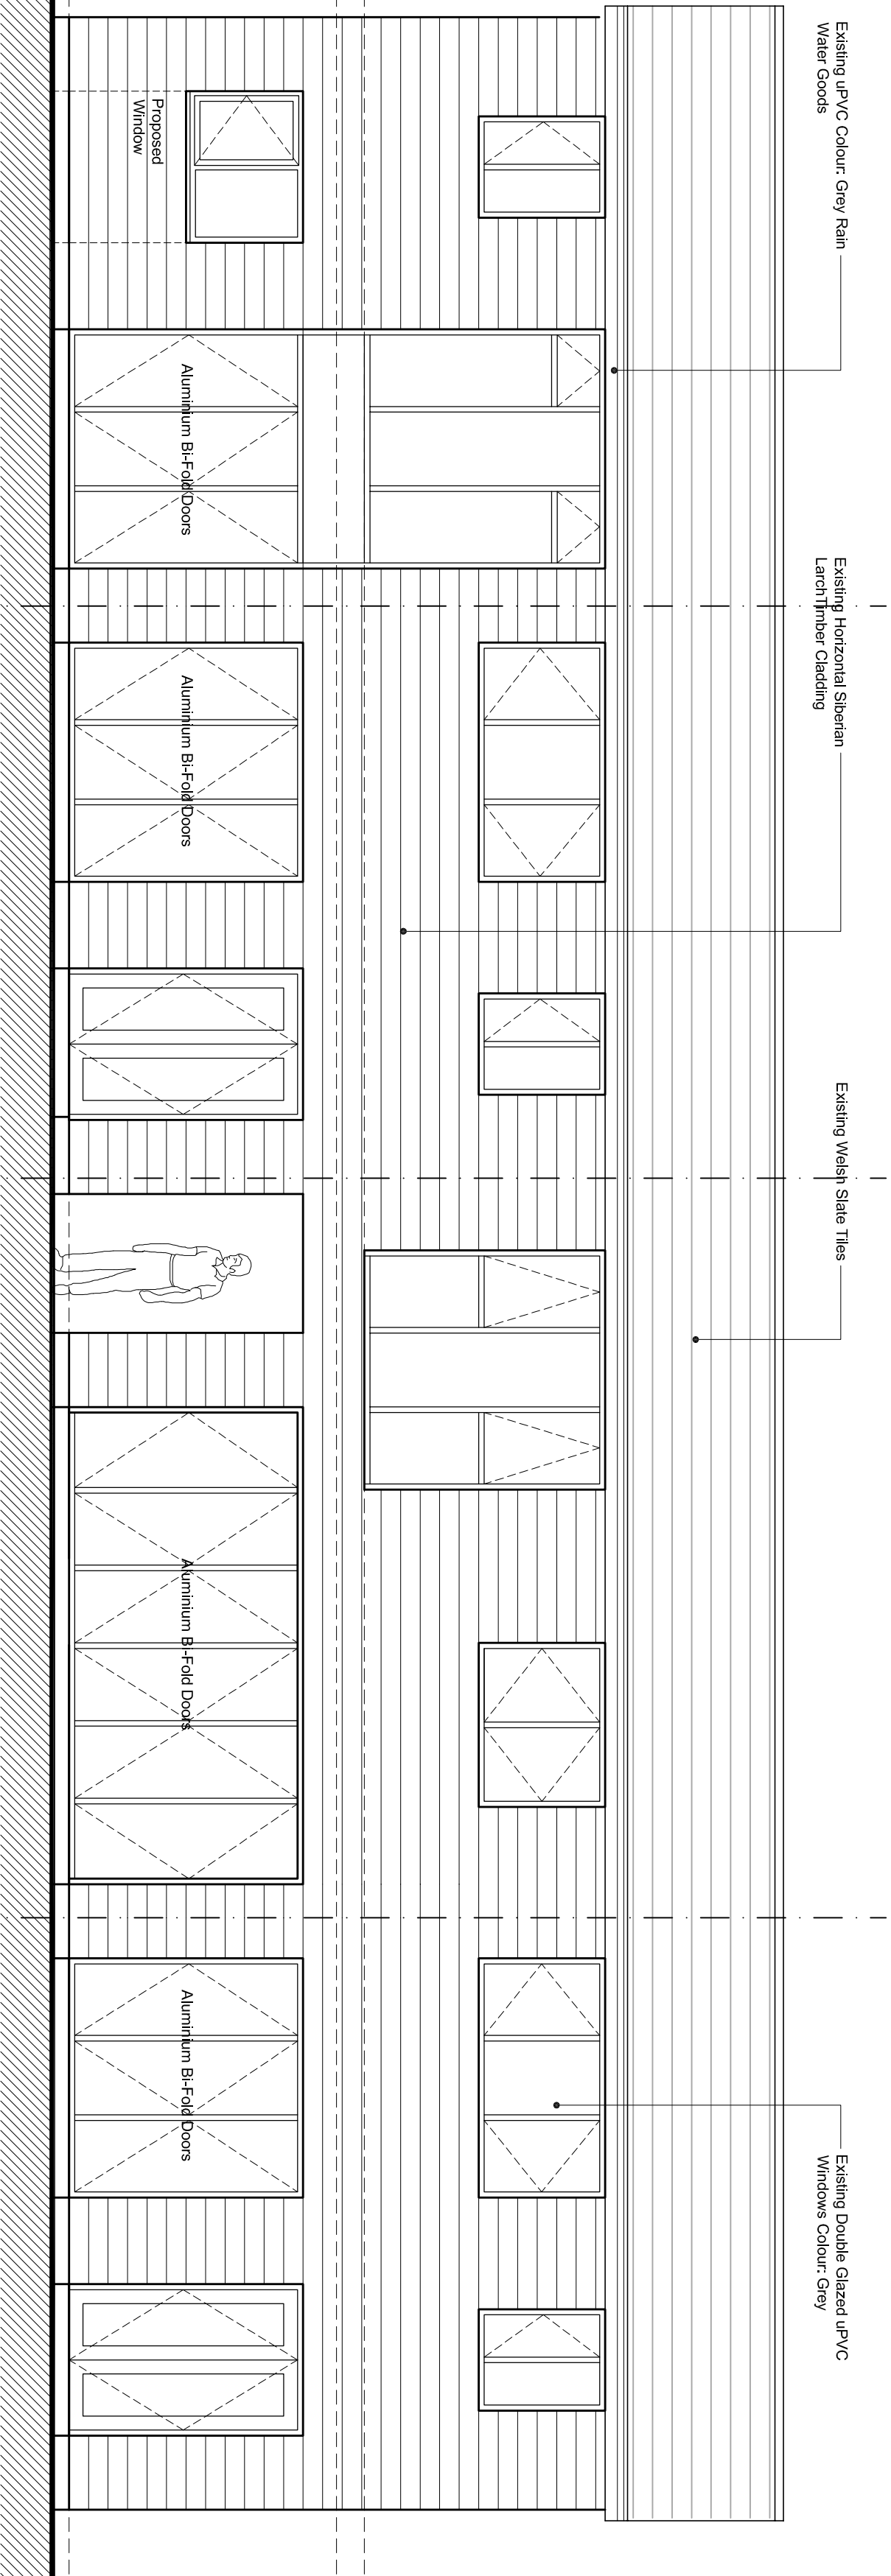

Proposed Rear Elevation
Scale 1:50

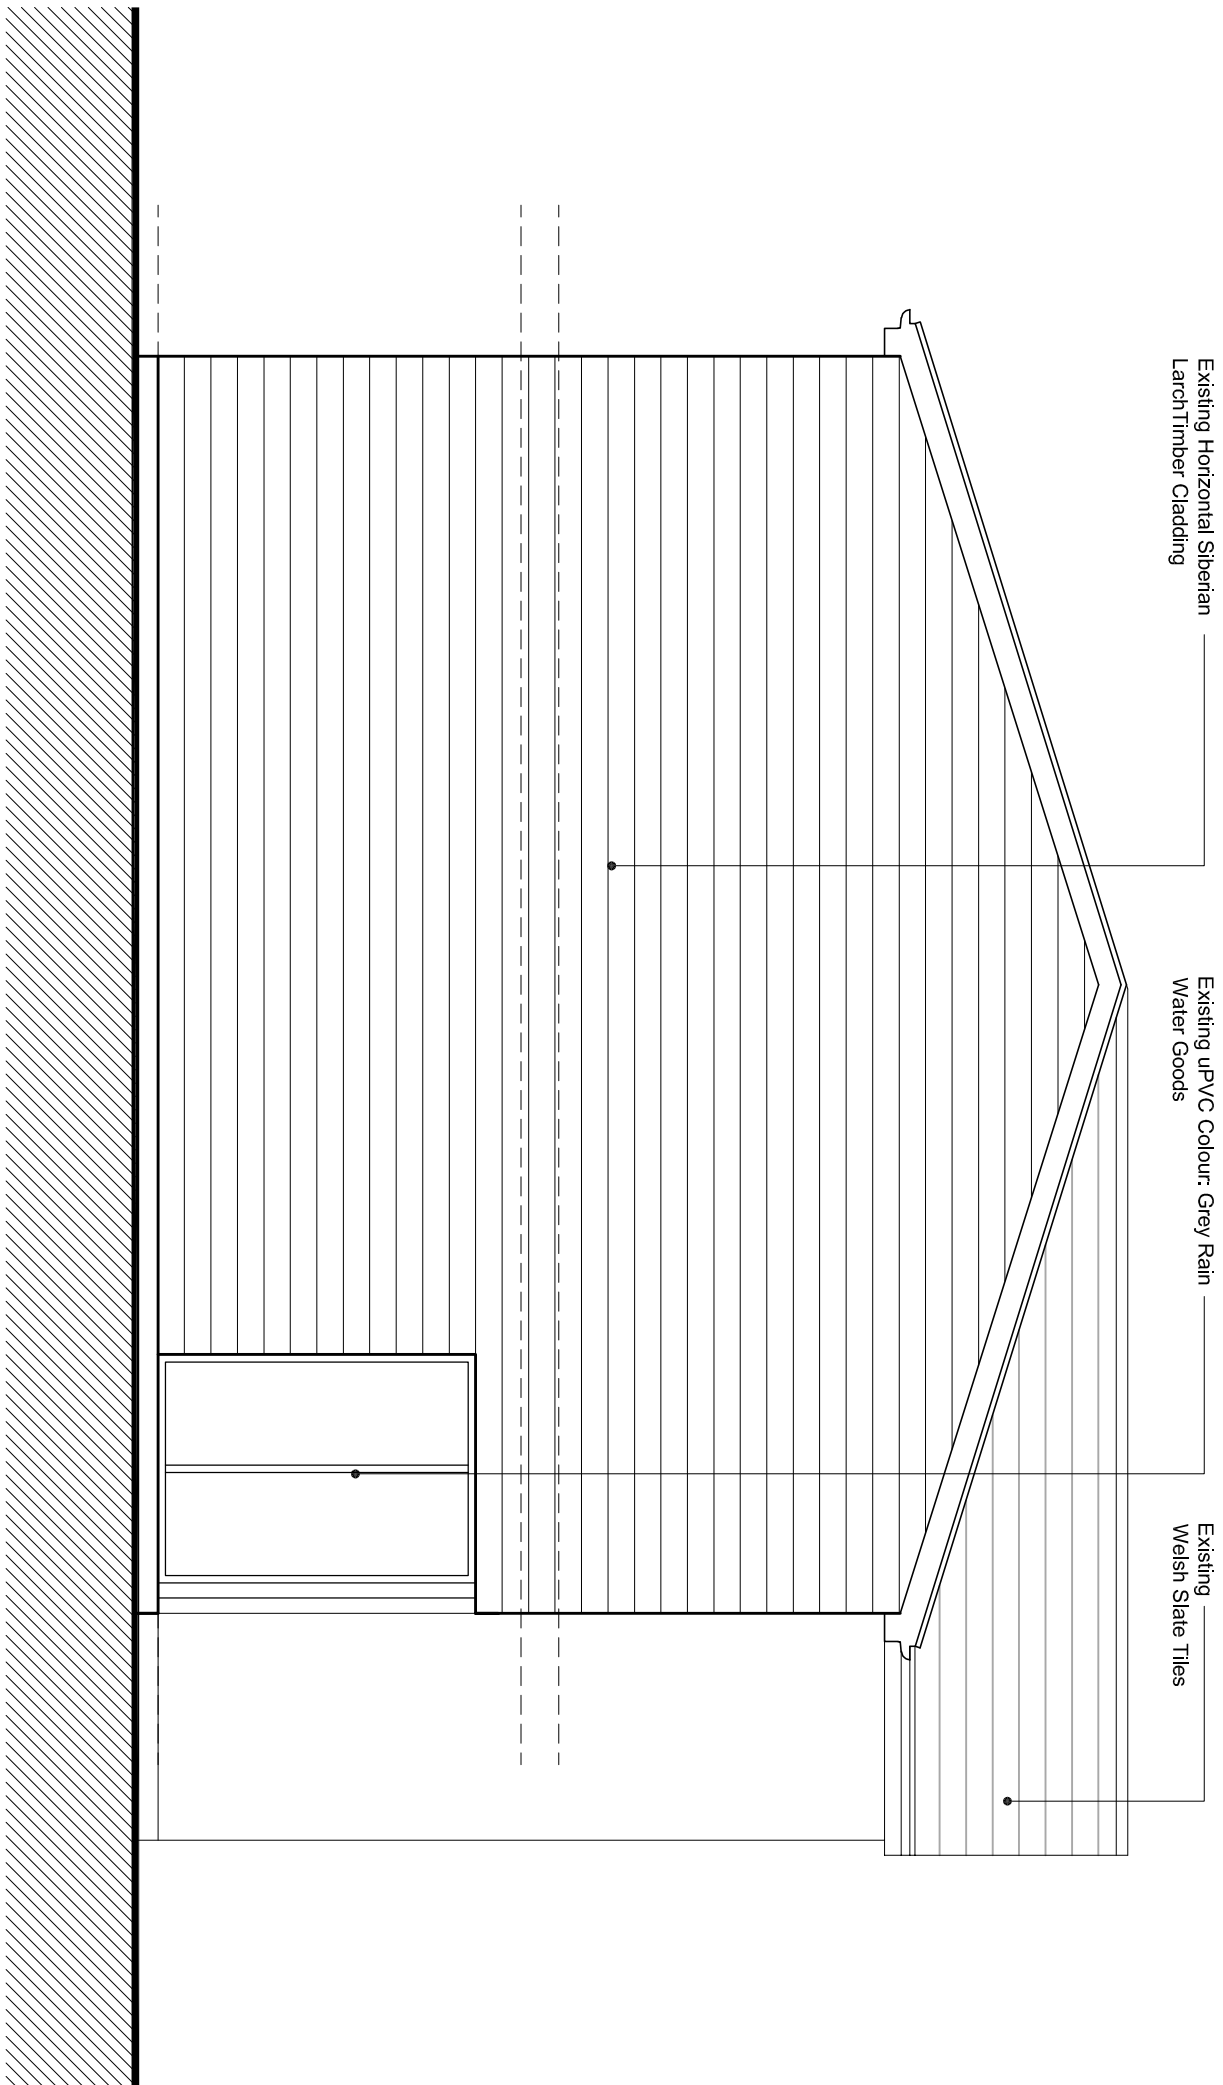

Existing/ Proposed Side Elevation
Scale 1:50

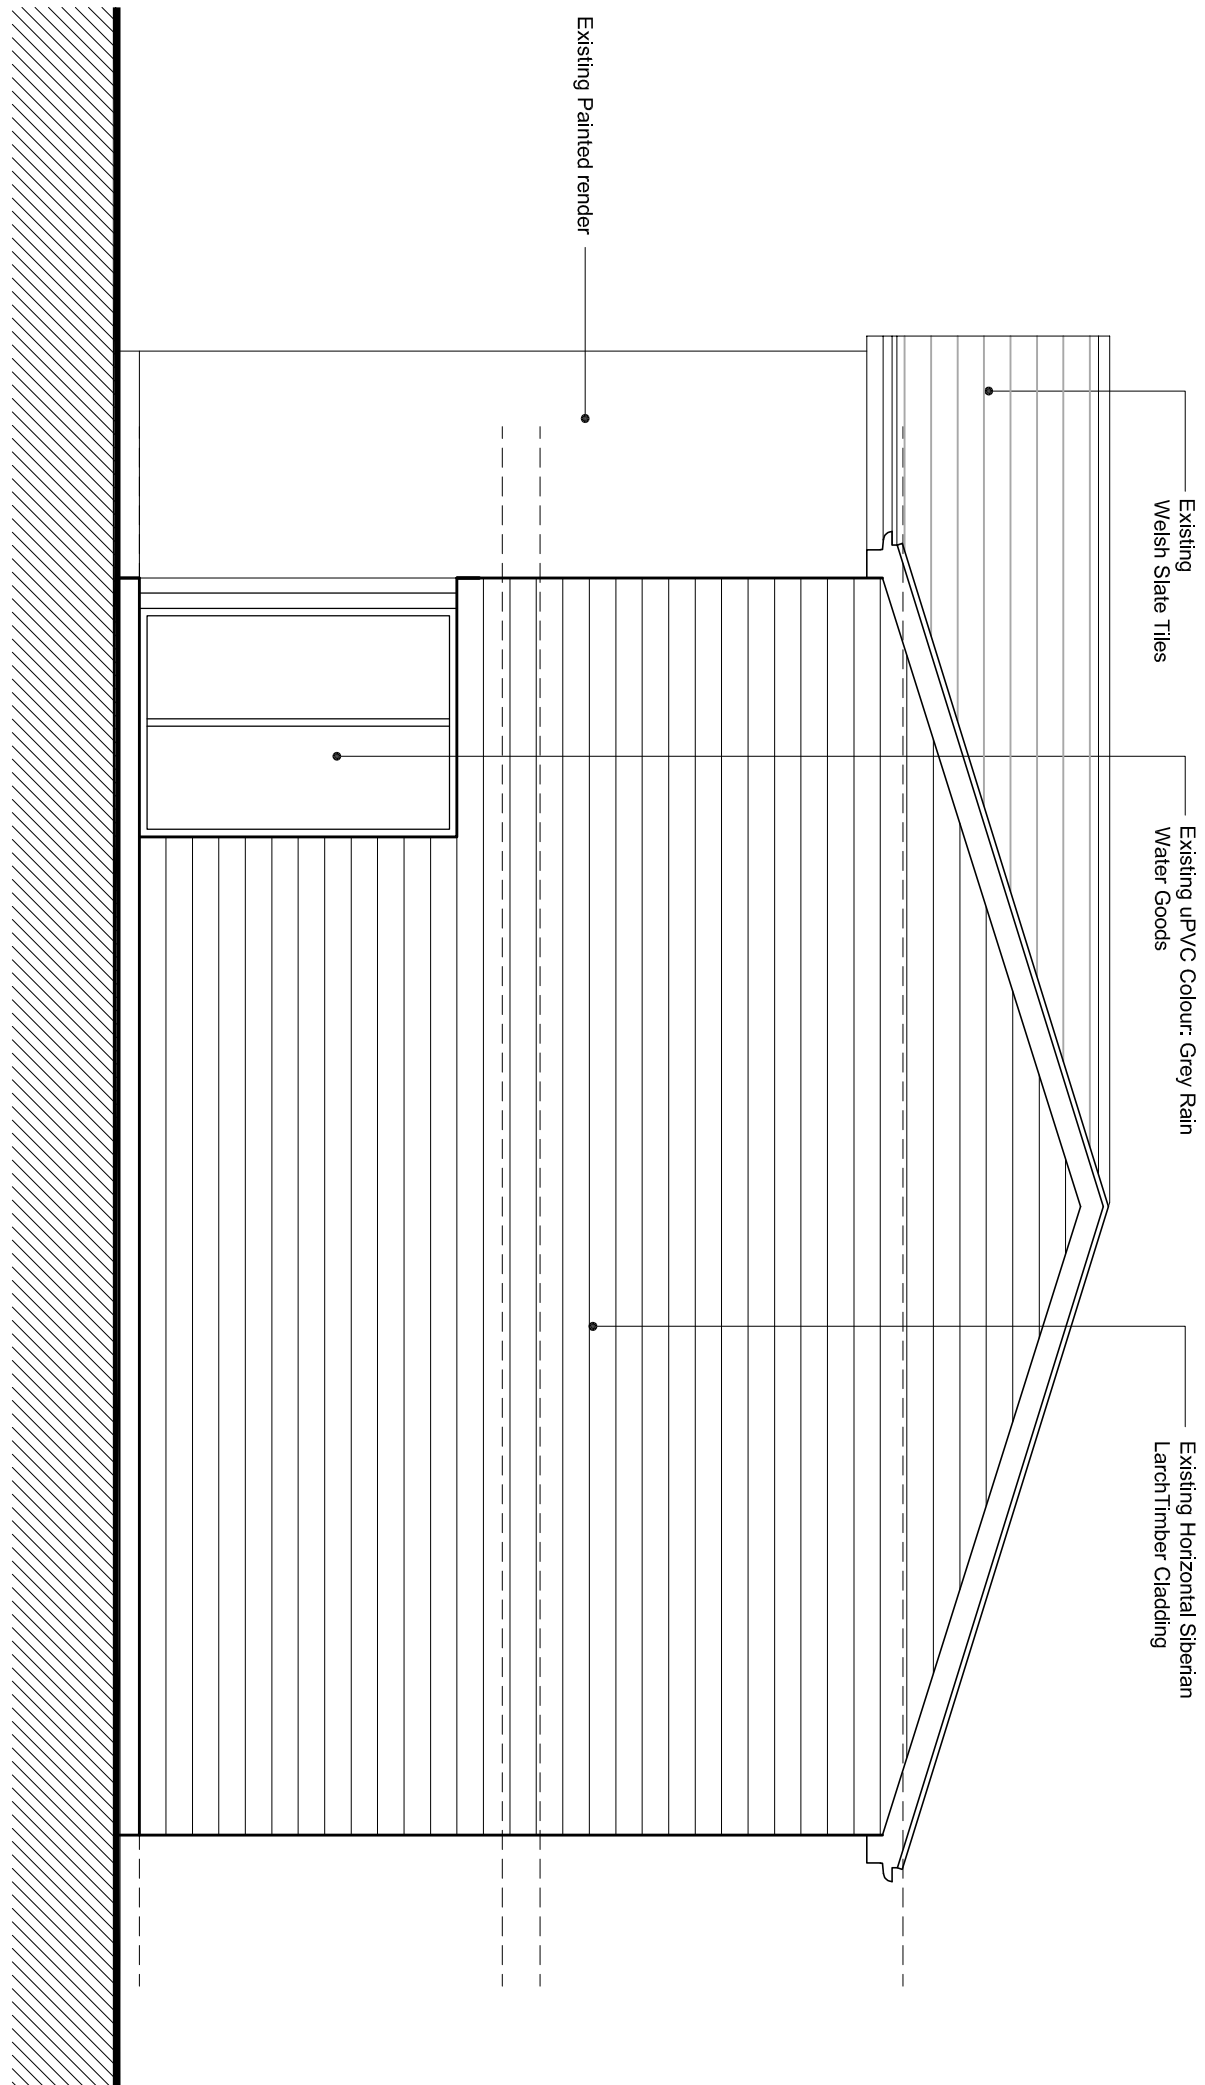

Existing/ Proposed Side Elevation
Scale 1:50



A	Client Amendments	GLP 28/05/21	SRO 28/05/21	SRO 28/05/21
Version	Amendment	Drawn & Date	Checked & Date	Approved & Date

KeithDavidsonPartnership

13 Seymour Terrace
Seymour Street
Liverpool
L3 9PE

Telephone : +44 (0) 151 709 1777

Email : Info@keithdavidsonpartnership.com

Web : www.keithdavidsonpartnership.com

Internal Project Number

MIL NEI VALSILI ANU LONG GALLEY

Dragon Farm, Cronton

Existing/Proposed Elevations

Scale	Original Size	Planning	
1:50	A1	Checked	Approved
Date	Drawn		
03/06/21	CLP	SRD	SRD
Revision Number			Signature