

STORE

GARDEN

3.55m

45° LINE

COURTYARD.

BEDROOM
3.1m x 4m

KITCHEN

LOUNGE

HALL

PROPOSED GROUND FLOOR:

PDP PETER DARLINGTON ARCHITECTS INTERIOR DESIGNERS 33A, PRESCOT ROAD, ST. HELENS, WA10 3AG Tel: 01744 752049 Mobile: 07855 355910 e-mail: design@peterdarlingtonarchitects.co.uk	Project 85, COLONATION DRIVE PRESCOT L35 5ET
	Dwg Title PROPOSED PLANS
Dwg No 3150/SK1	Rev B
Drawn by 1-500EAS 1-1000EAS	Date 20/4/21

1. Figured dimensions to be followed in preference to scale.
2. All dimensions to be checked on site.
3. This drawing remains the copyright of the architect and may not be copied without prior consent.

REV 'A' 25/5/21
BUILDING SET BACK
FROM SIDE BOUNDARY.
REV 'B' 5/7/21 "ETS" REDUCED

"NEIGHBOURS"
CENTRE OF
HABITABLE
WINDOW
45° LINE.

SIDE BOUNDARY

SIDE
BOUNDARY

BATHRM

BEDROOM 3


BEDROOM 2


BEDROOM 1

up


PROPOSED 1st FLOOR.

PROPOSED: OPTION 1.

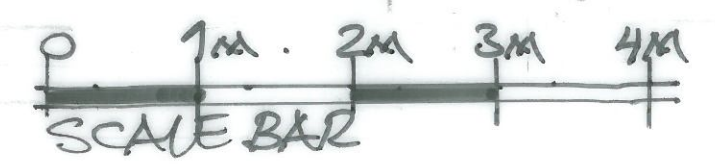


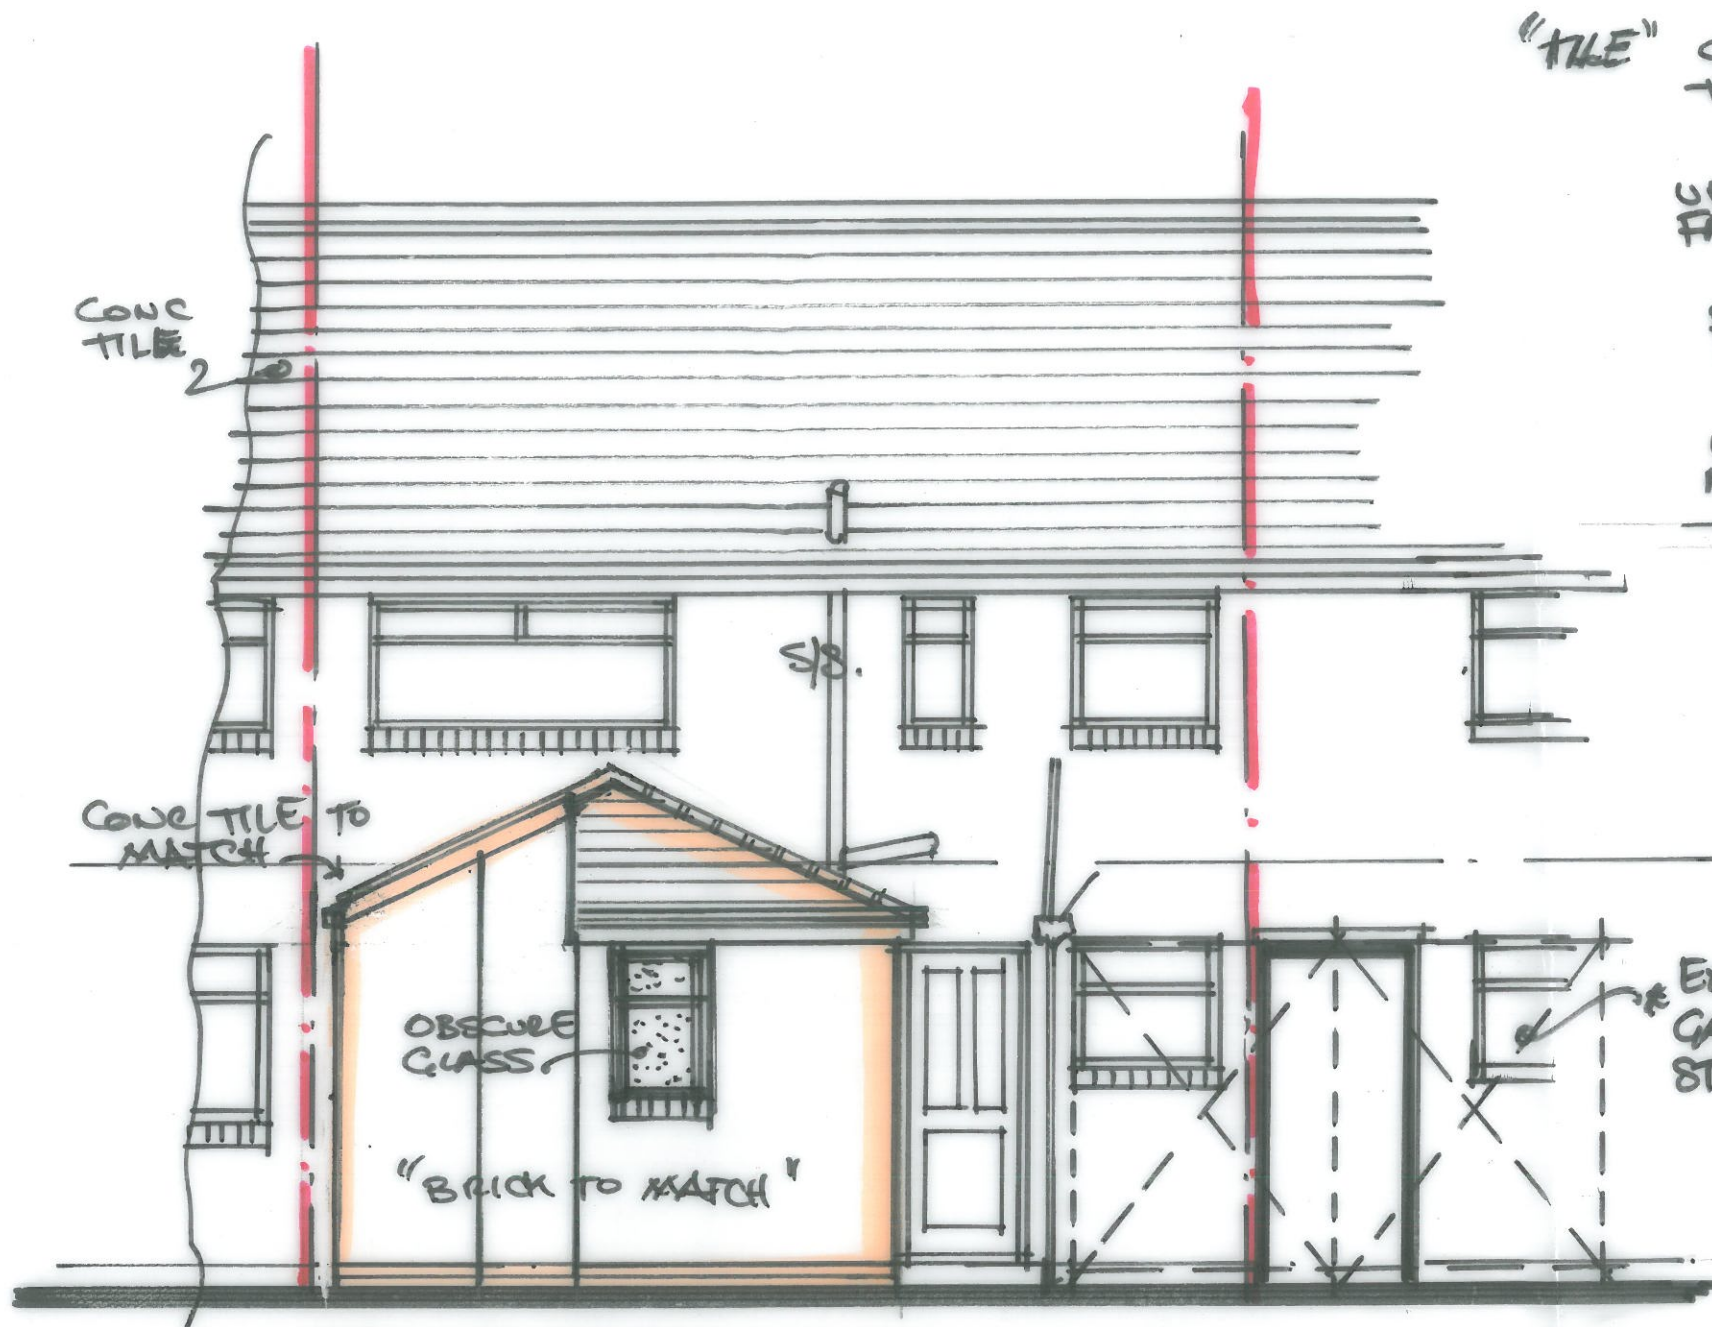

PROPOSED REAR ELEVATION:

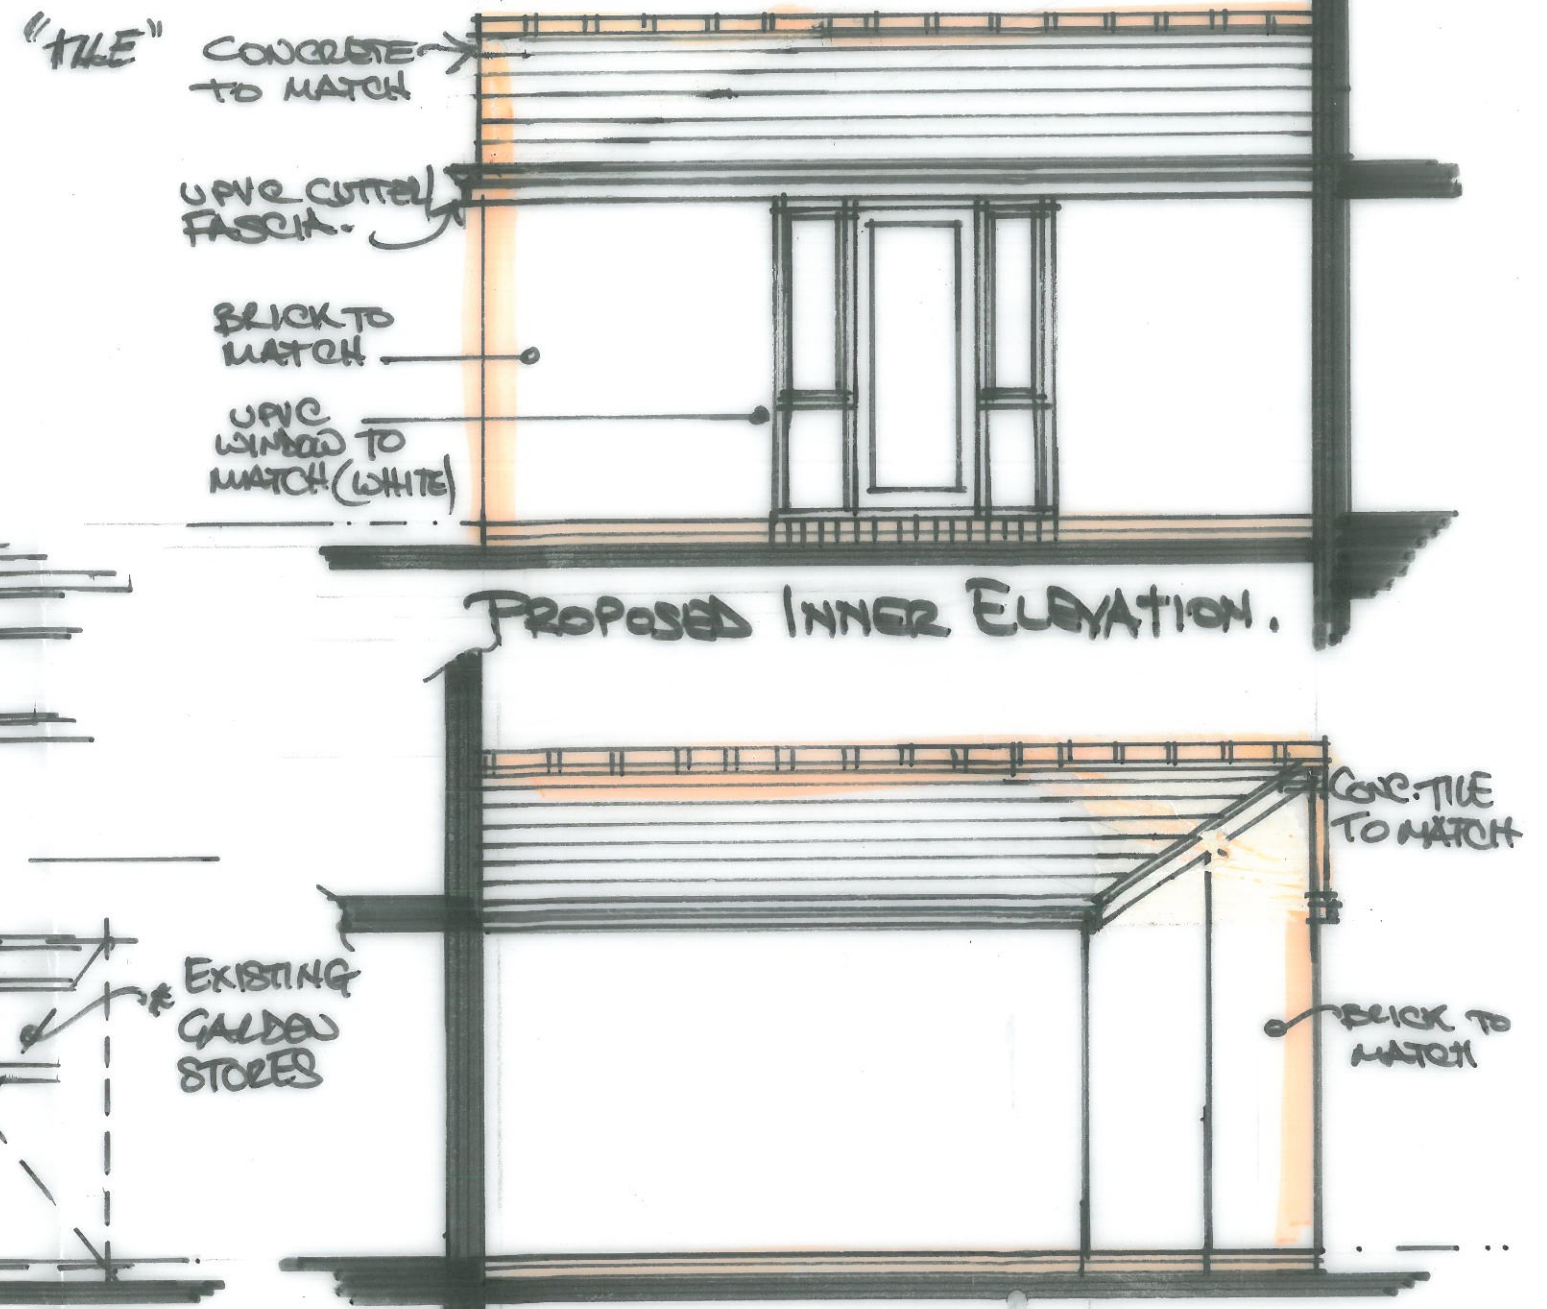

PROPOSED OUTER ELEVATION.

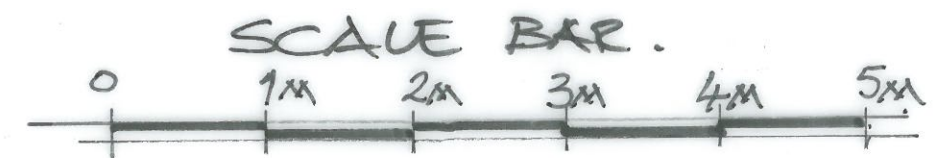

REV. A. 25/5/21
EXTENSION SET BACK
FROM BOUNDARY.
REV. B. 5/7/21
ENSUITE SET BACK
AT 4m RULE.

PDP PETER DARLINGTON ARCHITECTS INTERIOR DESIGNERS 334, PRESCOT ROAD, ST. HELENS, WA10 3AG Tel : 01744 752049 Mobile : 07855 355910 e-mail : design@peterdarlingtonarchitects.co.uk	Project 85, CORONATION DRIVE PRESCOT L35 5ET	
	Dwg Title PROPOSED ELEVATIONS.	Rev B
Dwg No 3150 / SK2	Drawn by P. SOOAS 1.000 A4	Date 20/4/21