




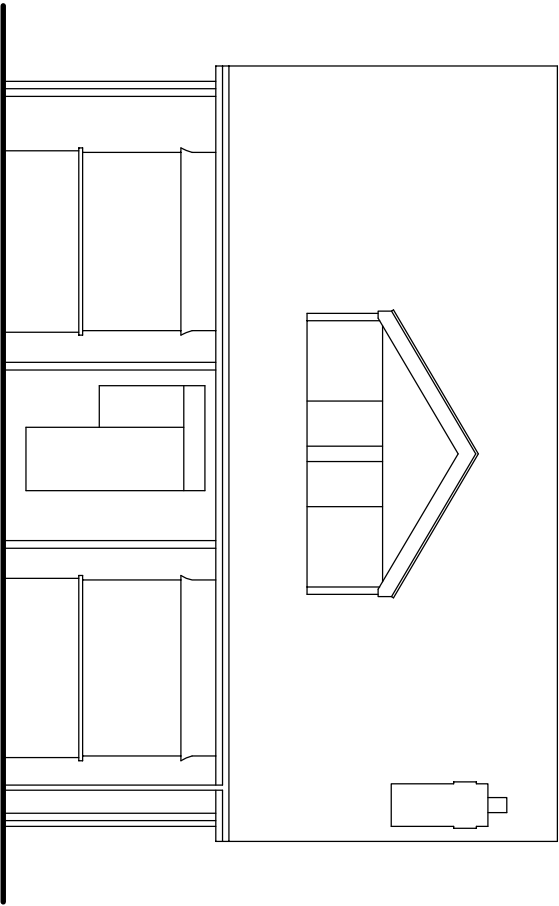


EXISTING FRONT ELEVATION

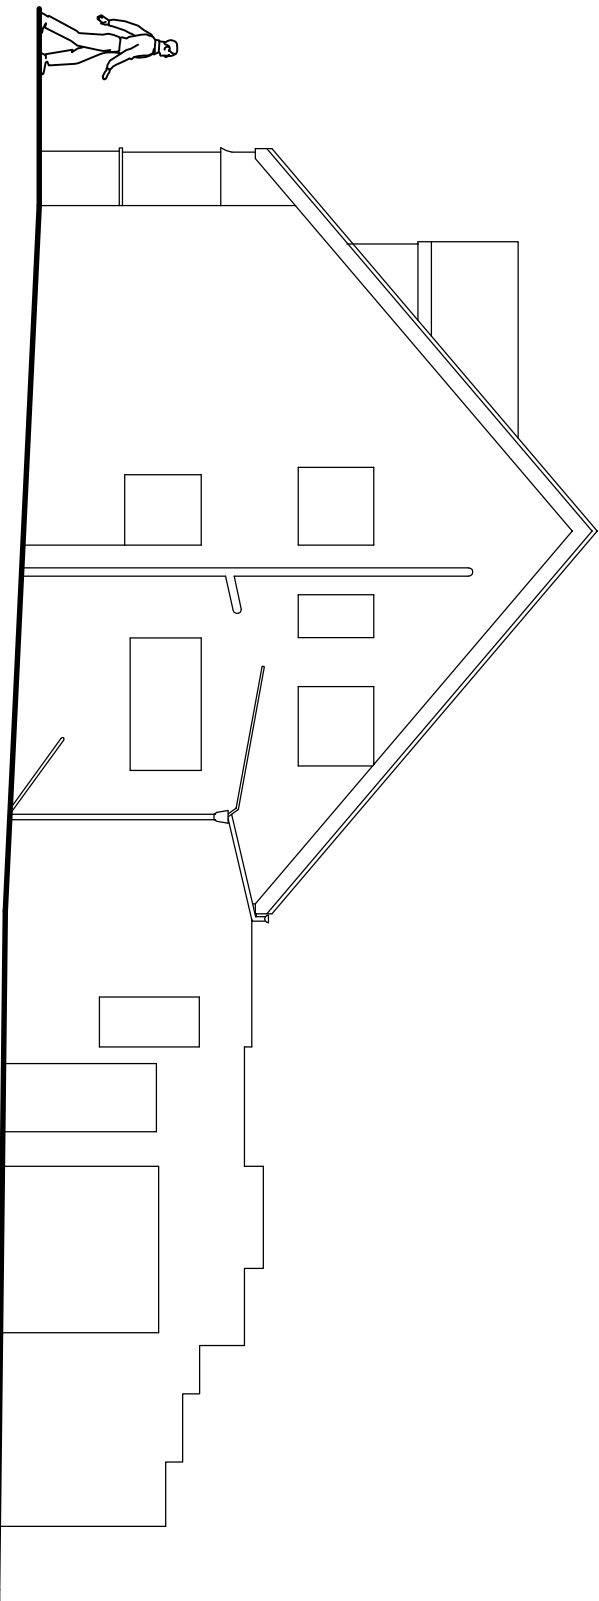


EXISTING SIDE A ELEVATION

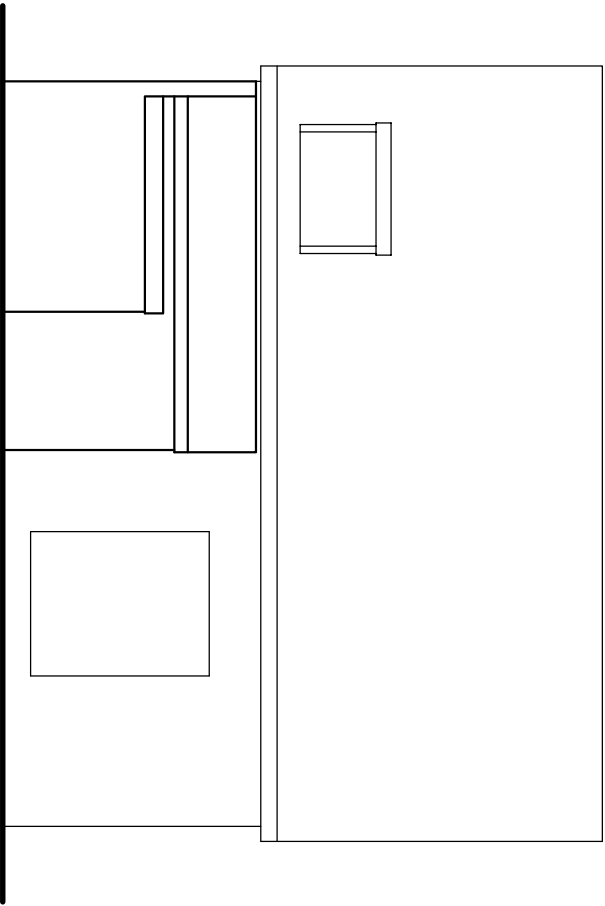

EXISTING REAR ELEVATION

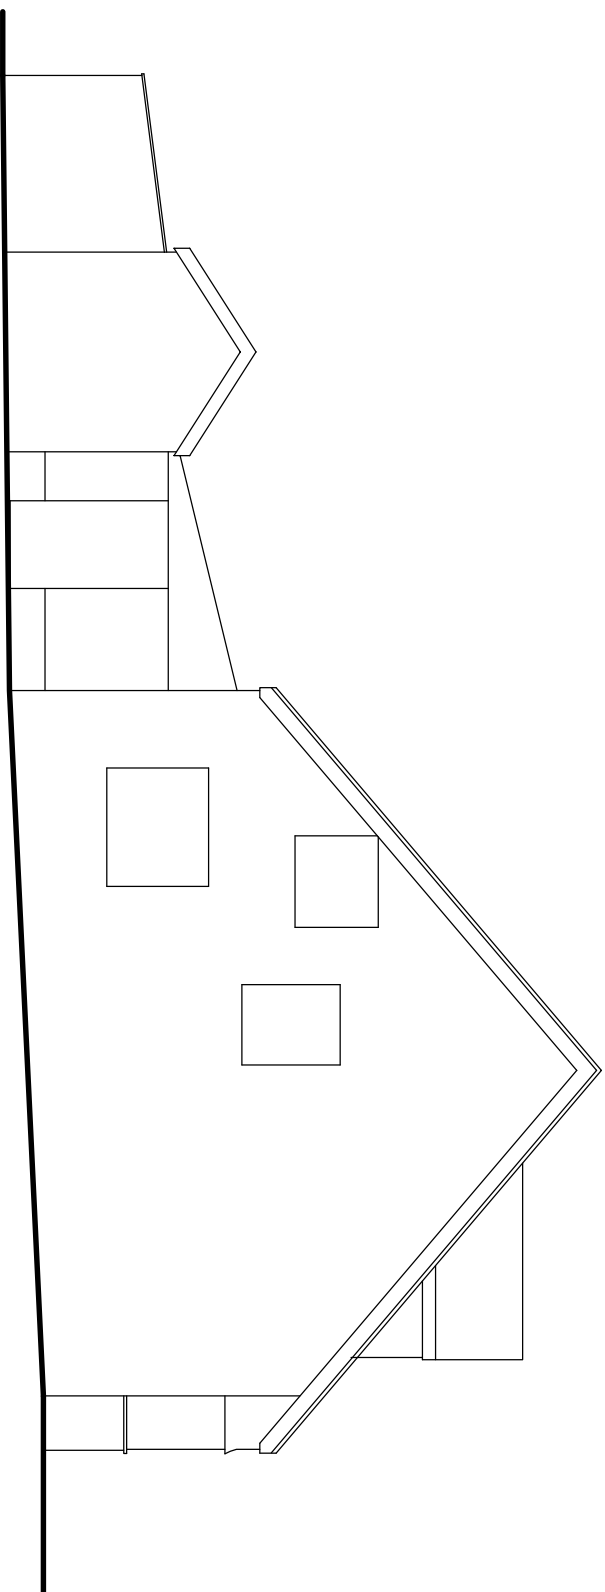

EXISTING SIDE B ELEVATION

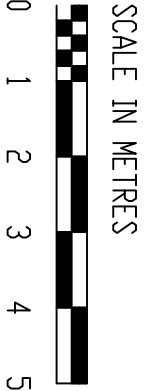

APPLICANT: MR & MRS ROGERS
ADDRESS: 5 MANSFELL DRIVE, L26 1TU
PROPOSAL: SINGLE STOREY EXTENSION TO SIDE/REAR &
DORMER TO REAR ELEVATION
DATE: MARCH 2022
DRWG NO: 05 – 22B
SCALE 1:100