




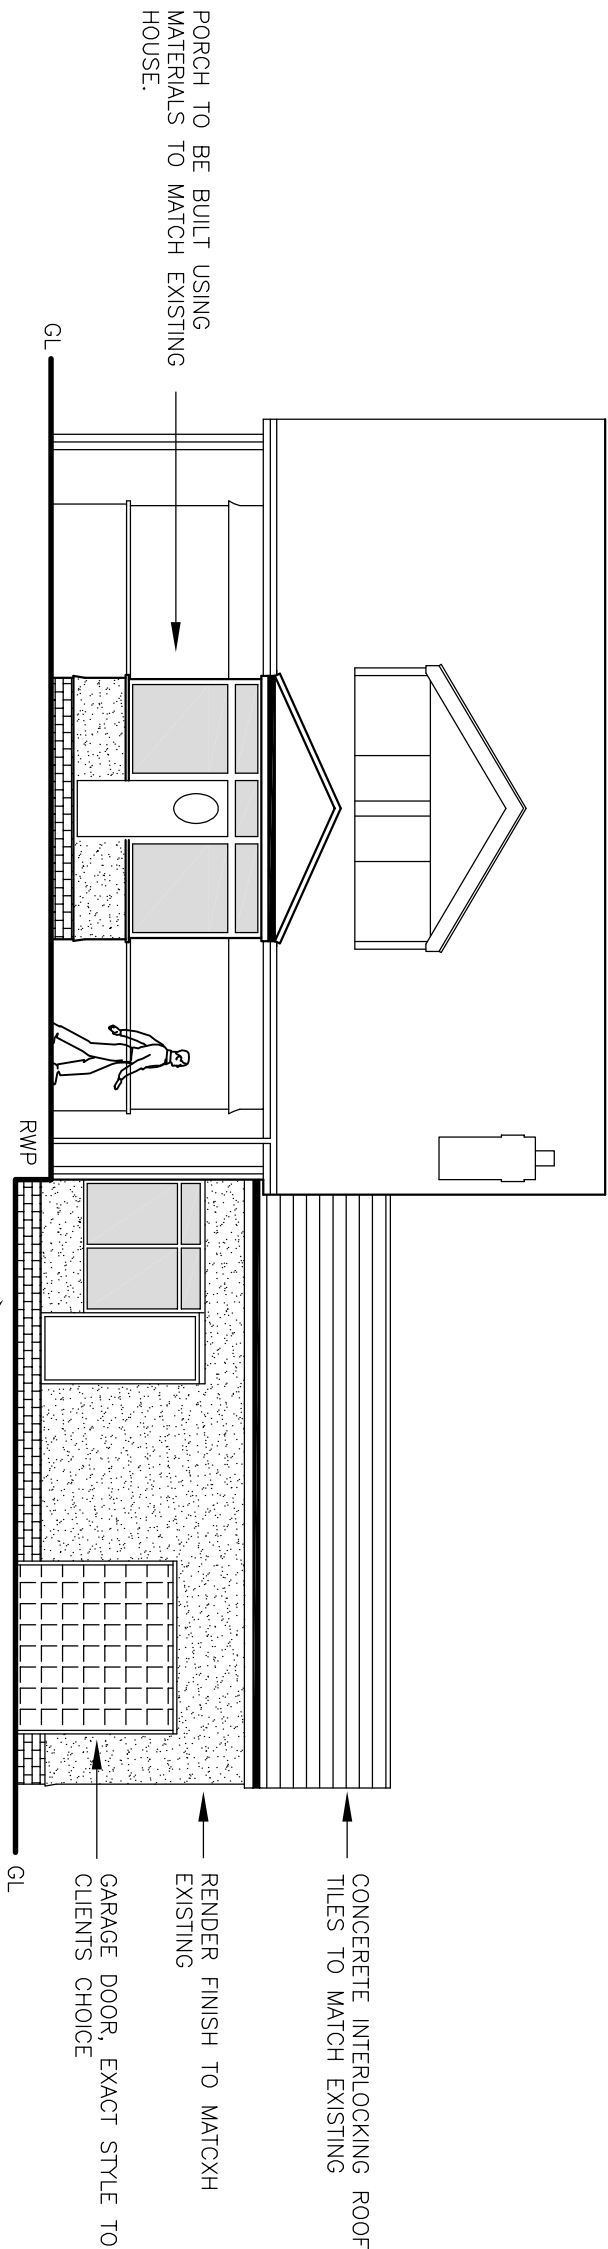

PROPOSED FRONT ELEVATION

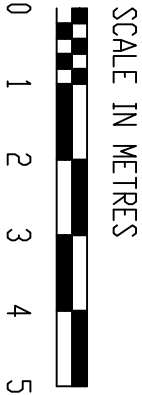

APPLICANT: MR & MRS ROGERS
ADDRESS: 5 MANSELL DRIVE, L26 1TU
PROPOSAL: SINGLE STOREY EXTENSION TO SIDE/REAR &
DORMER TO REAR ELEVATION
DATE: MARCH 2022
DRWG NO: 05 – 22D
SCALE 1:100

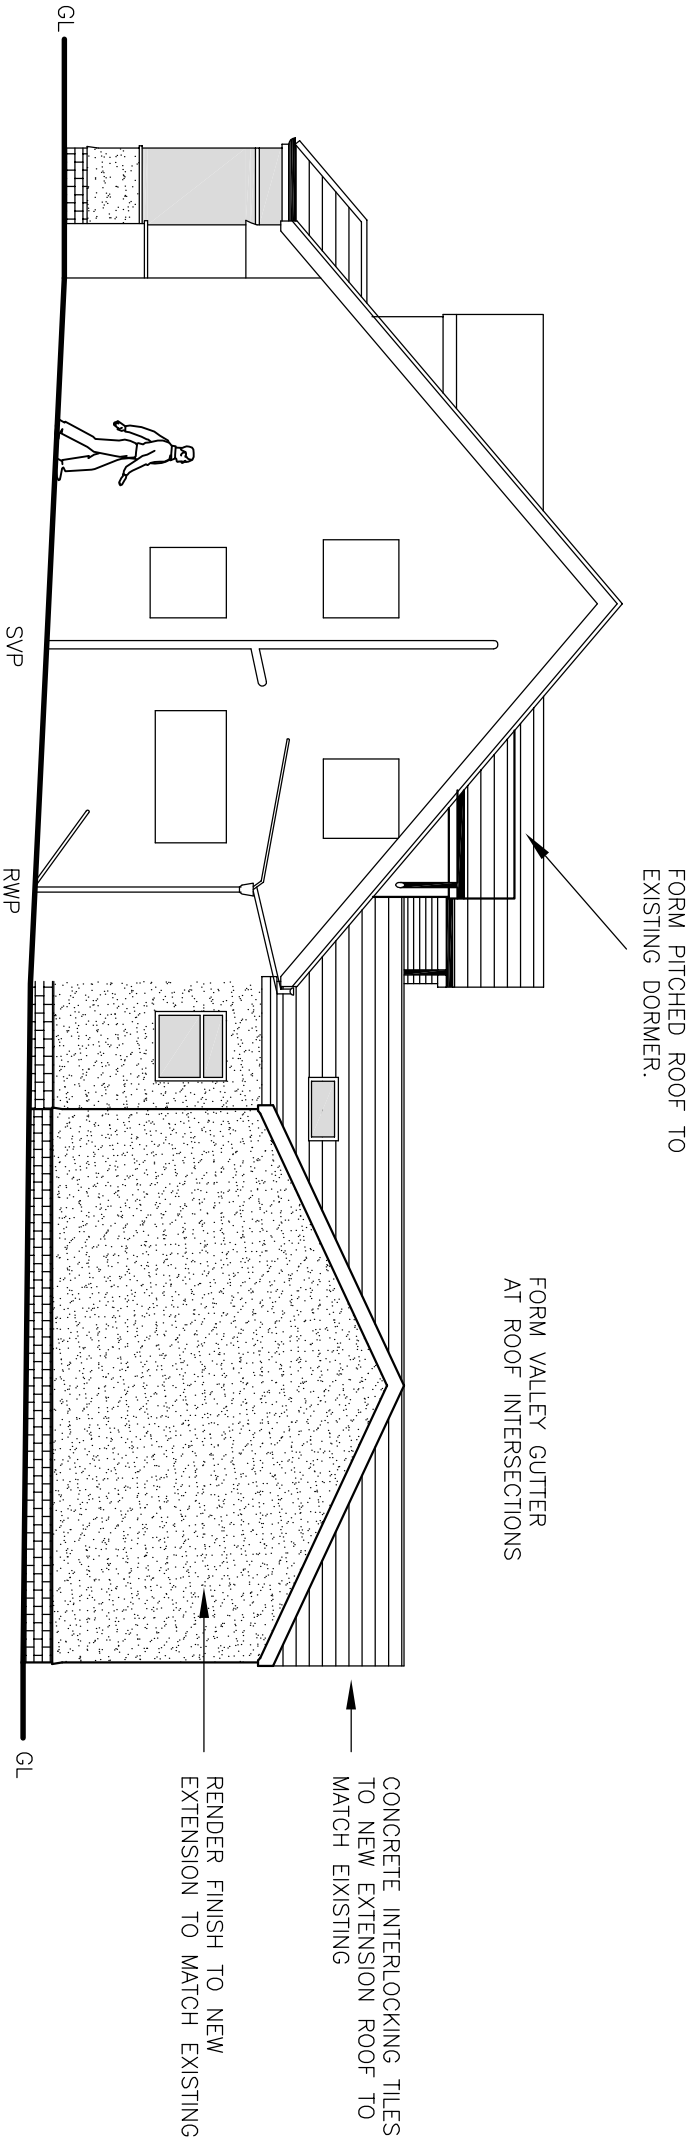

PROPOSED SIDE A ELEVATION