






PROPOSED FRONT ELEVATIONS
SCALE 1:50

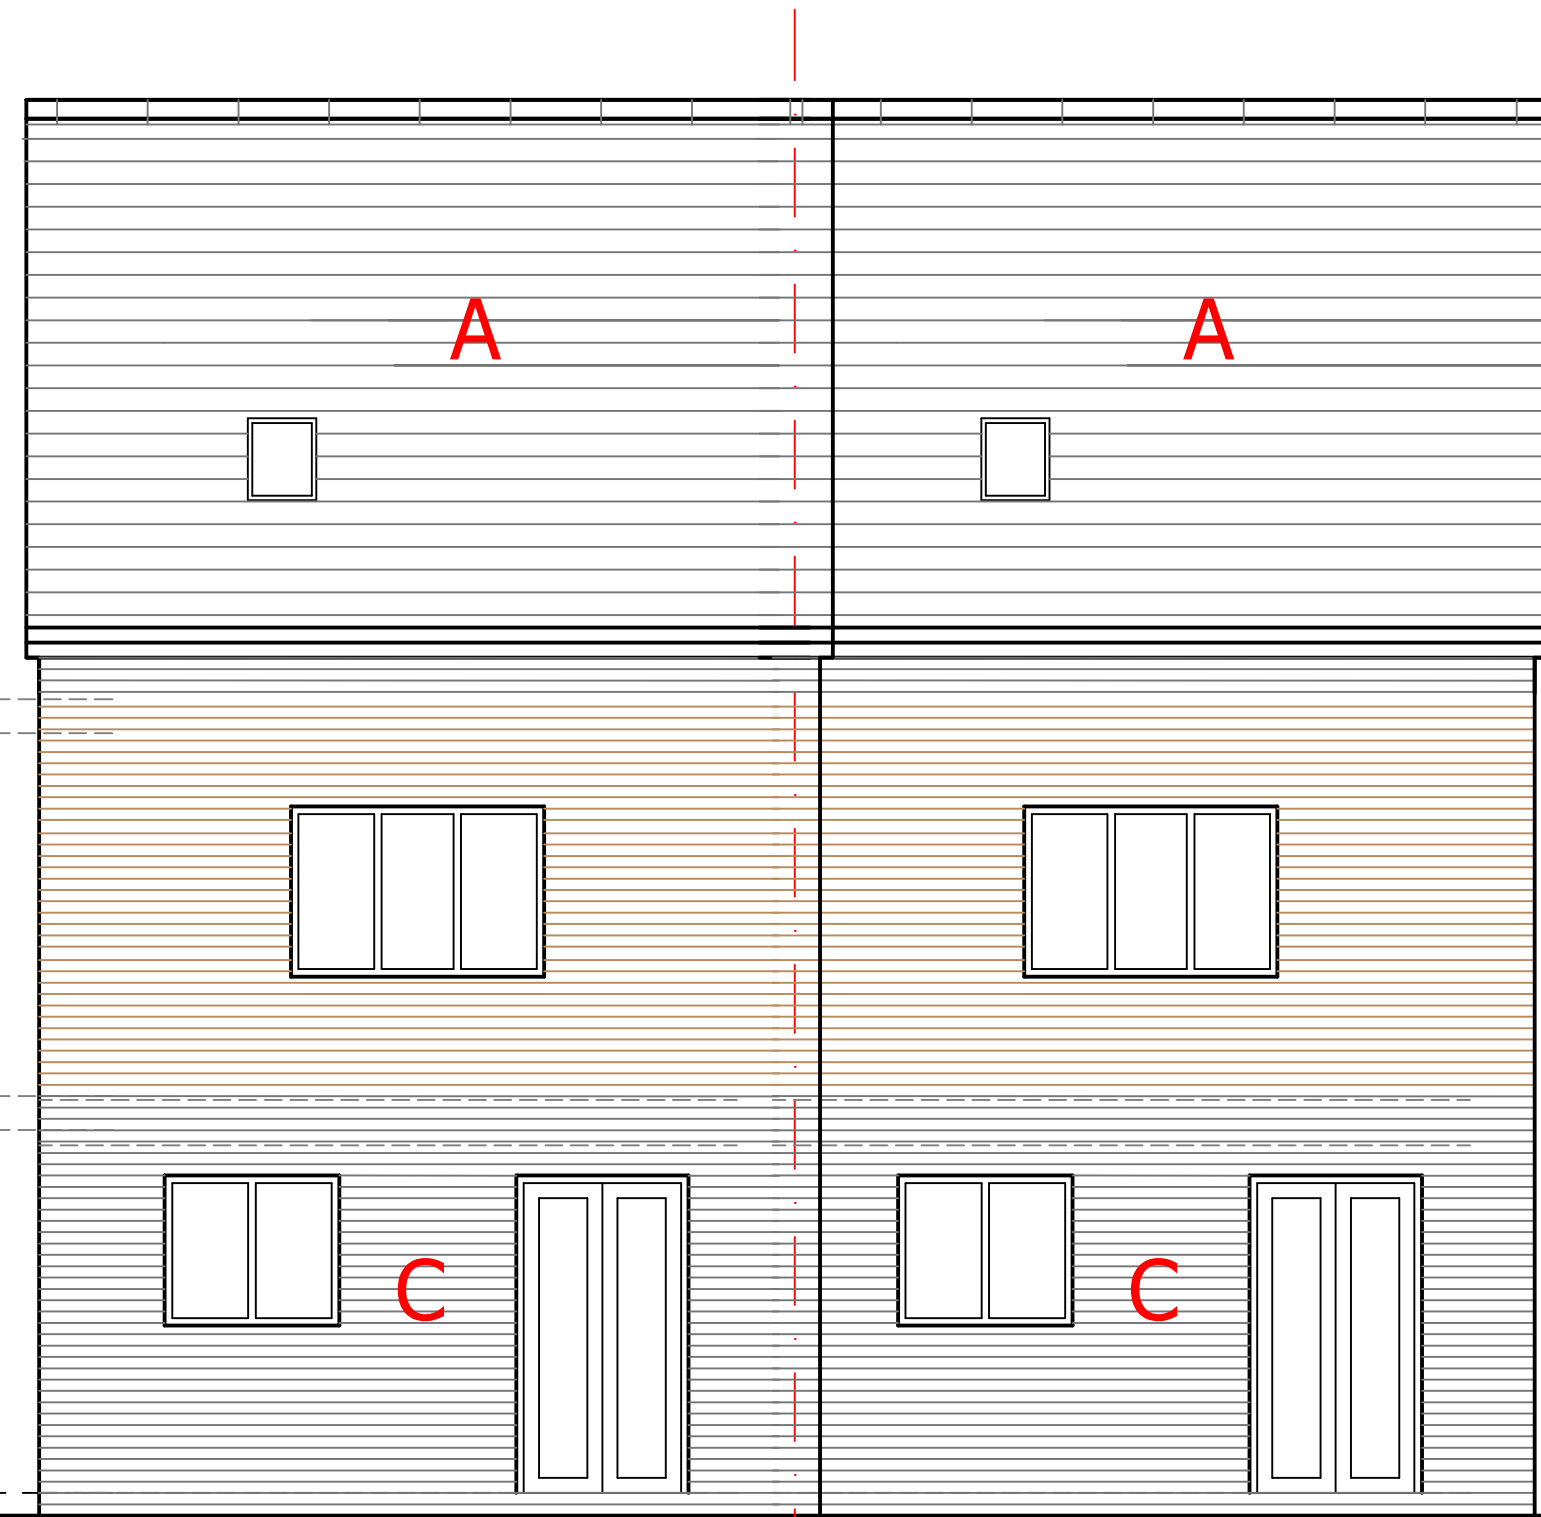


REAR ELEVATION
SCALE 1:50

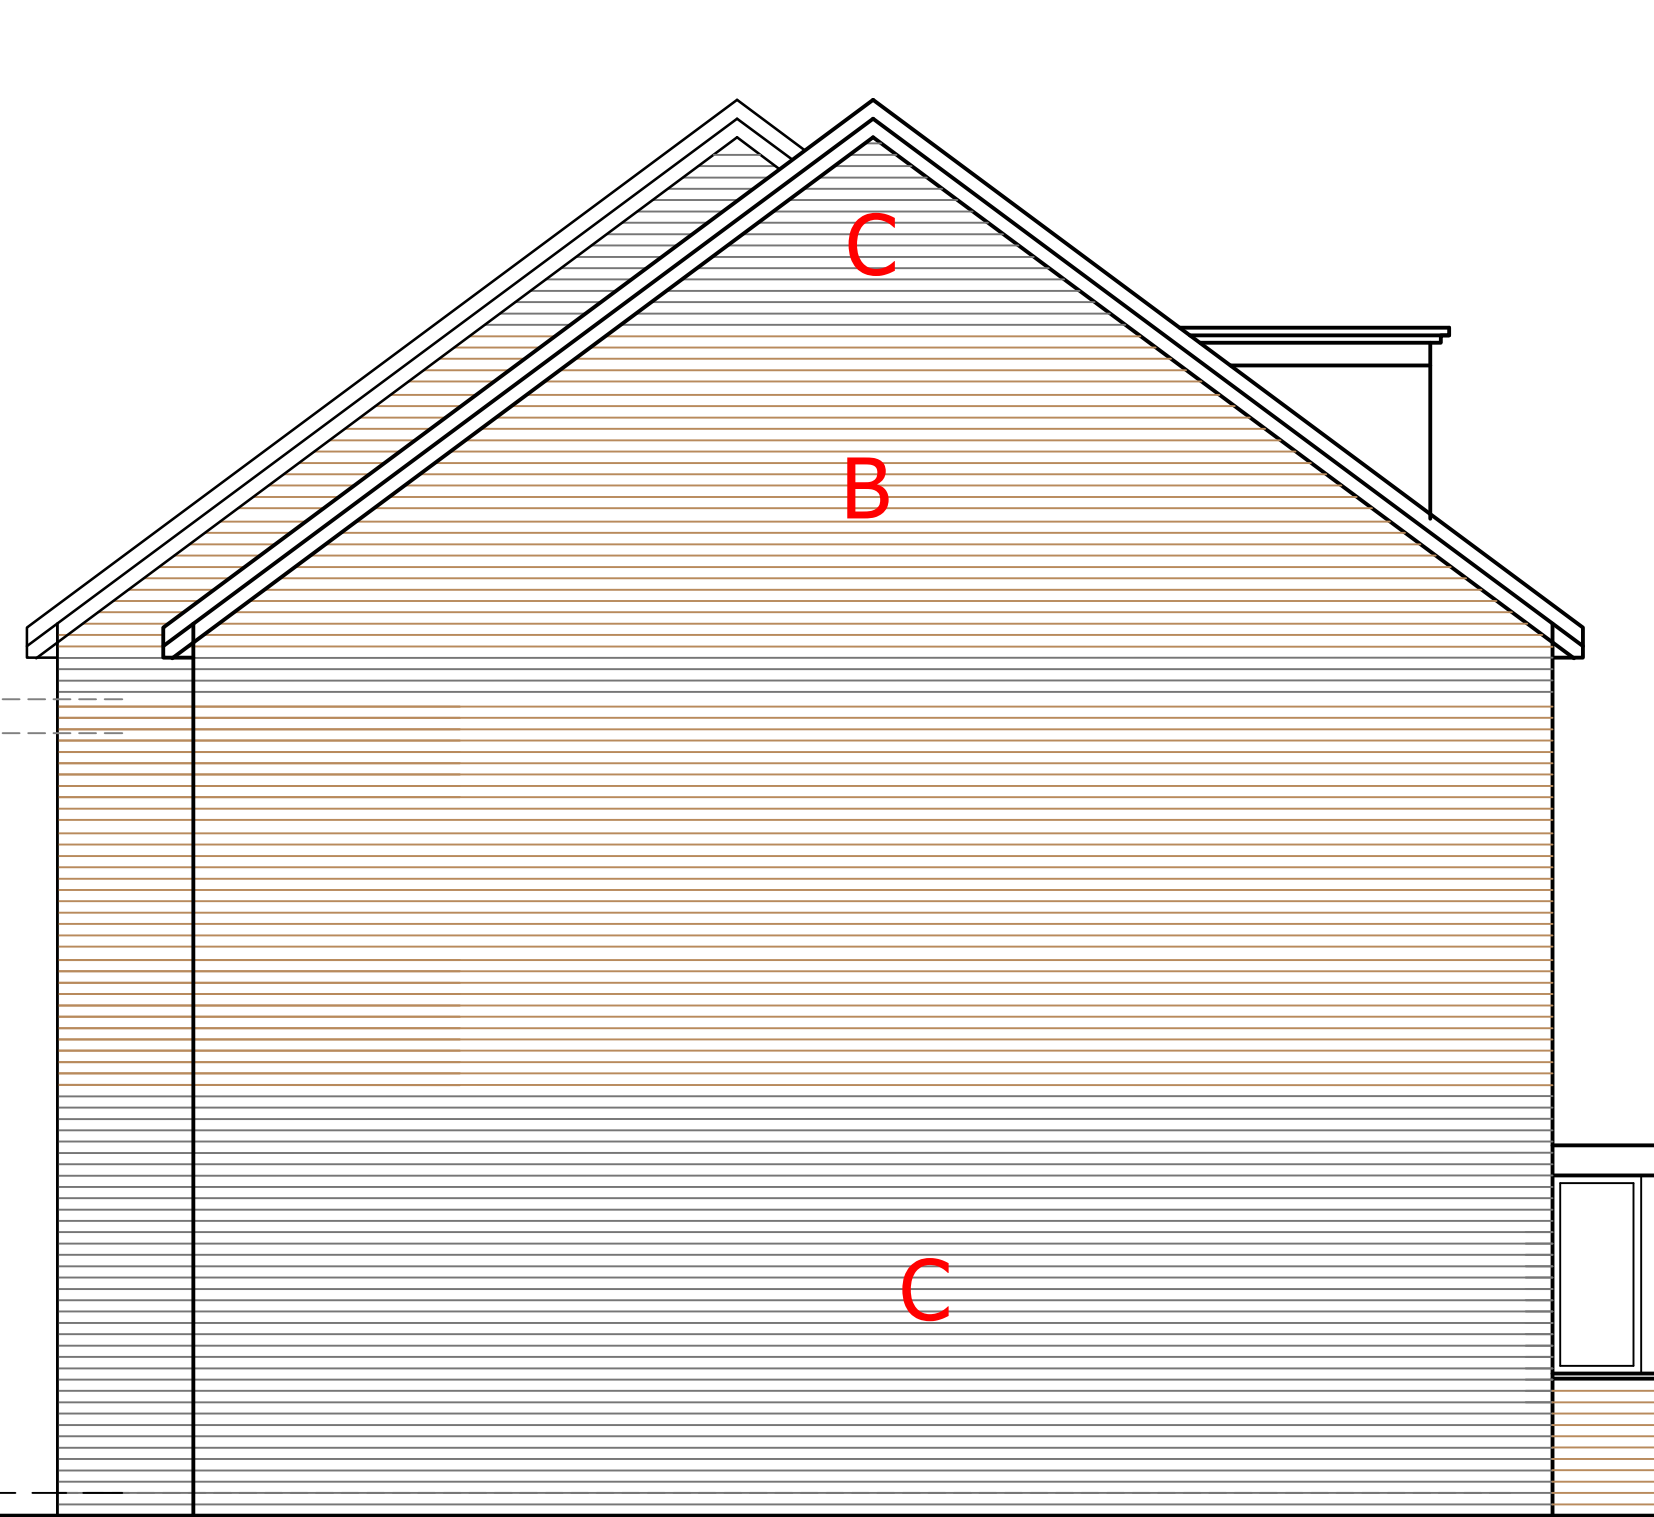




GABLE ELEVATION
SCALE 1:50

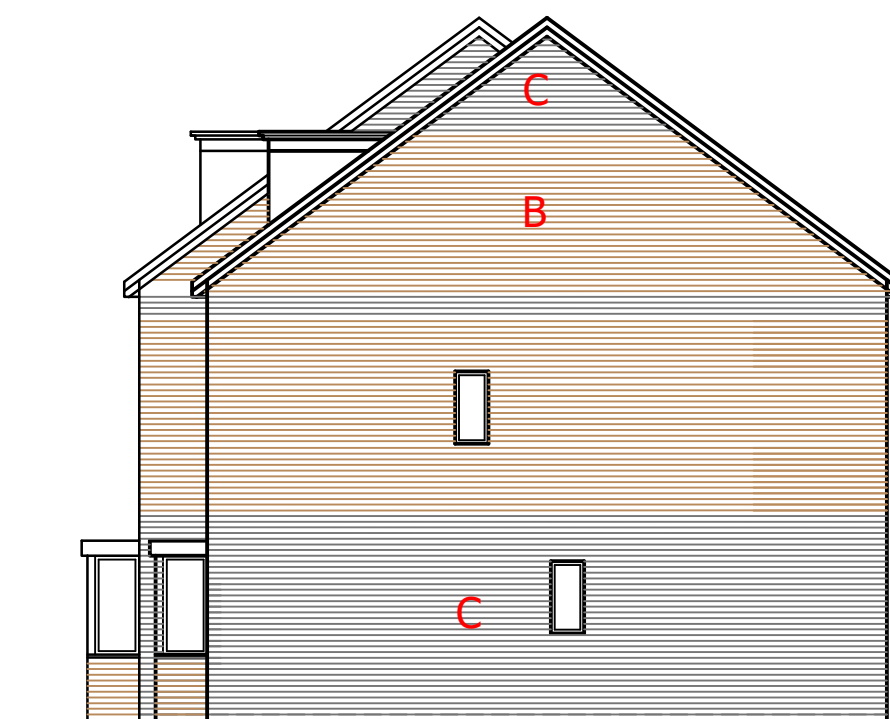

GABLE ELEVATION
SCALE 1:100

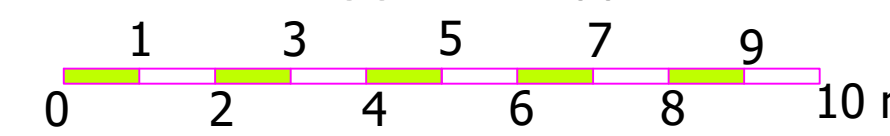

NOTE - DARK GREY UPVC DOUBLE GLAZED WINDOWS.
RAINWATER GOODS BLACK UPVC / OGEE GUTTERING.

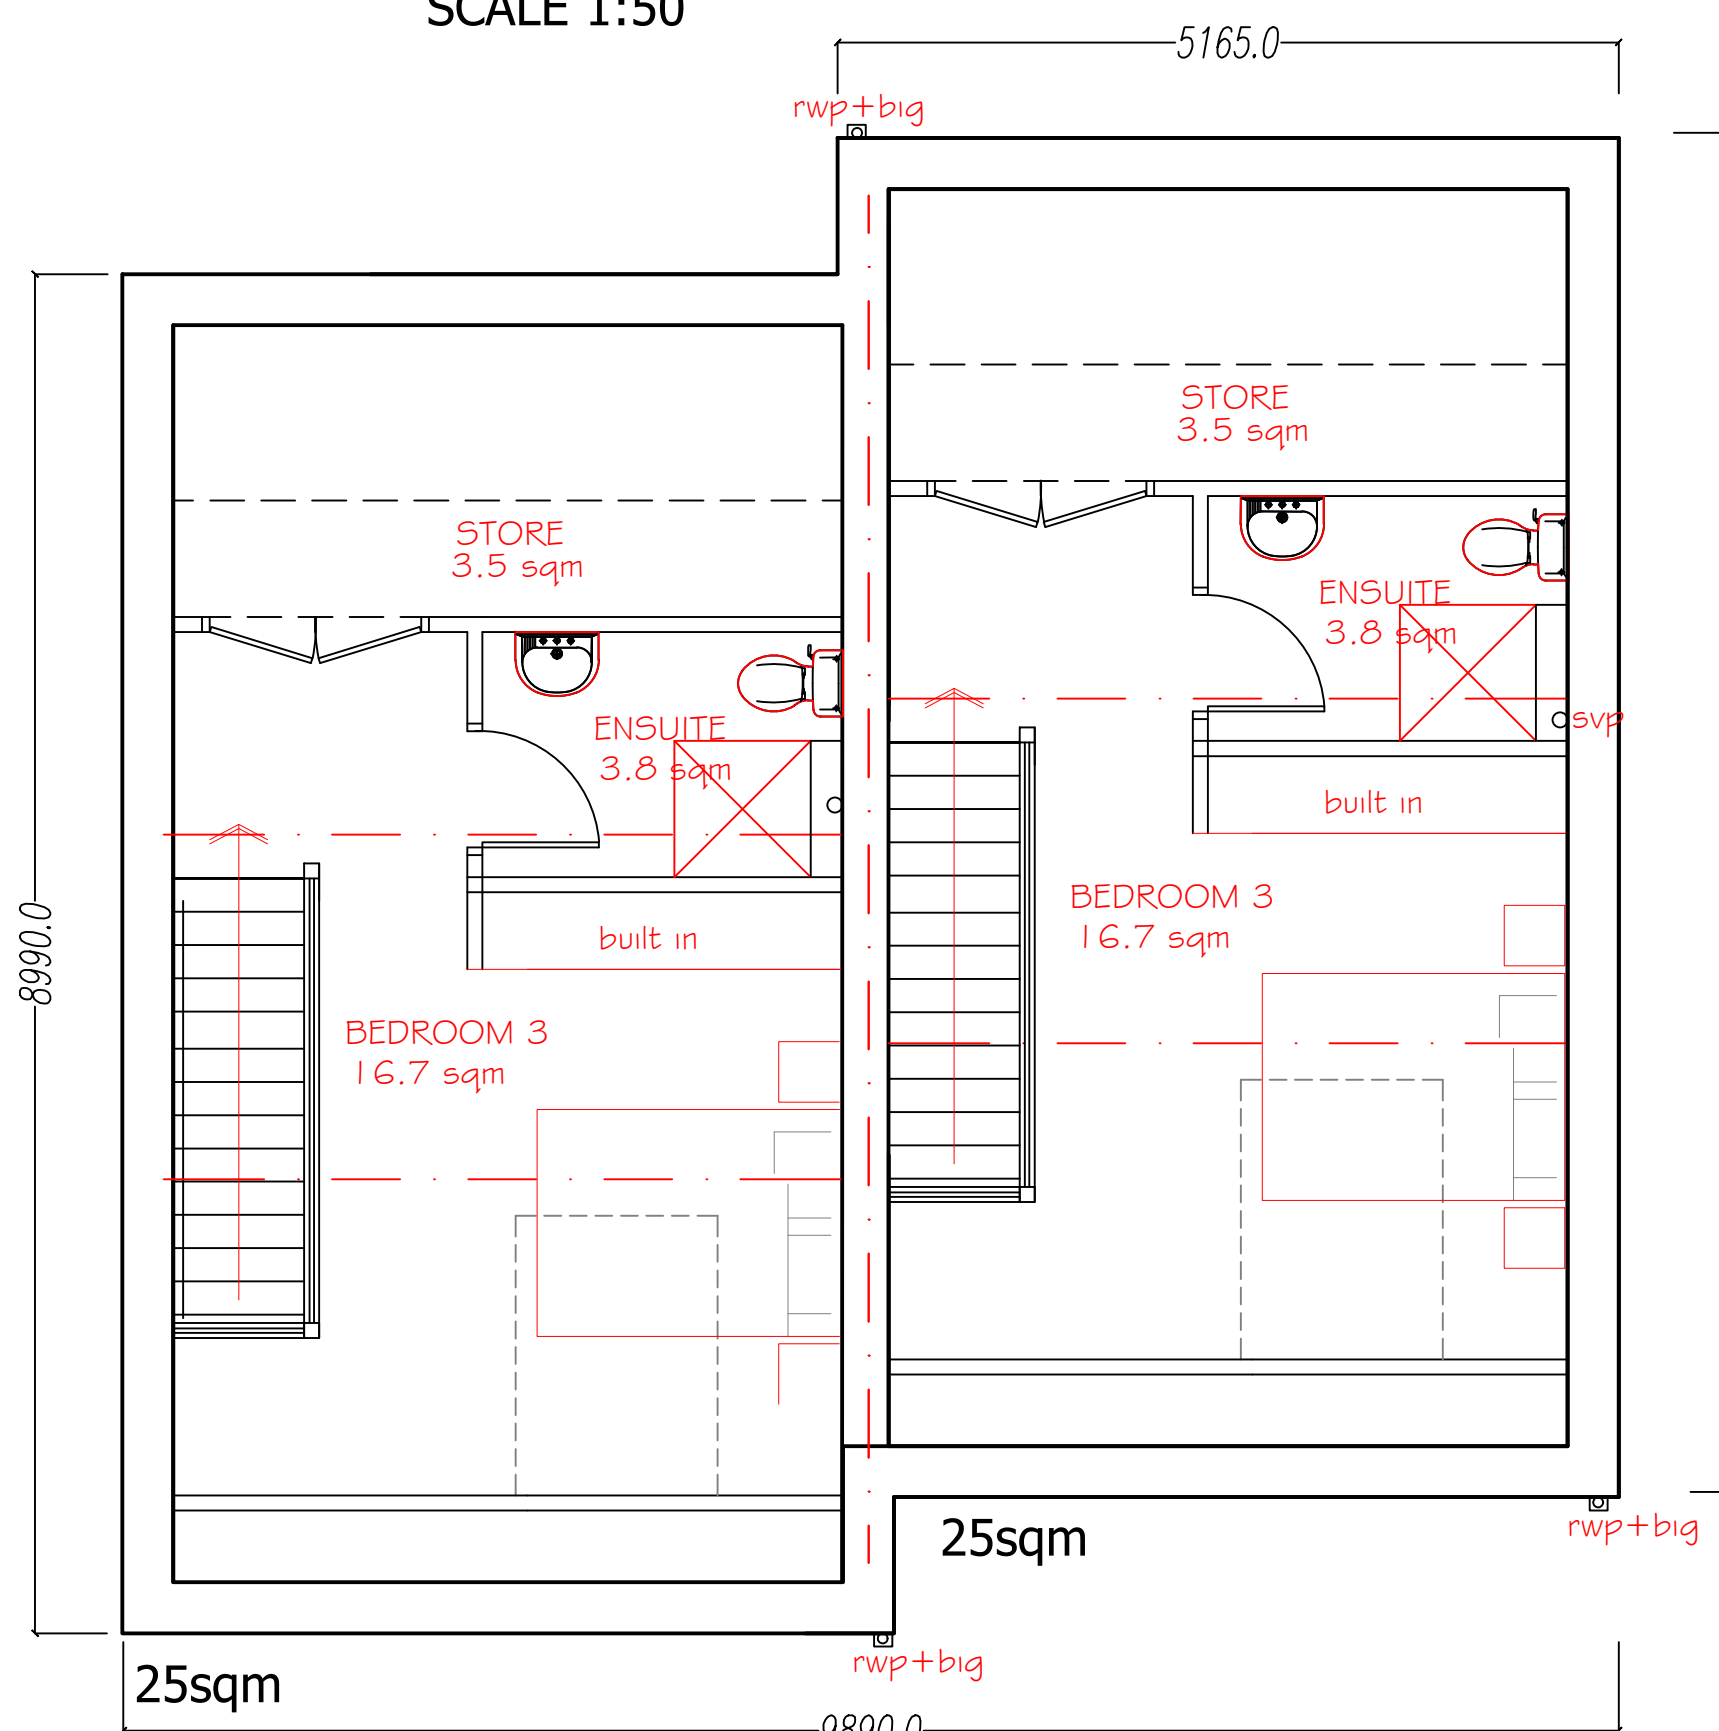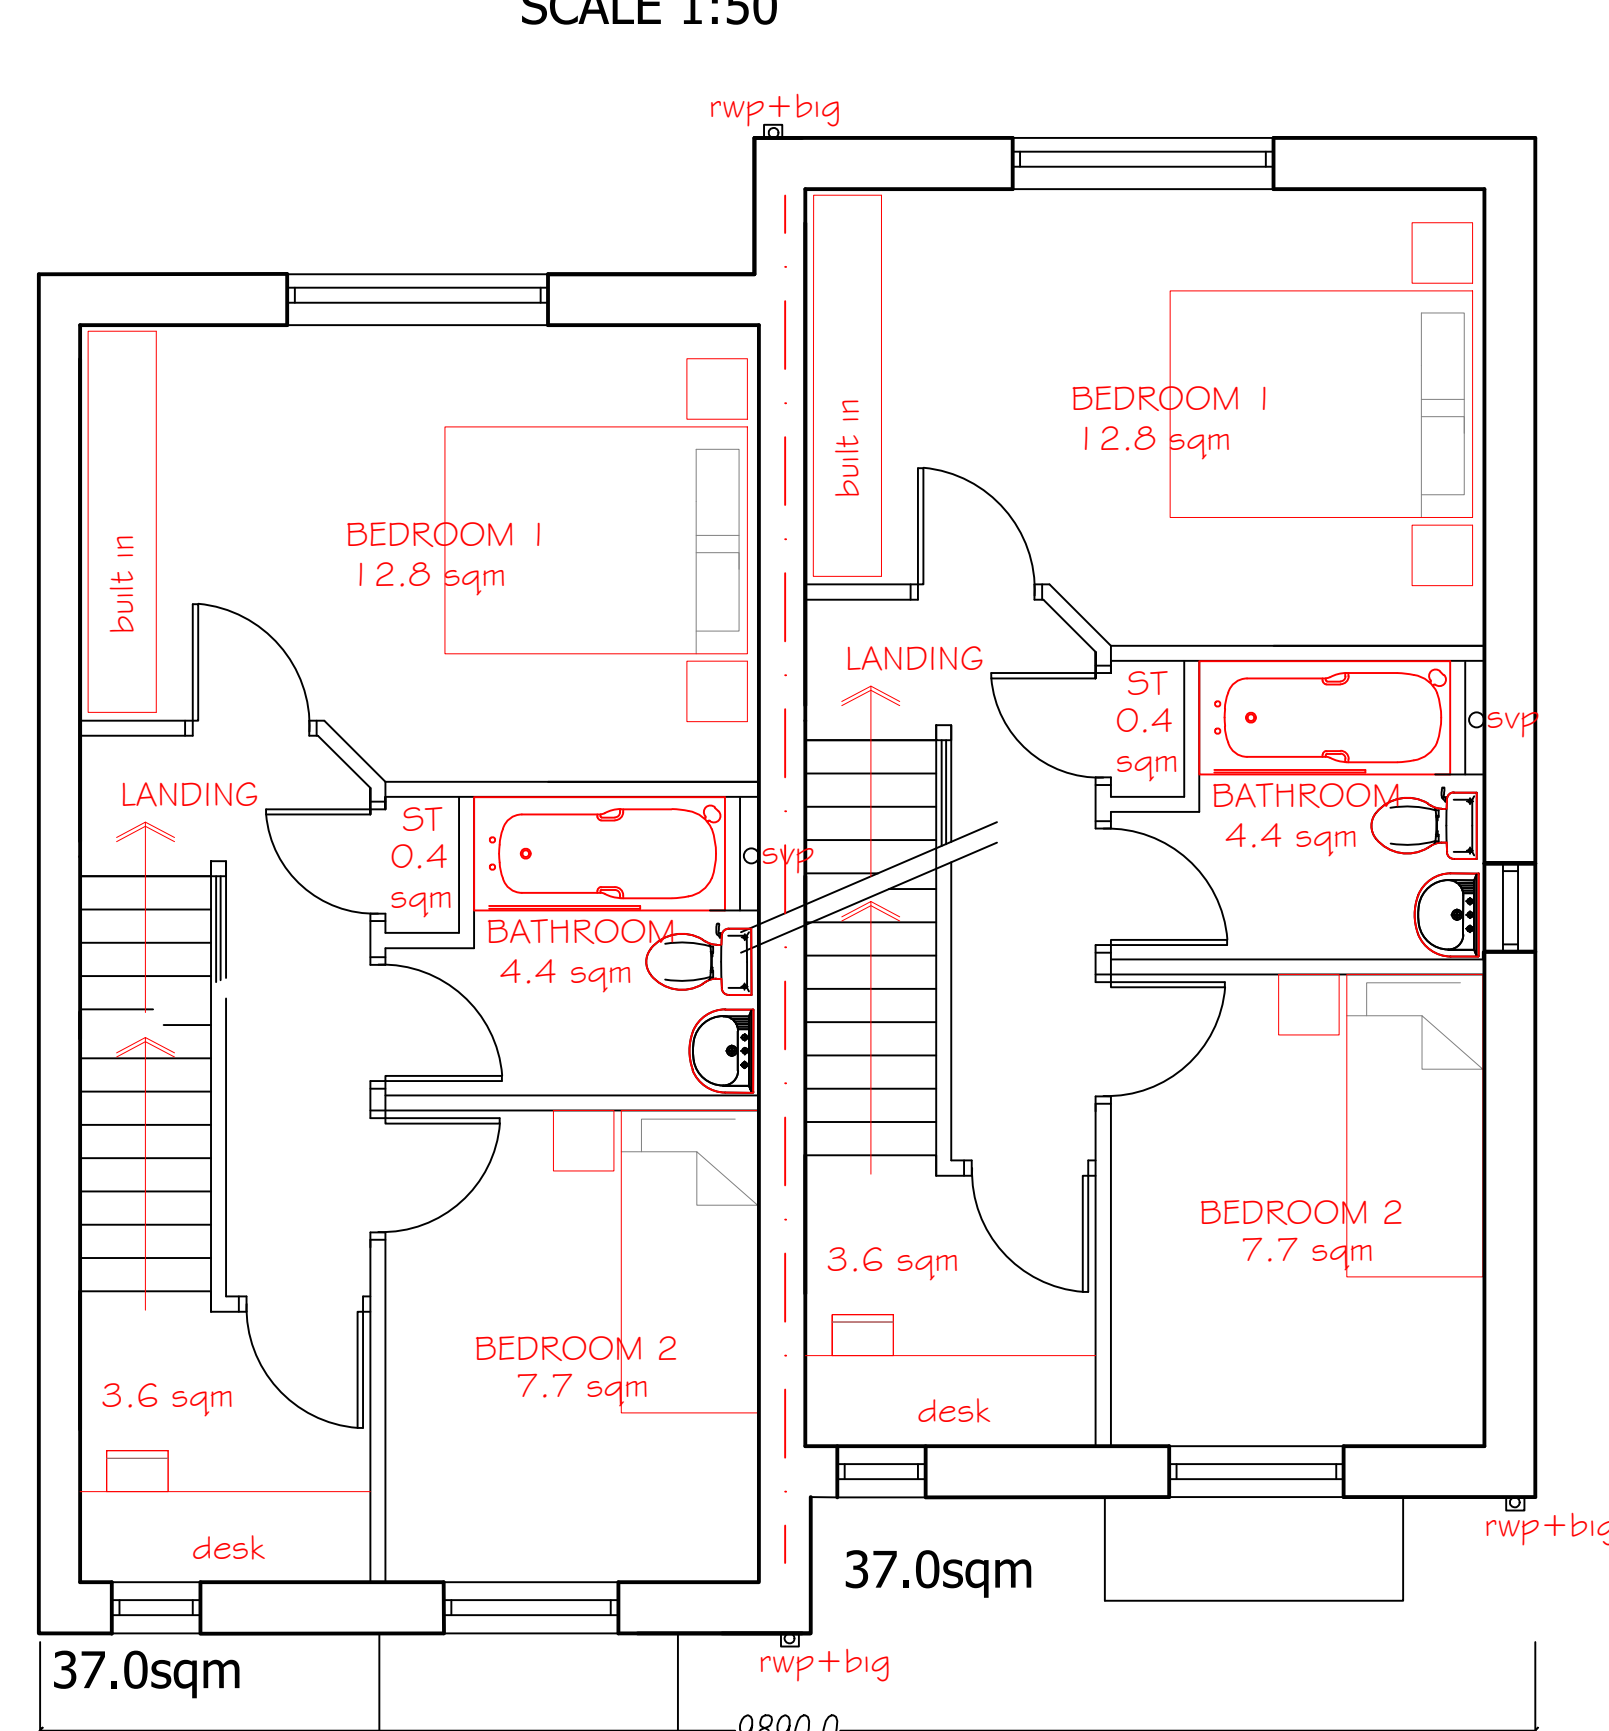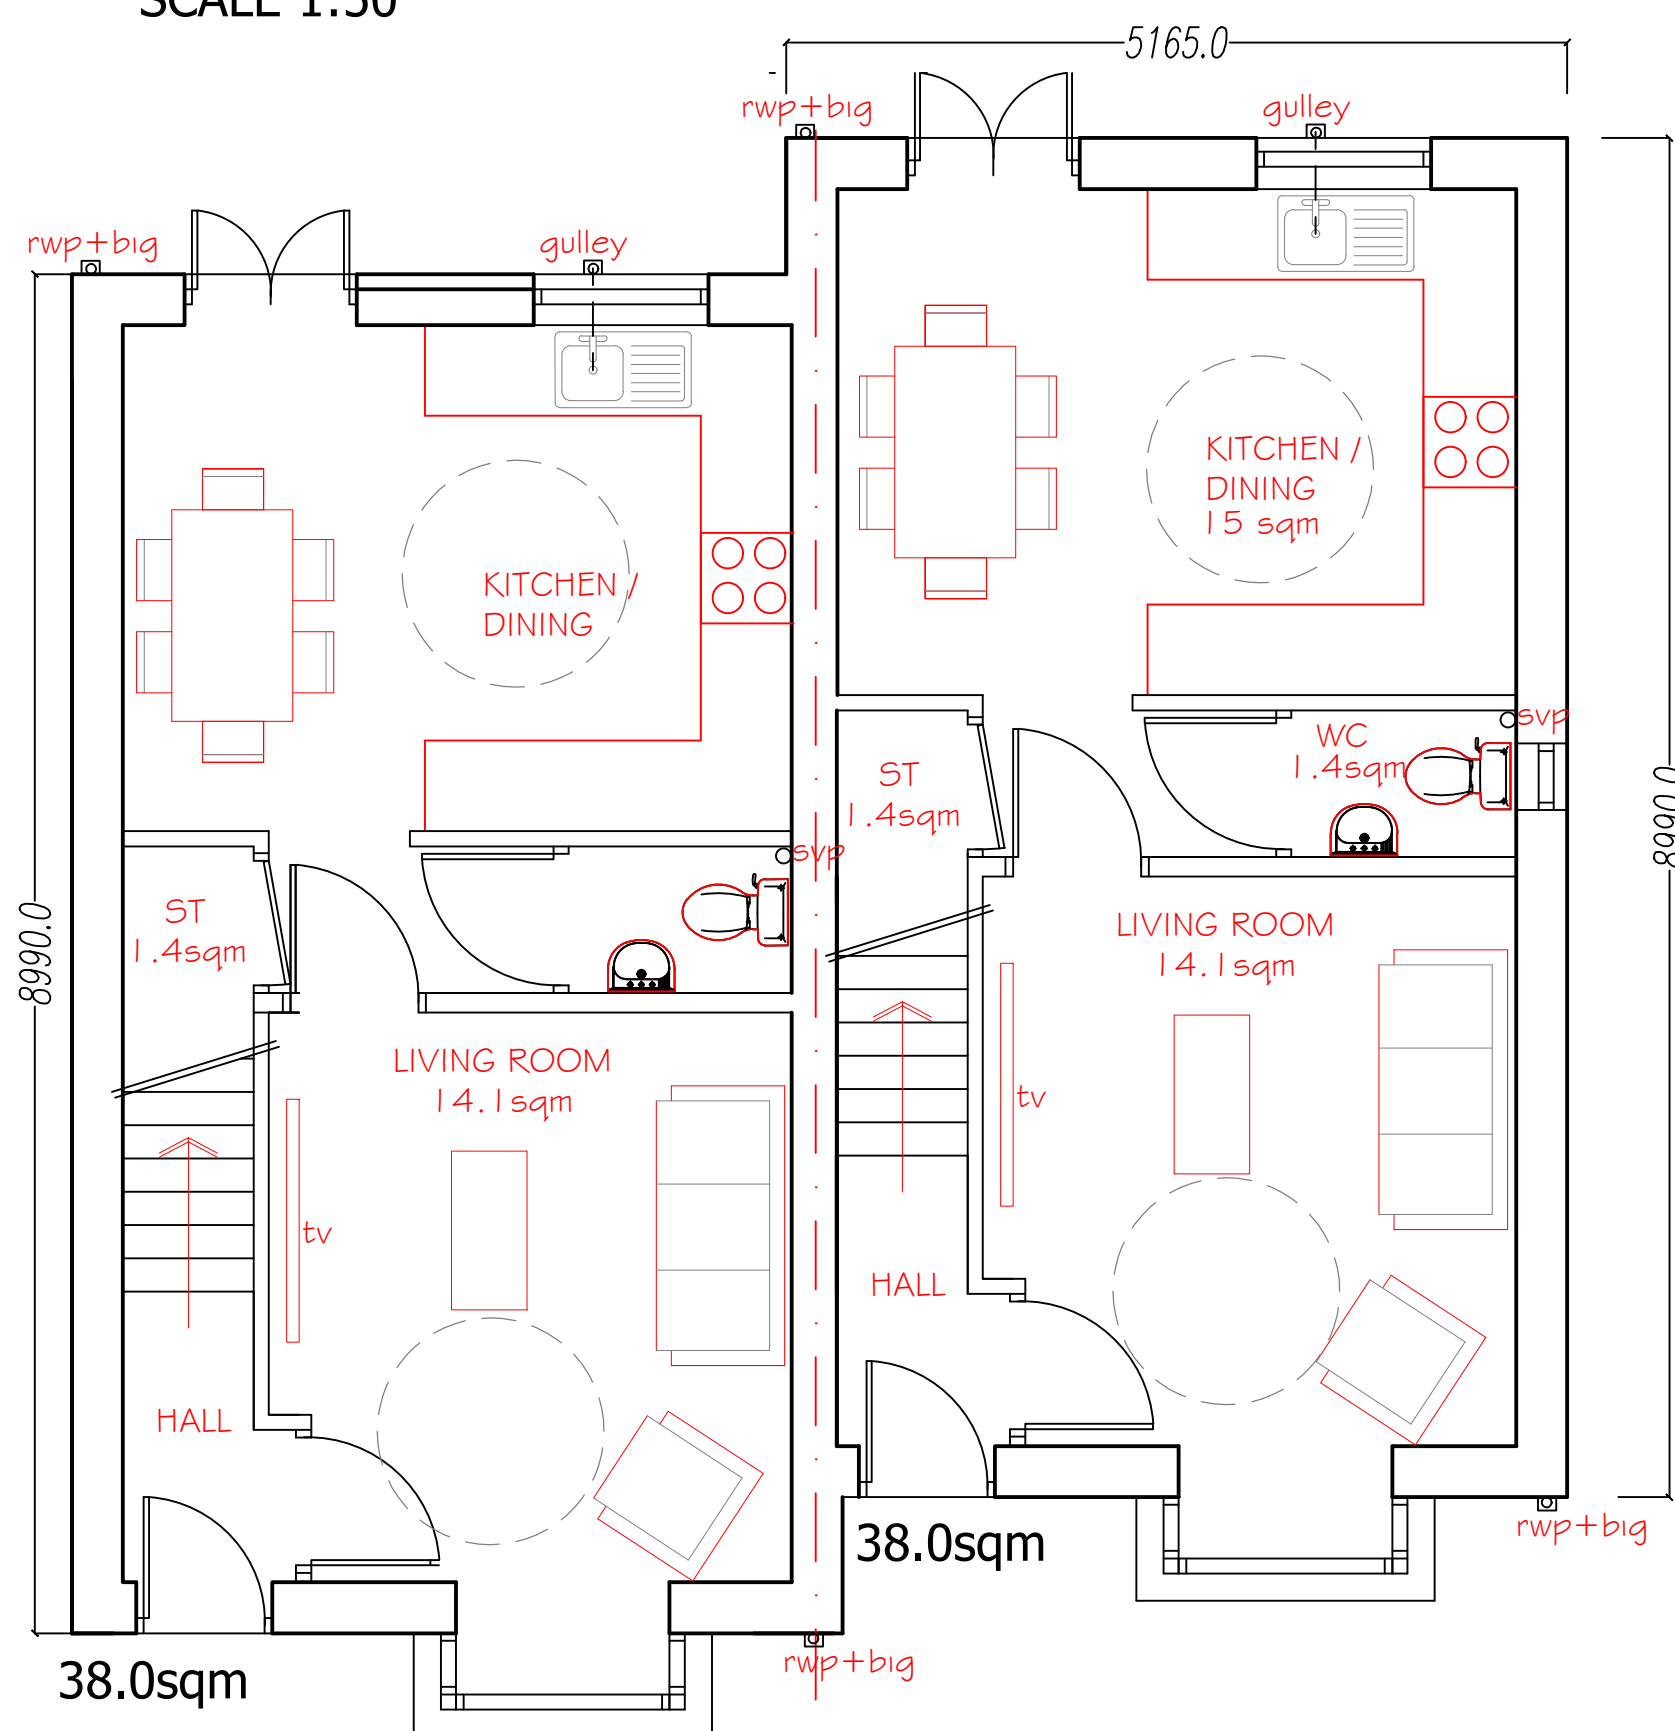

SECOND FLOOR
SCALE 1:50

FIRST FLOOR
SCALE 1:50

GROUND FLOOR
SCALE 1:50
PROPOSED FLOOR PLANS.
NEW BUILD 6 No TOWN HOUSES
PRESCOT POLICE STATION,
DERBY ST , PRESCOT , L34 3LG



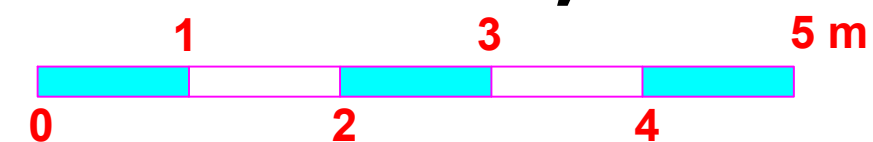


Table 1 - Minimum gross internal floor areas and storage (m ²)					
Number of bedrooms(b)	Number of bed spaces (persons)	1 storey dwellings	2 storey dwellings	3 storey dwellings	Built-in storage
1b	1p	39 (37) *	58		1.0
	2p	50	70		1.5
	3p	61	79		2.0
2b	4p	74	84	90	
	5p	86	93	99	
	6p	95	102	108	

TOTAL INTERNAL FLOOR AREA PER
SINGLE DWELLING 100sqm

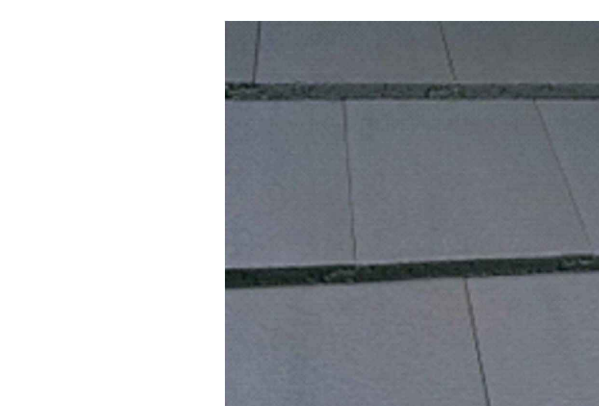

A GREY MARLEY MODERN ROOF TILE.

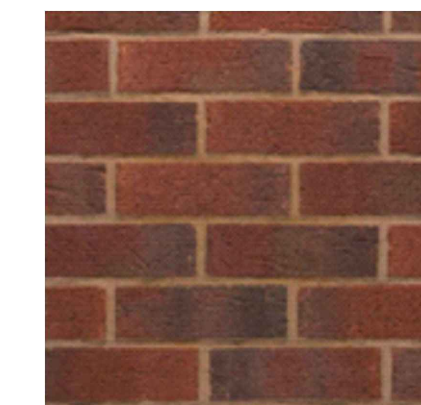

B CHEAPSTOW MULTI FACING BRICK.
SIMILAR COLOUR TO LANCASHIRE COMMONS WHICH WERE COMMONLY USED IN THE AREA.



C DARK GREY ENGINEERING BRICK (BLUES) WITH CHARCOAL POINTING.

D ANTHRACITE GREY UPVC DOUBLE GLAZED WINDOWS & REAR DOOR

E COMPOSITE ENTRANCE DOOR BLACK

PRIMA GROUP.		DWG TITLE PROPOSED 6No 3BED X 5 PERSON DWELLINGS.	
		JOB PRESCOT POLICE STATION, DERBY ST , PRESCOT , L34 3LG	
DRAWN DF.	DATE OCT'20.	SCALE 1:50 / 1:100 @A1.	DWG No 102-04D

