





NOTE :
SITE PLAN TO BE READ IN-CONJUNCTION
WITH TOPOGRAPHICAL SURVEY AND CCG
REPORTS.

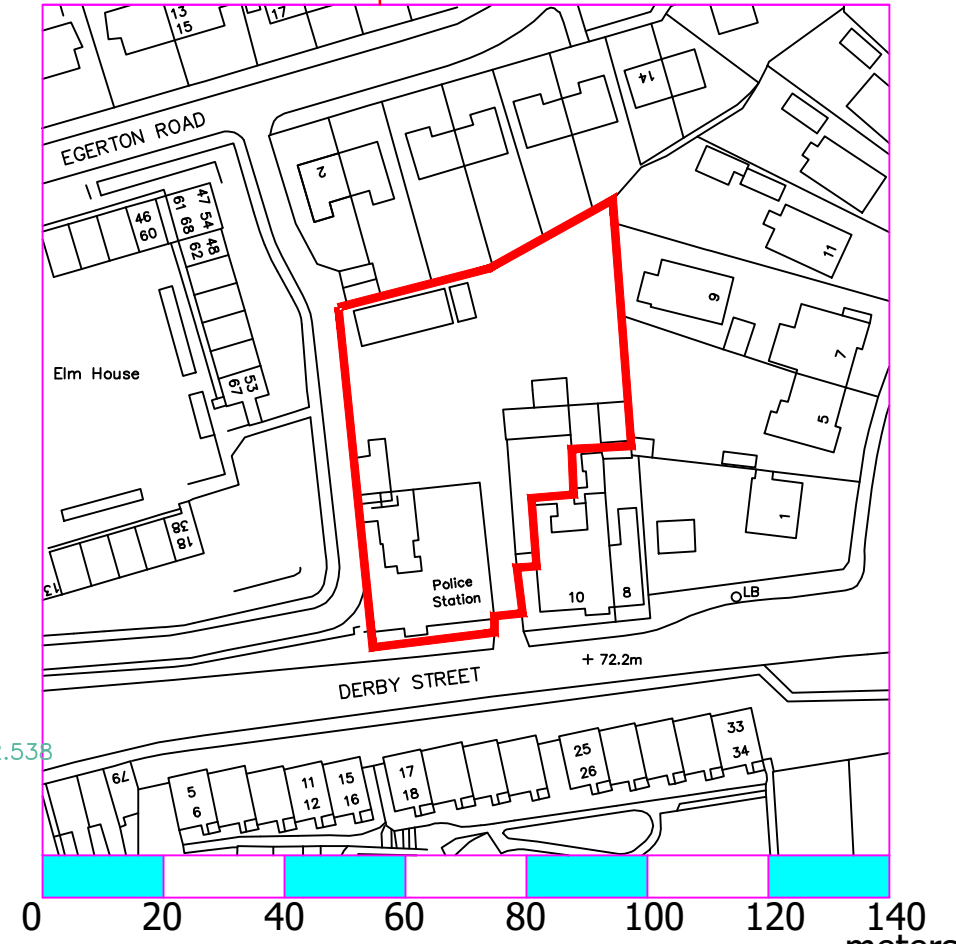

EXISTING SITE PLAN
SCALE 1:1250

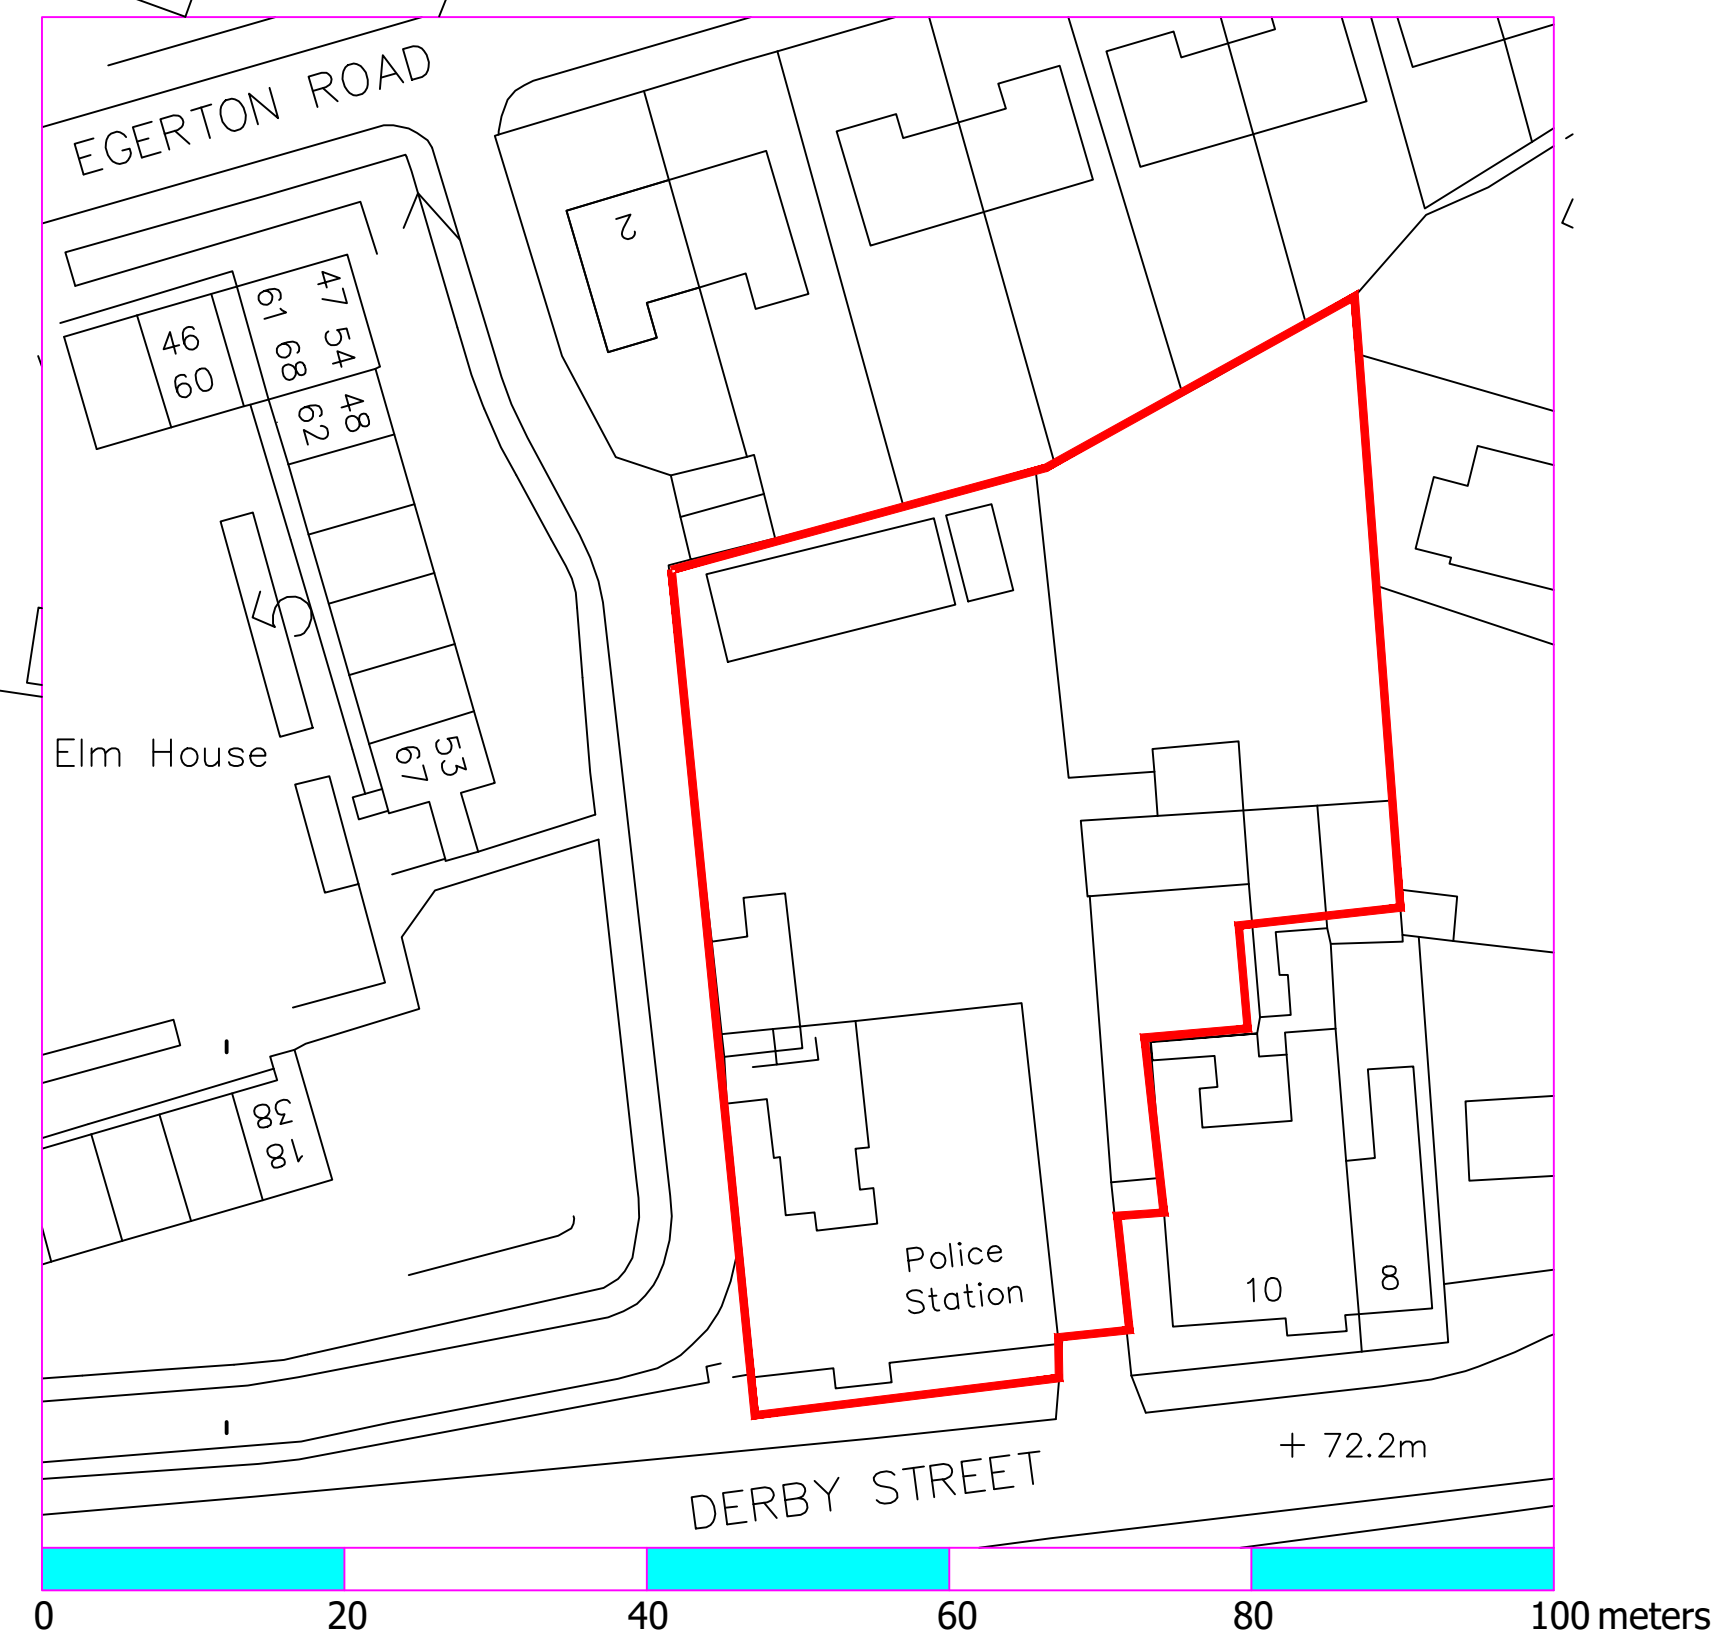

EXISTING SITE PLAN SCALE 1:500

PRIMA GROUP.		DWG TITLE EXISTING AND PROPOSED SITE PLAN.	
		JOB PRESCOT POLICE STATION, DERBY ST , PRESCOT , L34 3LG	
DRAWN DF.	DATE OCT'20.	SCALE 1:200@A1.	DWG No 102-01F



PROPOSED SITE PLAN. PRESCOT POLICE STATION