

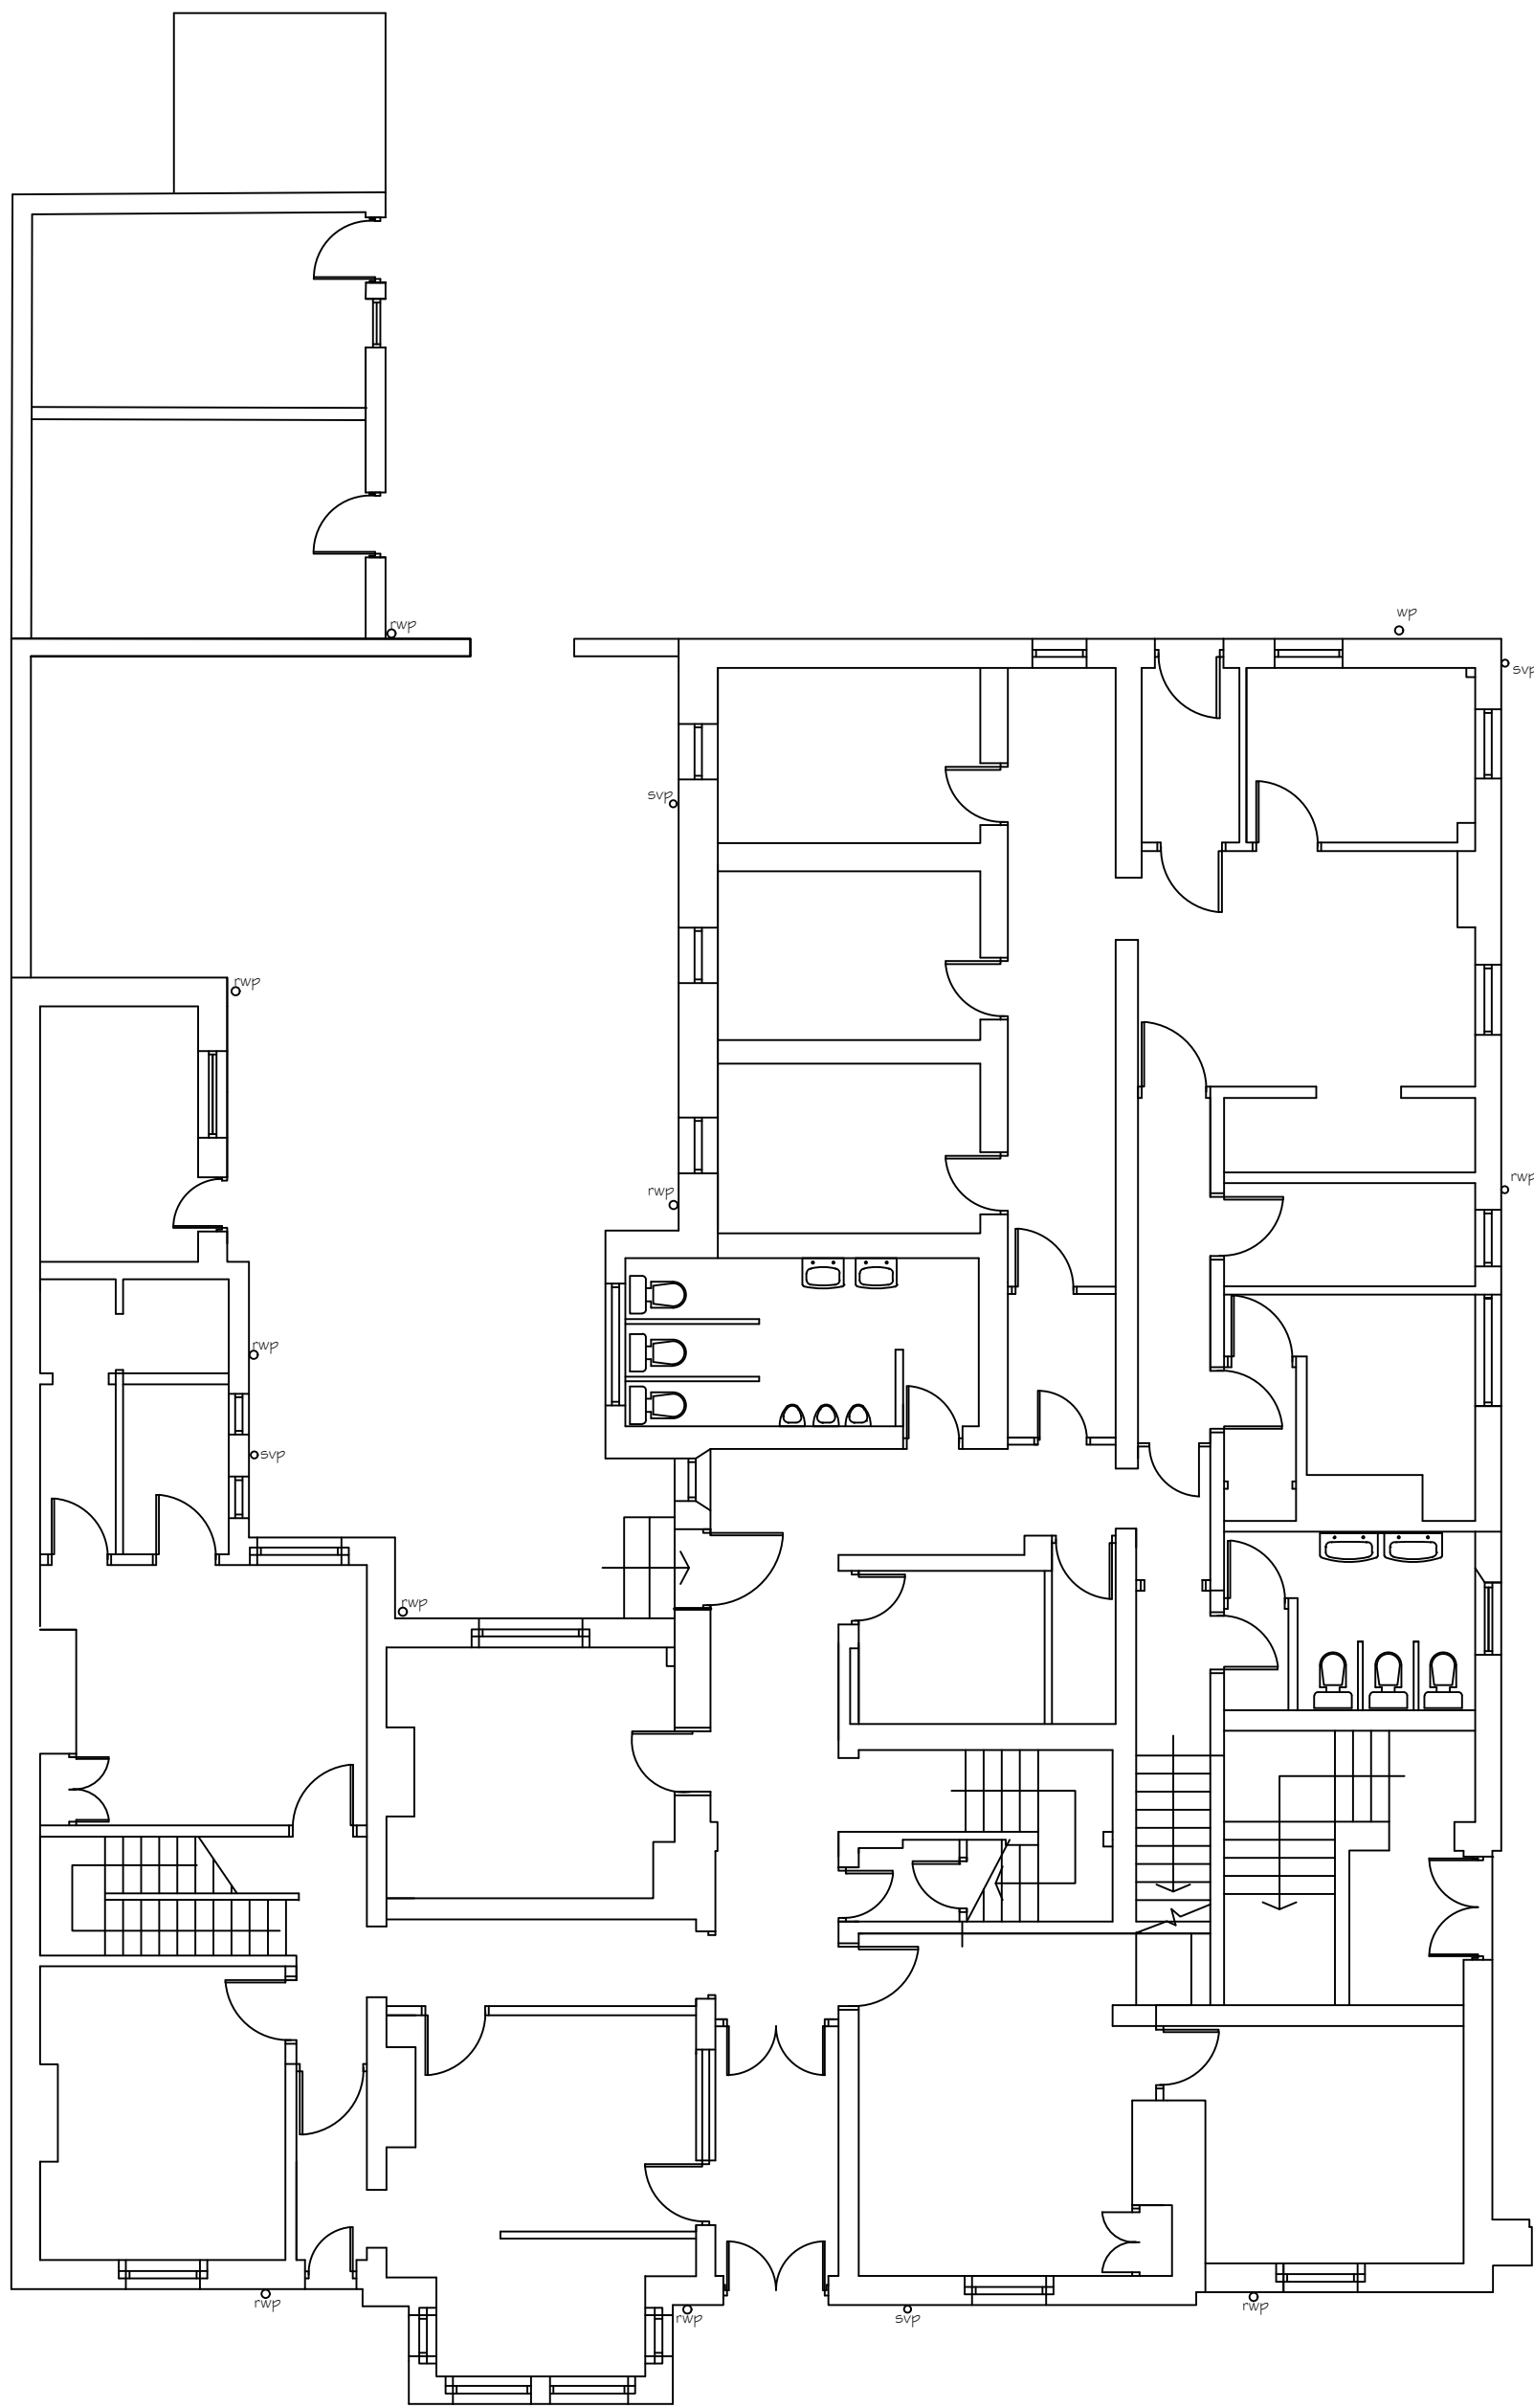


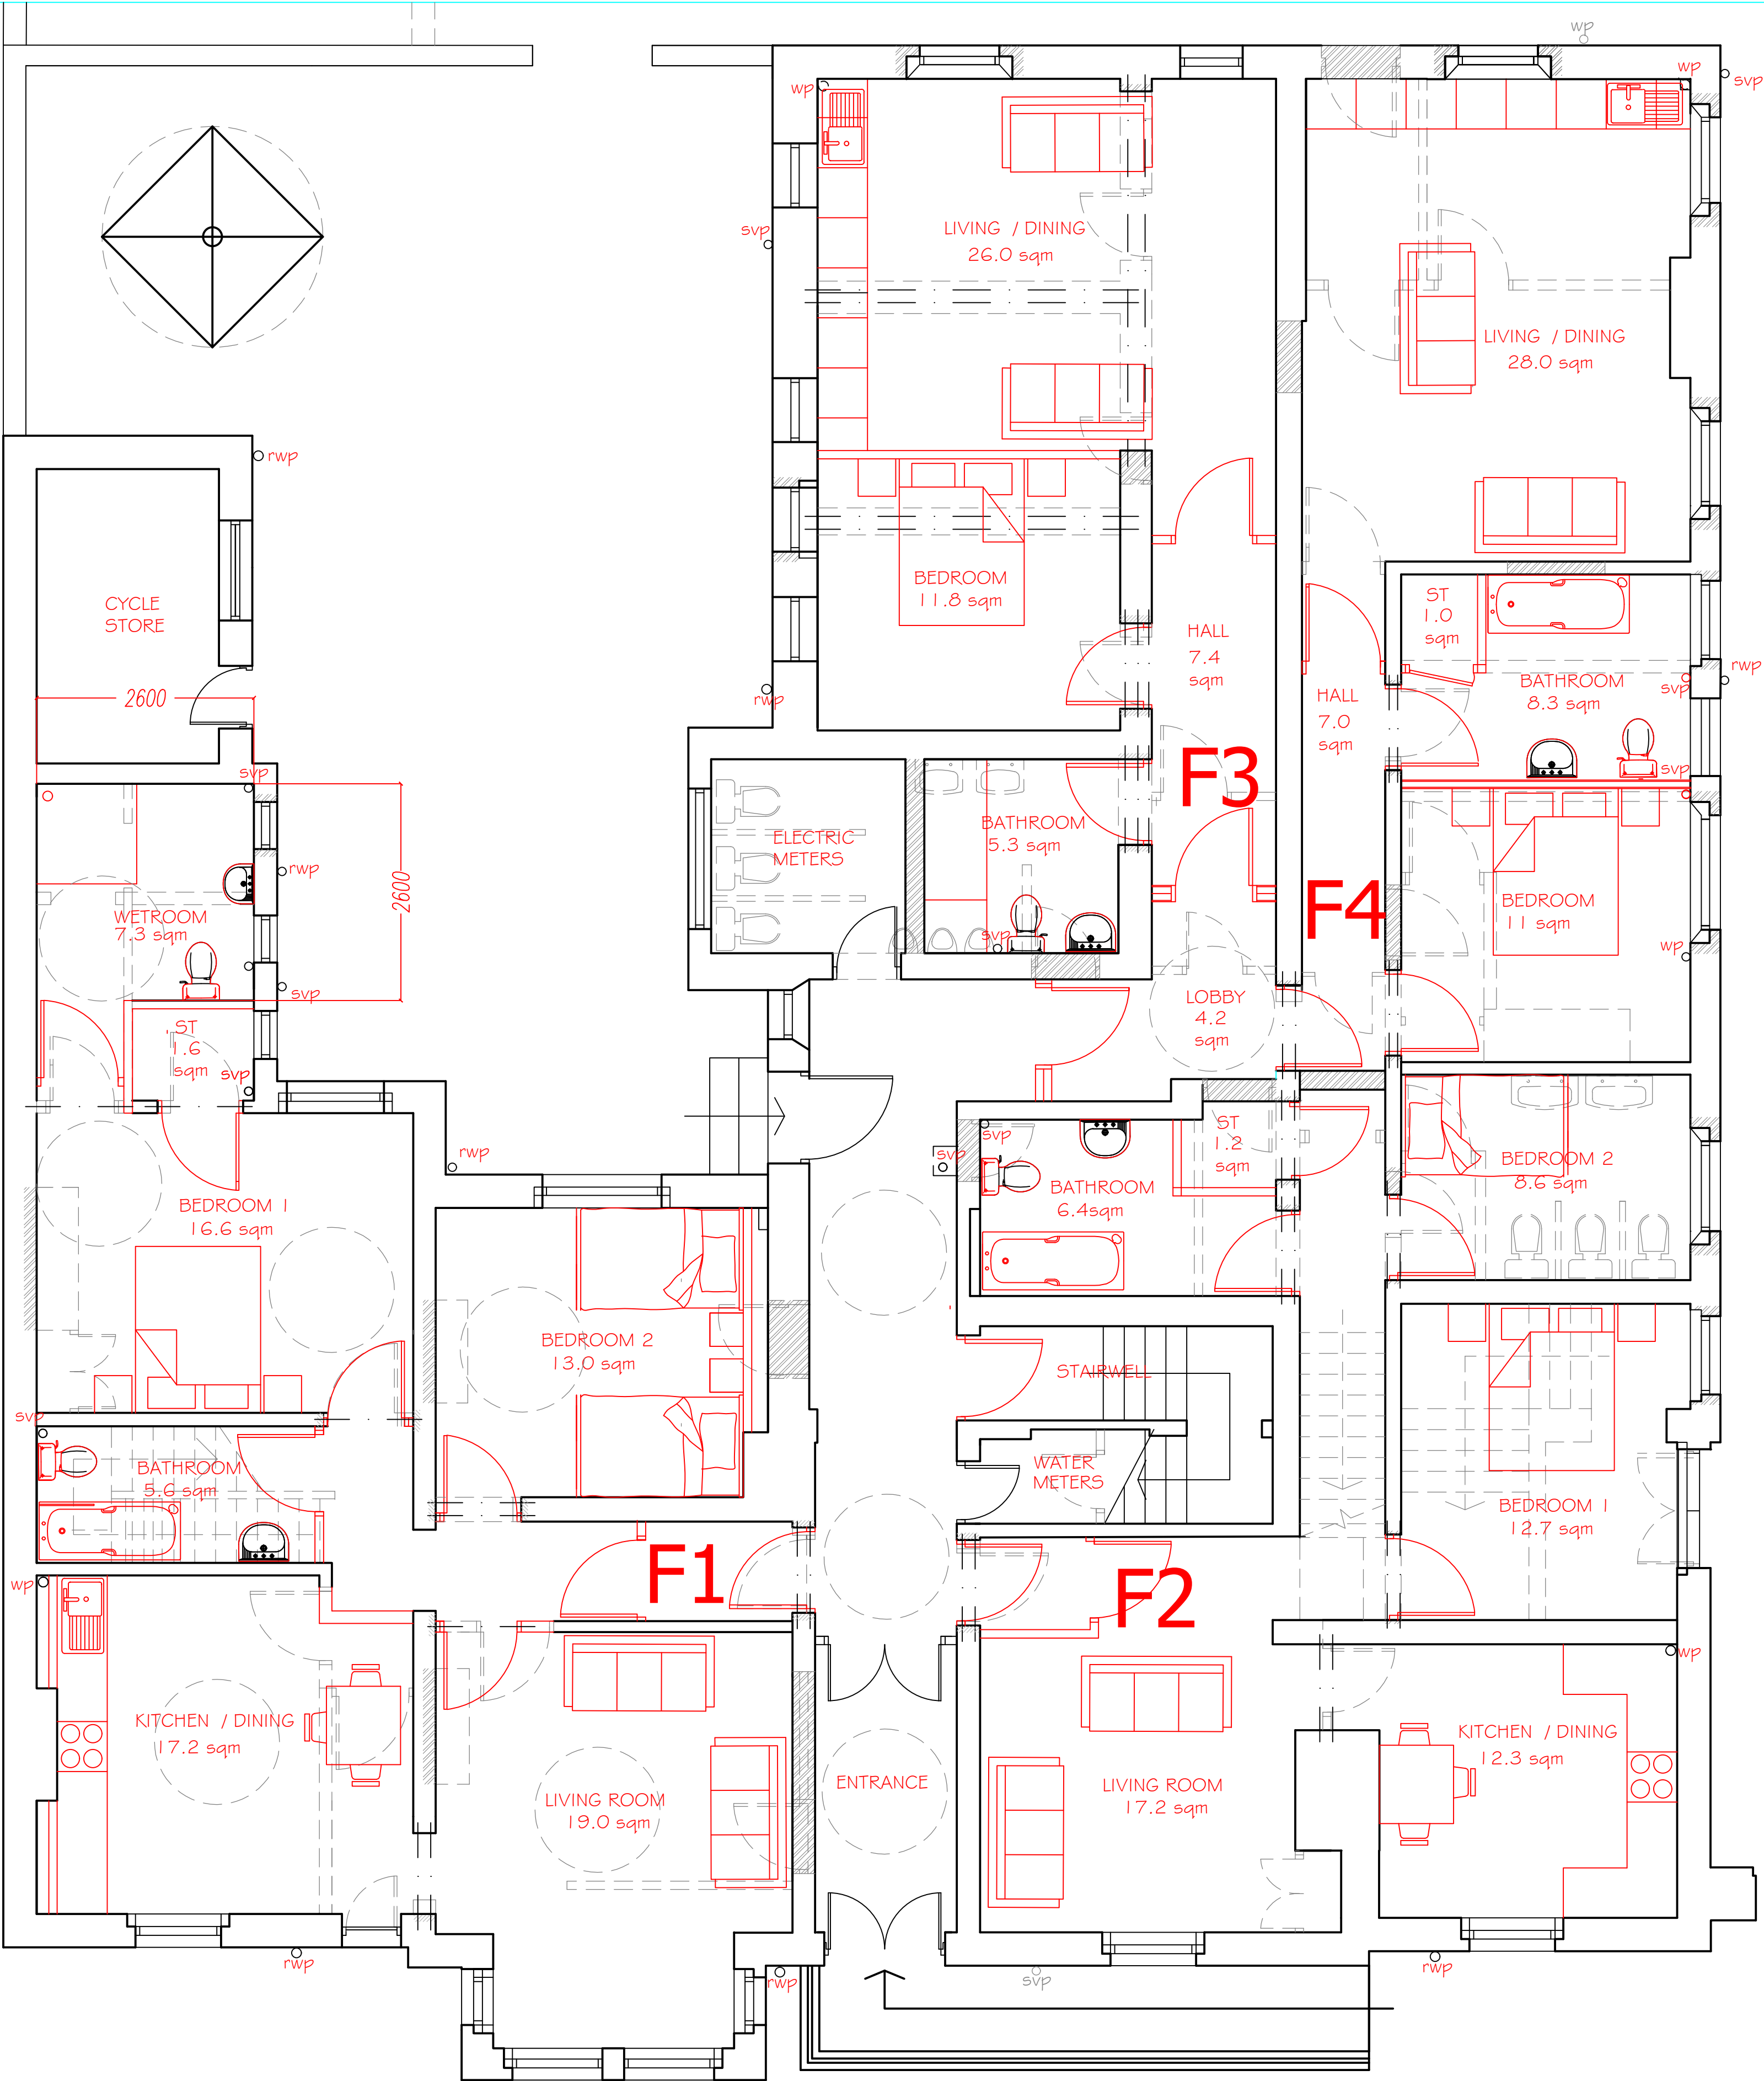


GROUND FLOOR PLAN.
TOTAL INTERNAL FLOOR
AREA = 334sqm

 

F1 - F4

F1 - 2 bed x 4 person 94 sqm
F2 - 2 bed x 3 person 73 sqm
F3 - 1 bed x 2 person 53 sqm
F4 - 1 bed x 2 person 53 sqm
TOTAL INTERNAL FLOOR
AREA = 334sqm

Table 1 - Minimum gross internal floor areas and storage (m ²)					
Number of bedrooms(b)	Number of bed spaces (persons)	1 storey dwellings	2 storey dwellings	3 storey dwellings	Built-in storage
1b	1p	39 (37) *			1.0
	2p	50	58		1.5
2b	3p	61	70		2.0
	4p	70	79		
	4p	74	84	90	
3b	5p	86	93	99	2.5
	6p	95	102	108	

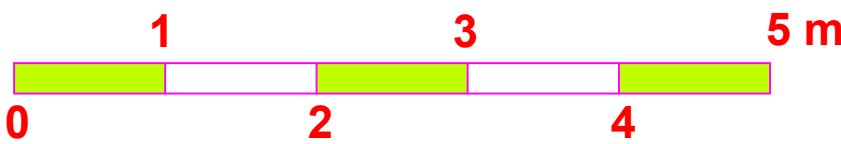

PRESCOT POLICE STATION, DERBY ST , PRESCOT, L34 3LG

PROPOSED GROUND FLOOR PLAN.

PRIMA GROUP.		DWG TITLE EXISTING & PROPOSED GROUND FLOOR PLANS .	
		JOB PRESCOT POLICE STATION, DERBY ST , PRESCOT , L34 3LG	
DRAWN	DF.	DATE	OCT'20.
SCALE	1:50@A1.	DWG No	102-02B

