

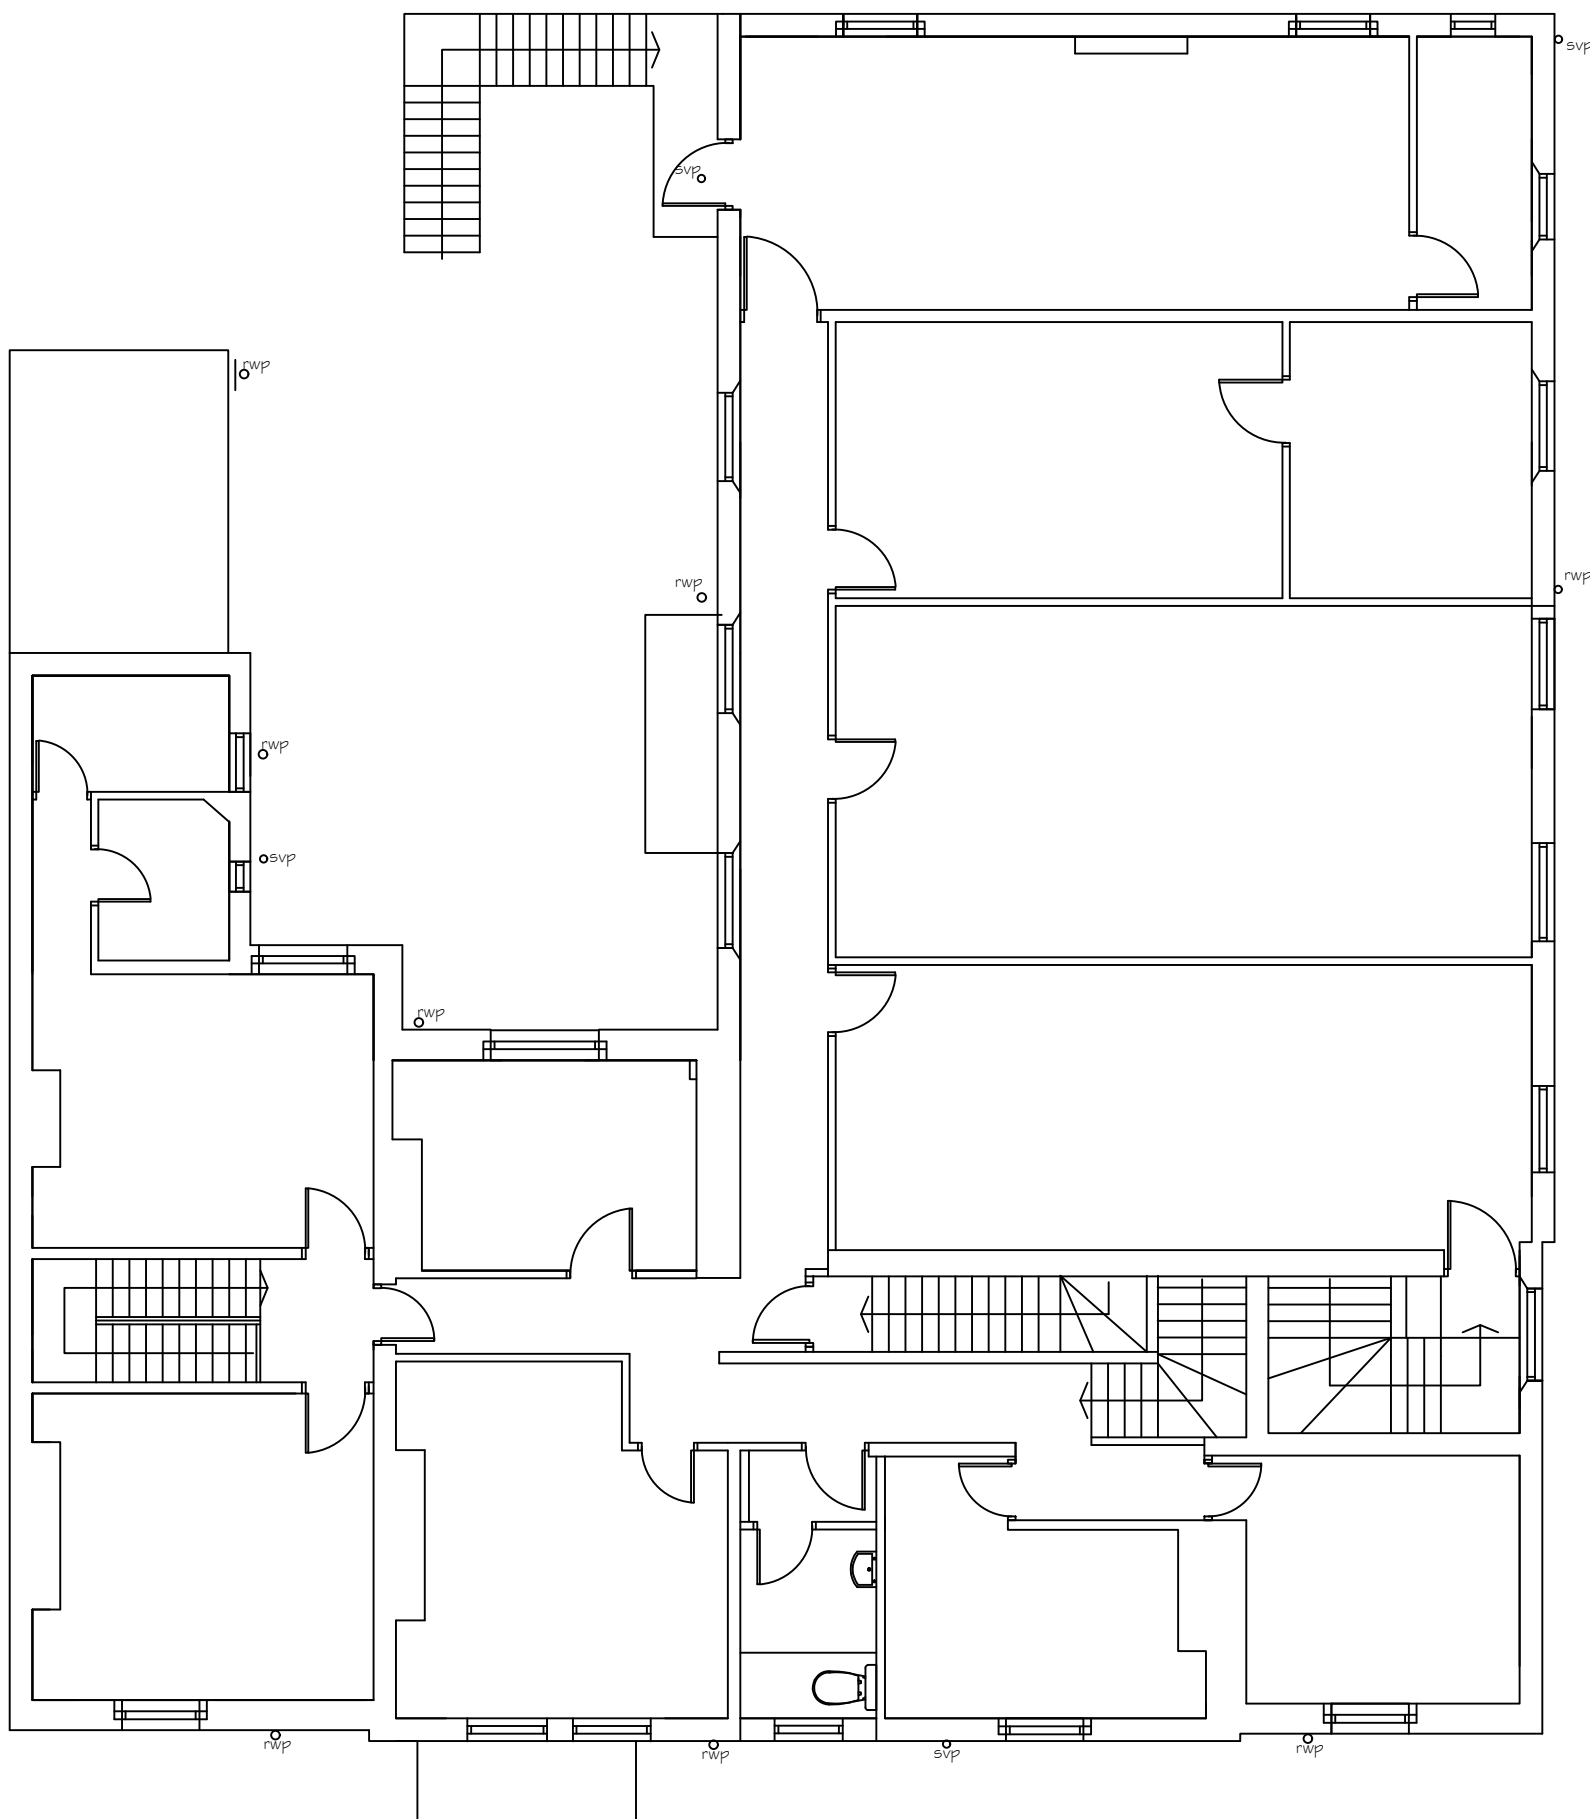


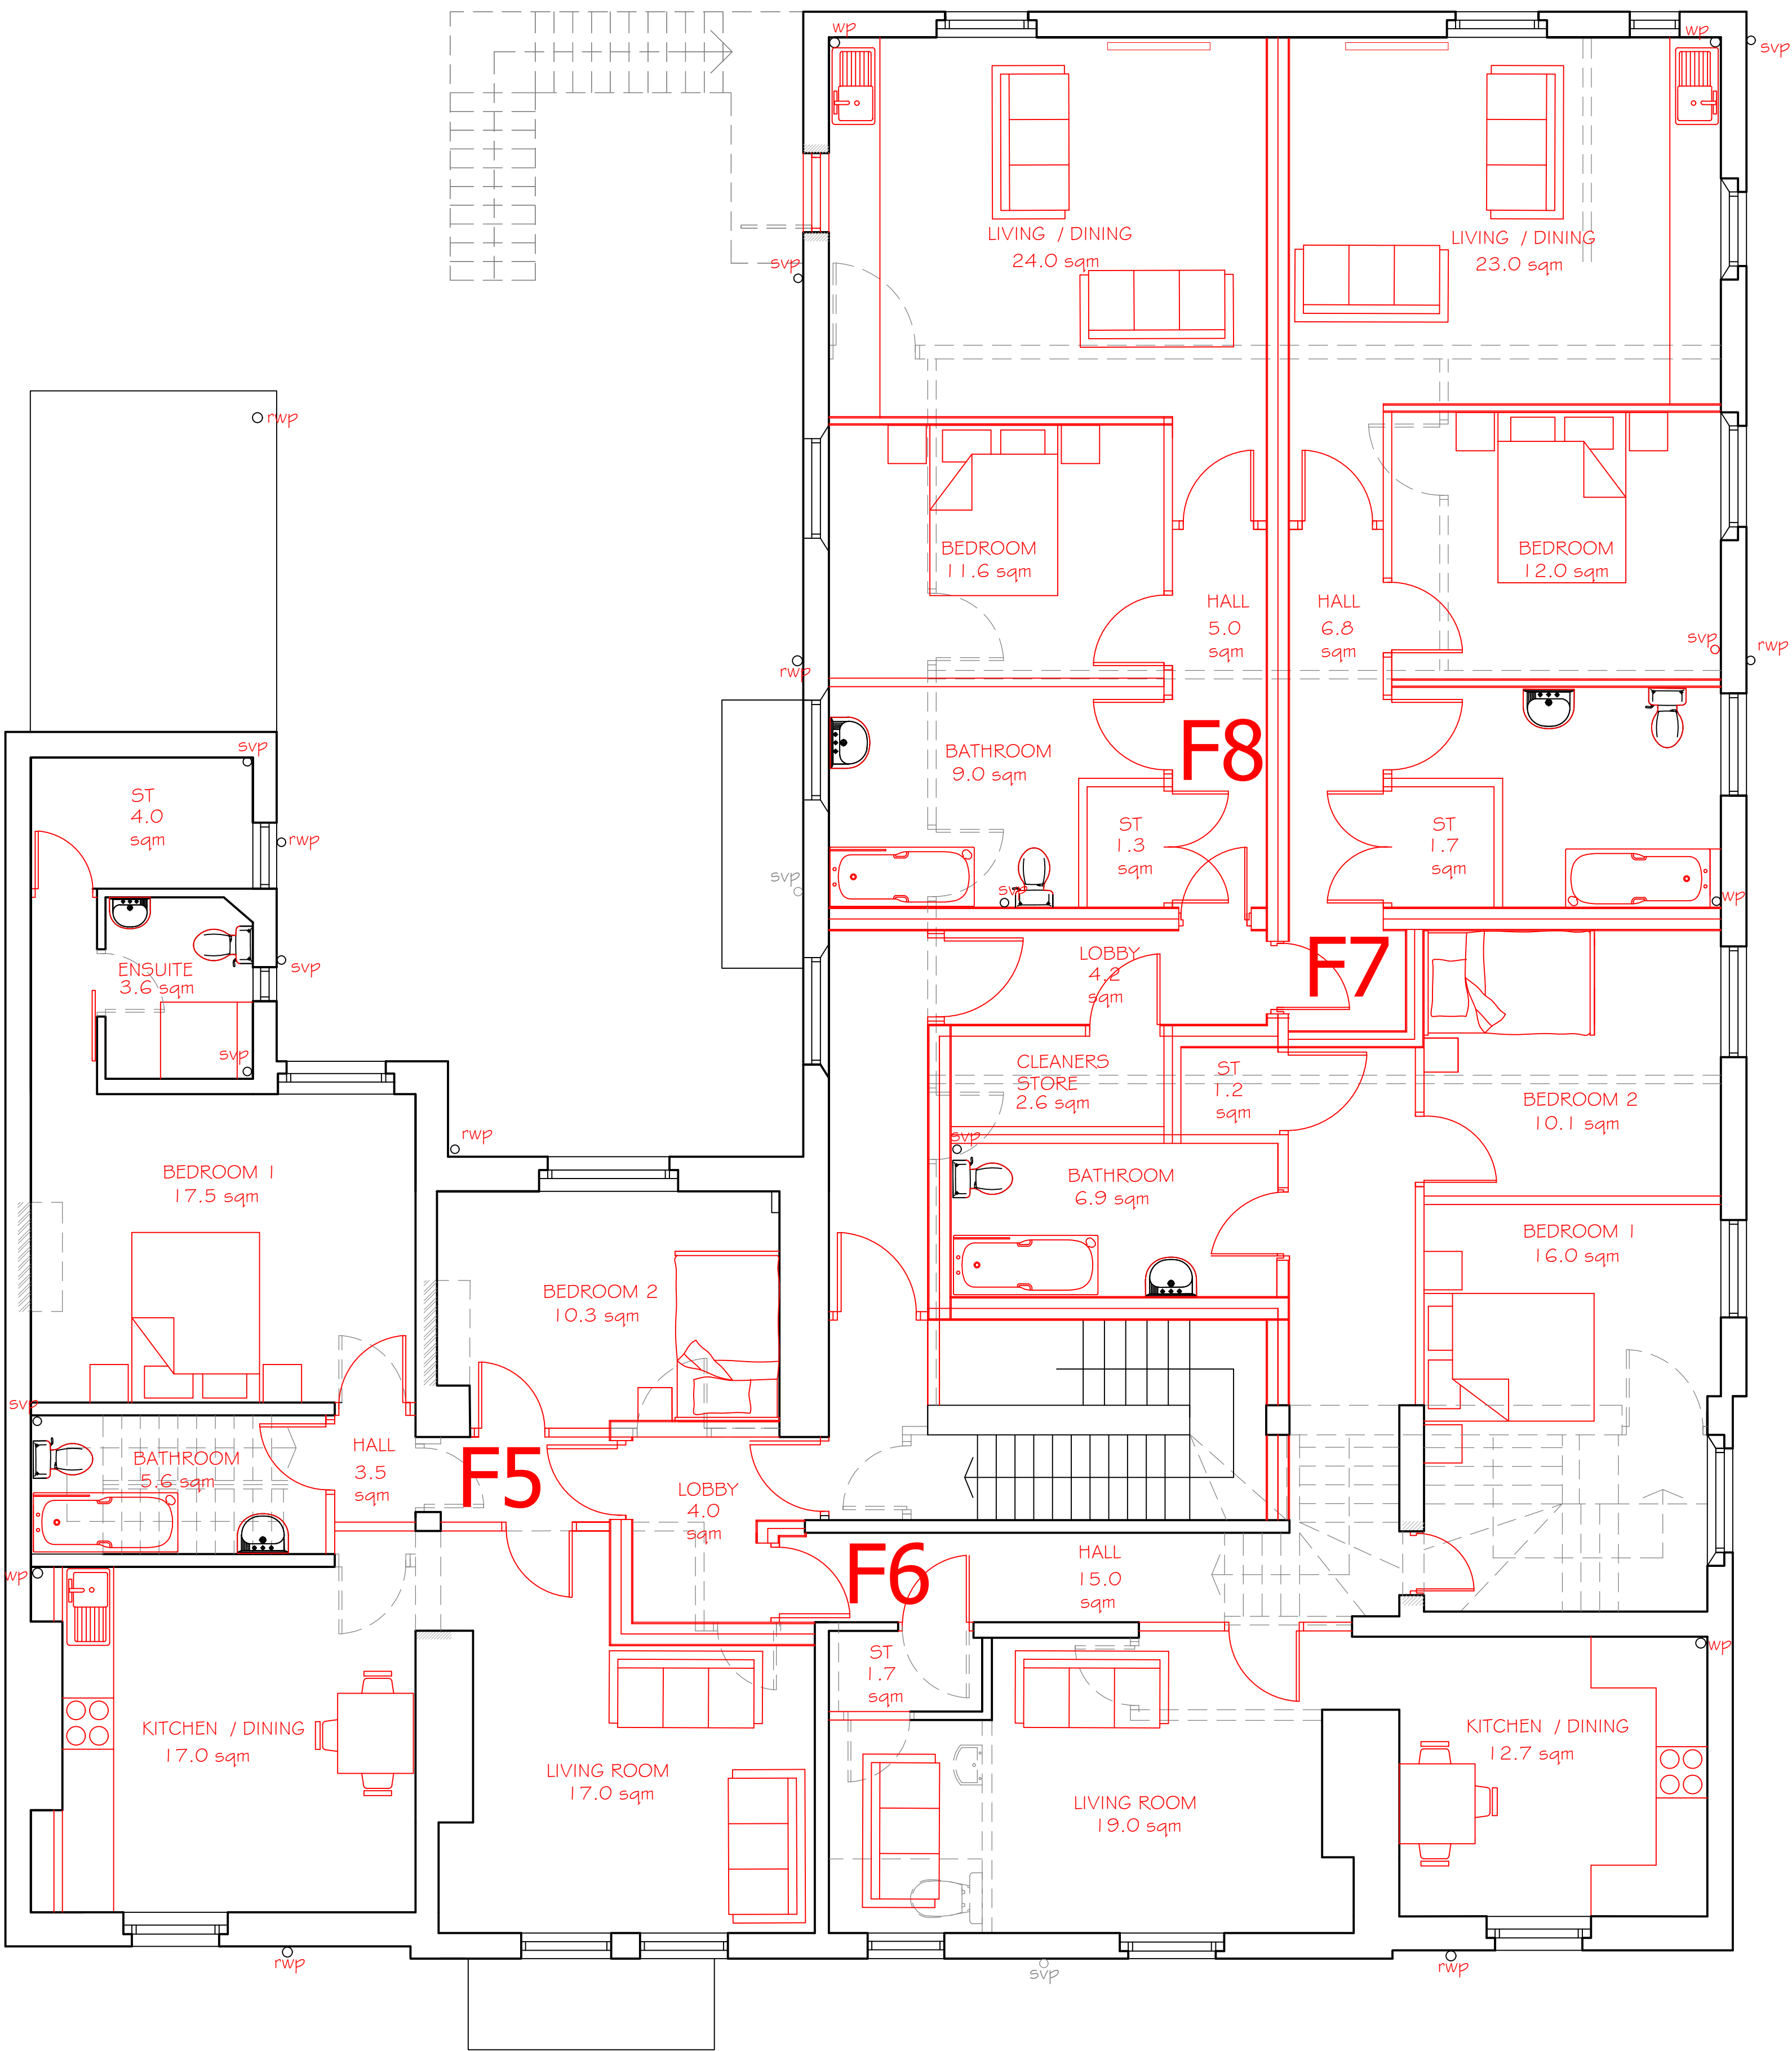

EXISTING FIRST FLOOR PLAN.
TOTAL INTERNAL FLOOR
AREA = 325sqm

 


PROPOSED FIRST FLOOR PLAN.

**PRESCOT POLICE STATION,
DERBY ST , PRESCOT, L34 3LG**

F5 - F8

- F5 - 2 bed x 3 person 85 sqm
 - F6 - 2 bed x 3 person 88 sqm
 - F7 - 1 bed x 2 person 53 sqm
 - F8 - 1 bed x 2 person 52 sqm
- TOTAL INTERNAL FLOOR
AREA = 325sqm

Table 1 - Minimum gross internal floor areas and storage (m ²)					
Number of bedrooms(b)	Number of bed spaces (persons)	1 storey dwellings	2 storey dwellings	3 storey dwellings	Built-in storage
1b	1p	38 (37) *			1.0
	2p	50	58		1.5
	3p	61	70		
2b	4p	70	79		2.0
	5p	74	84	90	
3b	6p	86	93	99	2.5
	7p	95	102	108	

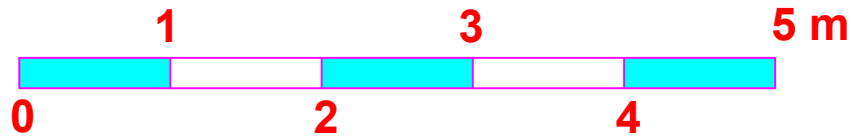

PRIMA GROUP.		DWG TITLE EXISTING & PROPOSED FIRST FLOOR PLANS .	
		JOB PRESCOT POLICE STATION, DERBY ST , PRESCOT , L34 3LG	
DRAWN DF.	DATE OCT'20.	SCALE 1:50@A1.	DWG No 102-03B

