




FRONT DERBY ST ELEVATION (A).



SIDE ELEVATION (B).




REAR ELEVATION (C).

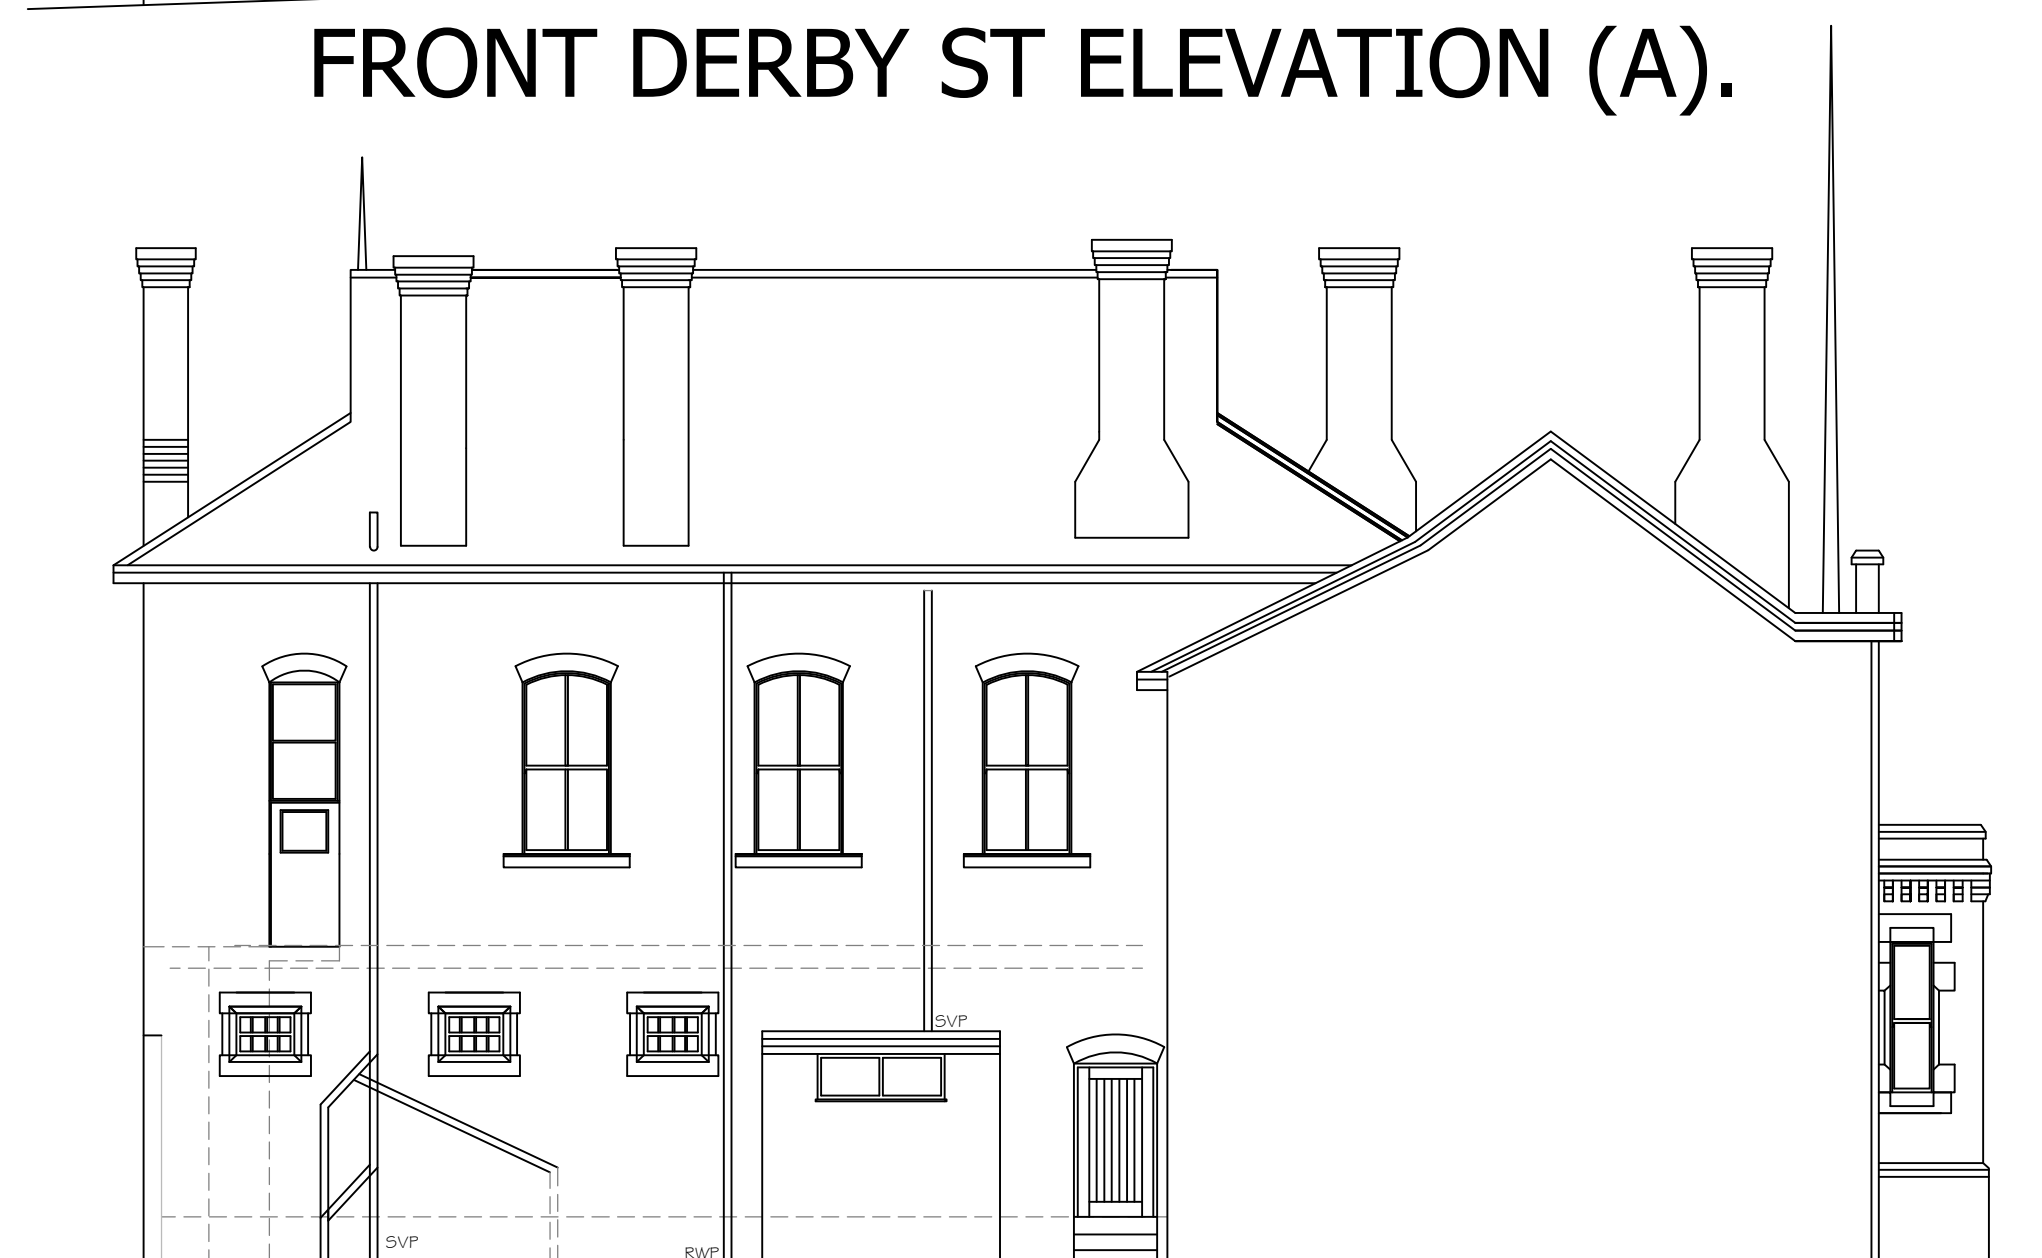

SIDE ELEVATION (D).





REAR ELEVATION (E).

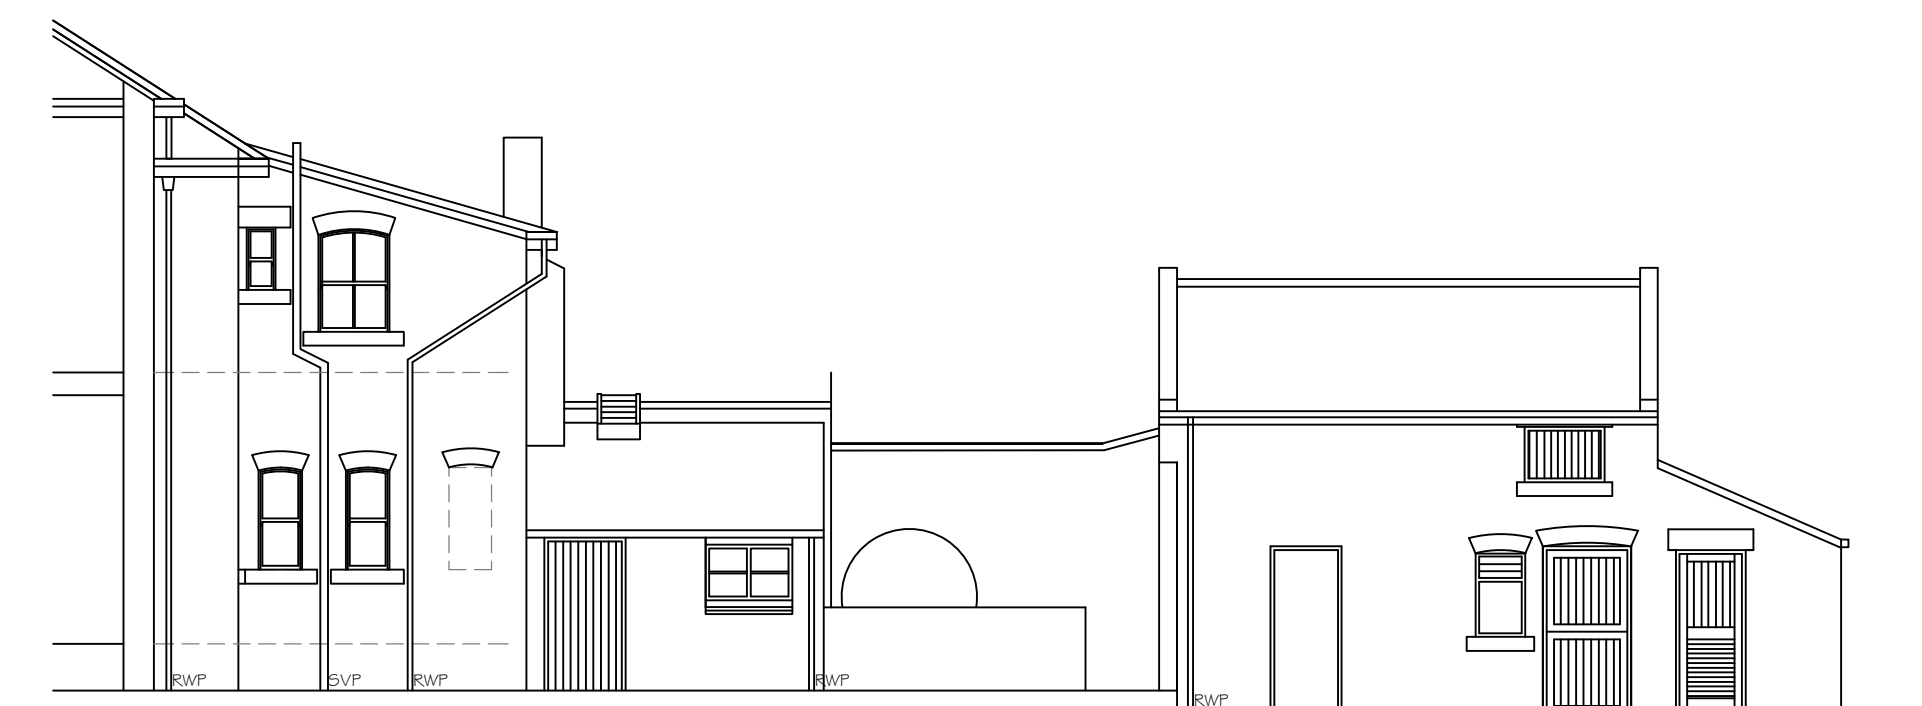


SIDE ELEVATION (F).



SIDE ELEVATION (G).

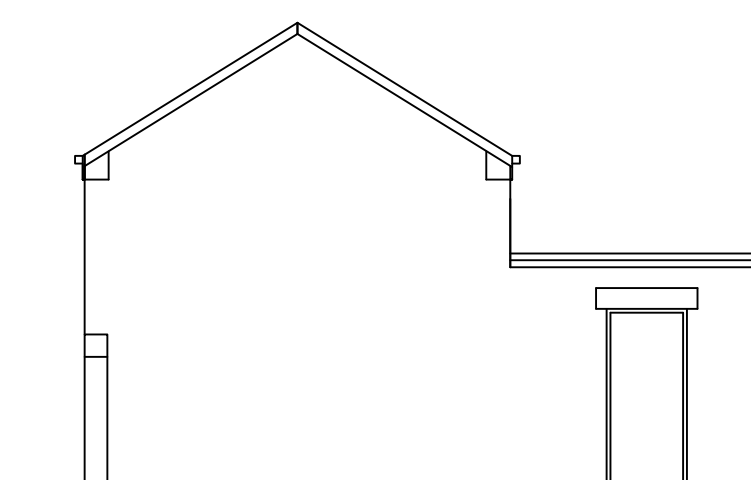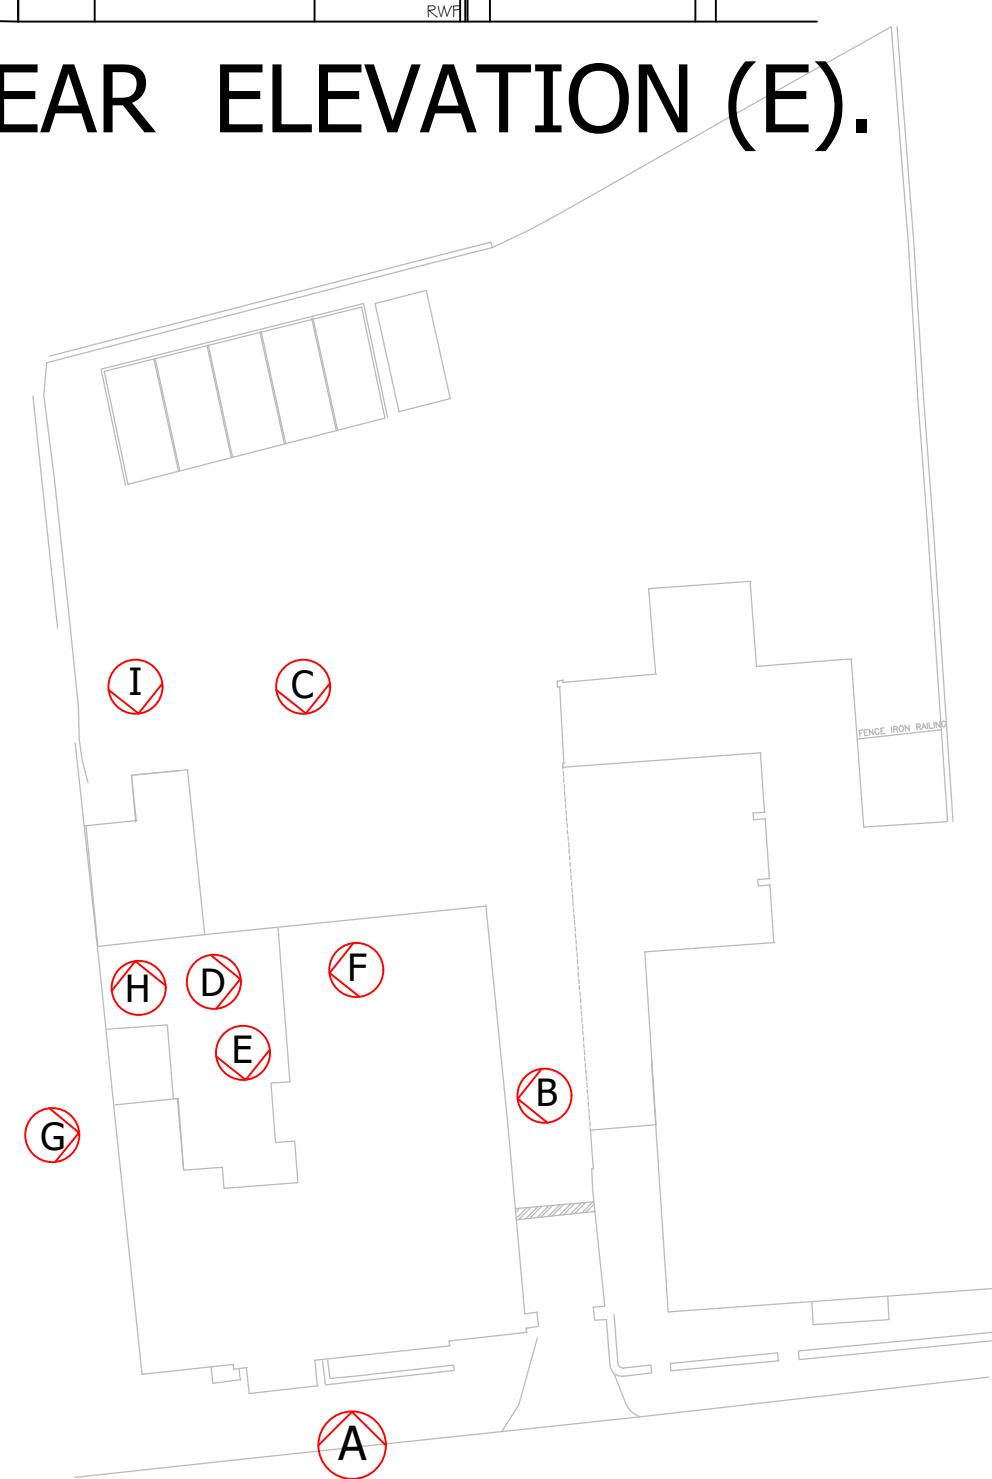


REAR ELEVATION (H).

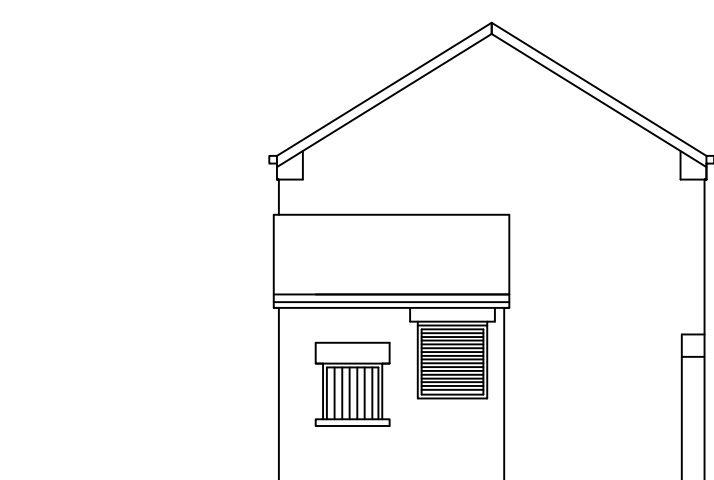

REAR ELEVATION (I).

EXISTING ELEVATIONS. 1:100@A1.

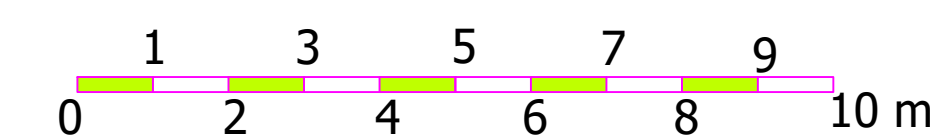

PRIMA GROUP.		DWG TITLE EXISTING POLICE STATION ELEVATIONS .	
		JOB PRESCOT POLICE STATION, DERBY ST , PRESCOT , L34 3LG	
DRAWN DF.	DATE OCT'22.	SCALE 1:100@A1.	DWG No 102-05

