




FRONT DERBY ST ELEVATION (A).



SIDE ELEVATION (B).




REAR ELEVATION (C).

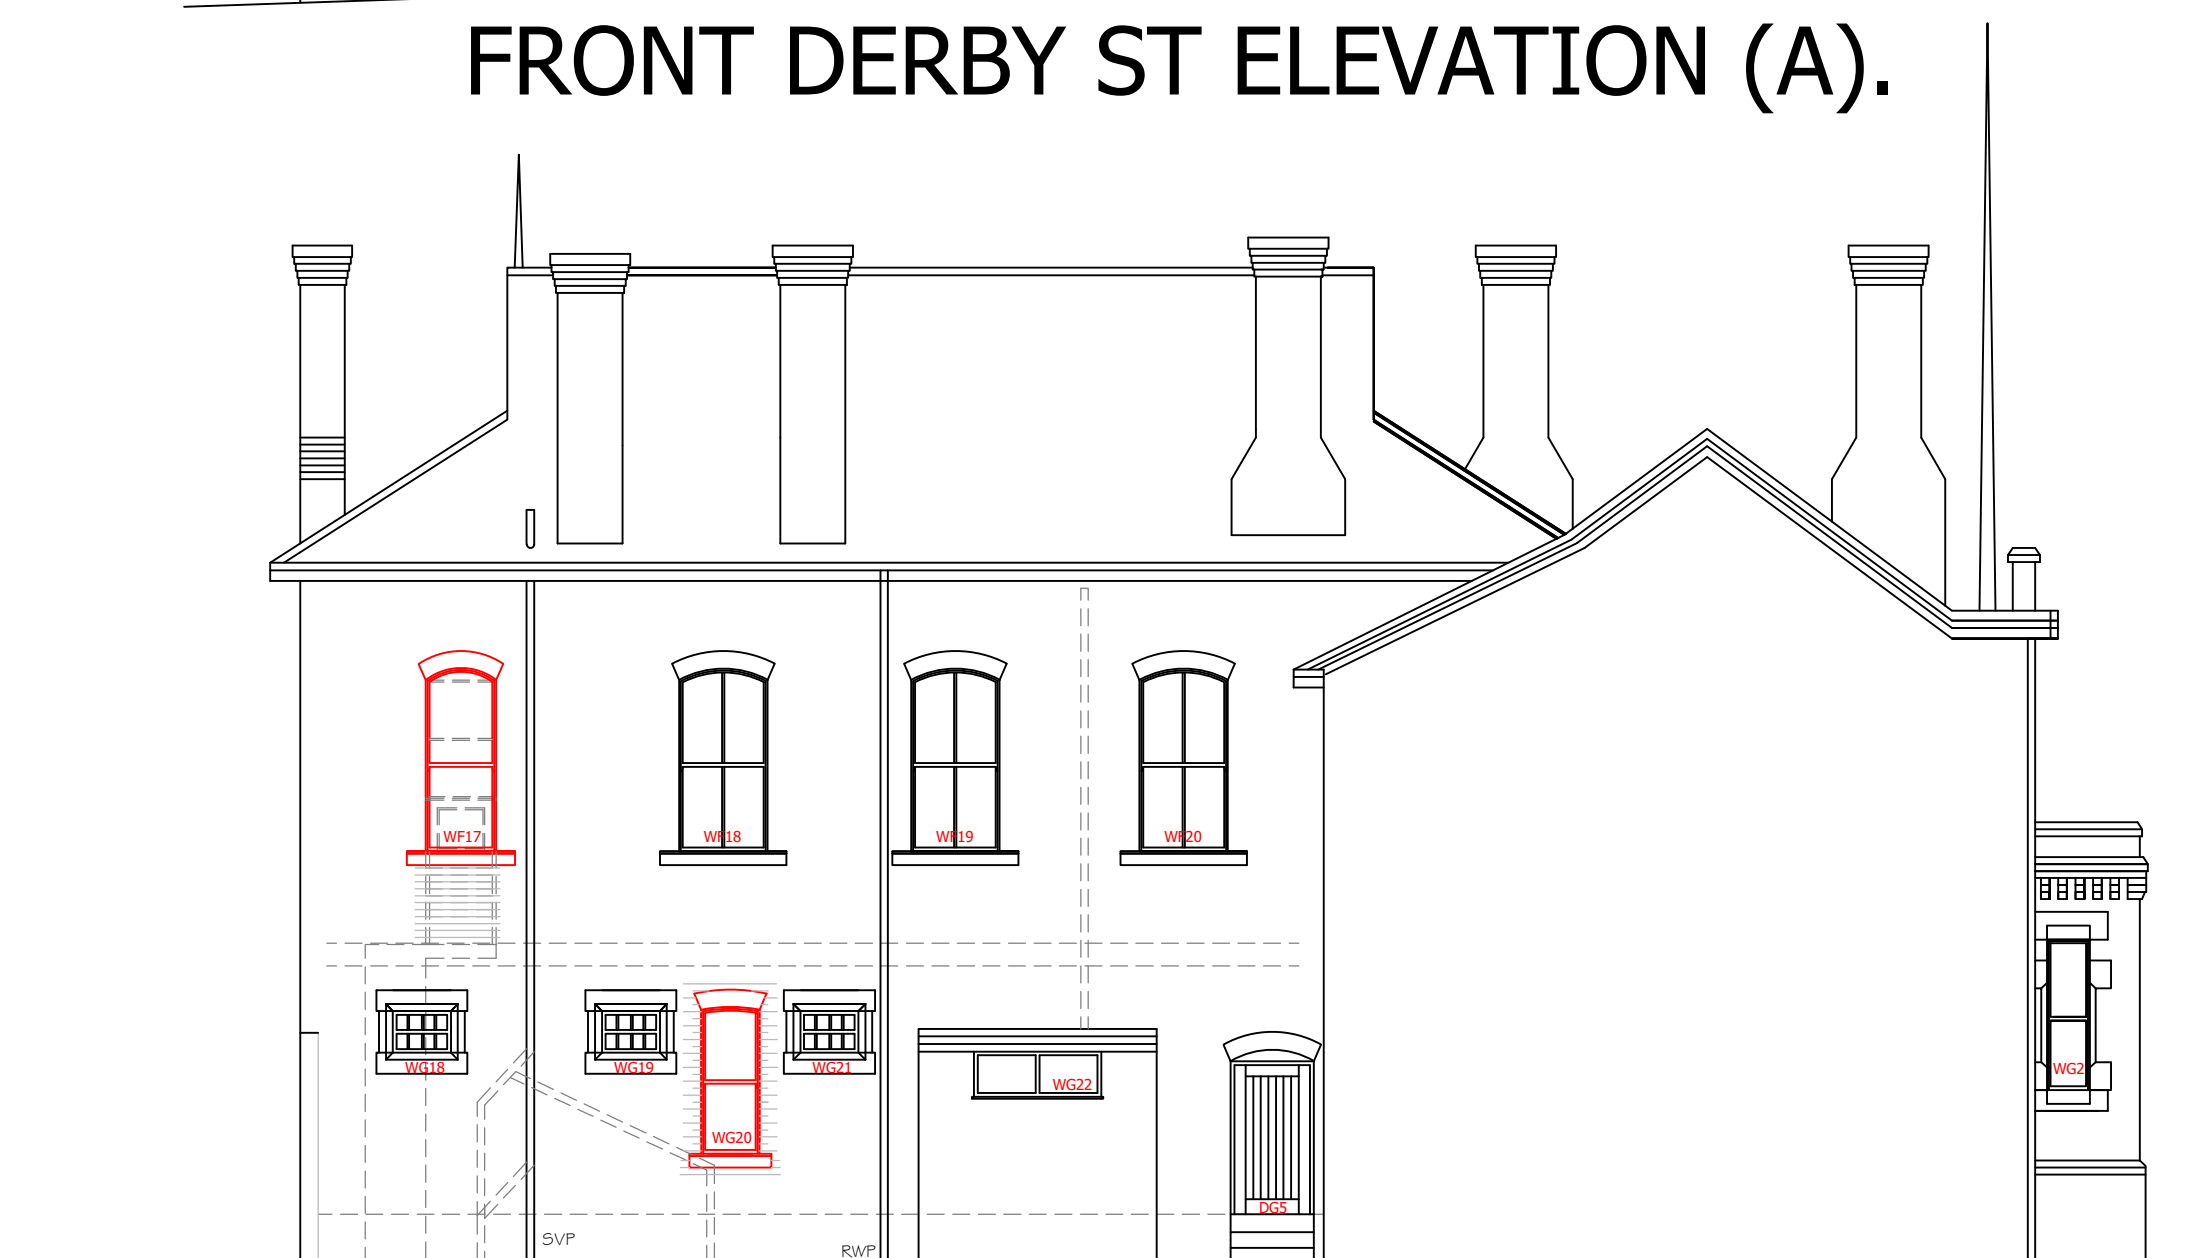


SIDE ELEVATION (D).





REAR ELEVATION (E).

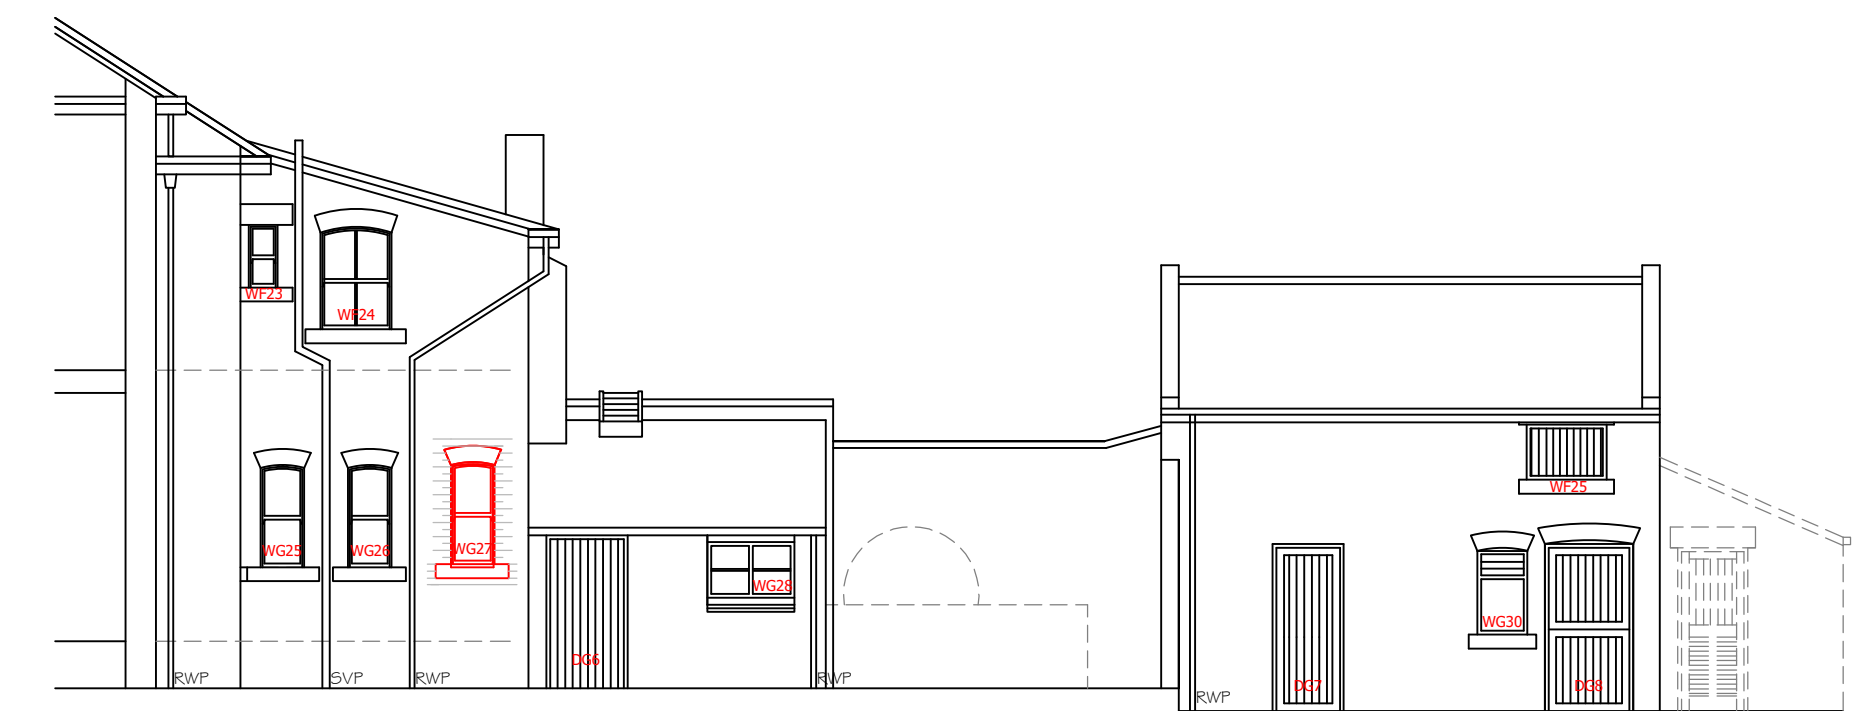

SIDE ELEVATION (F).

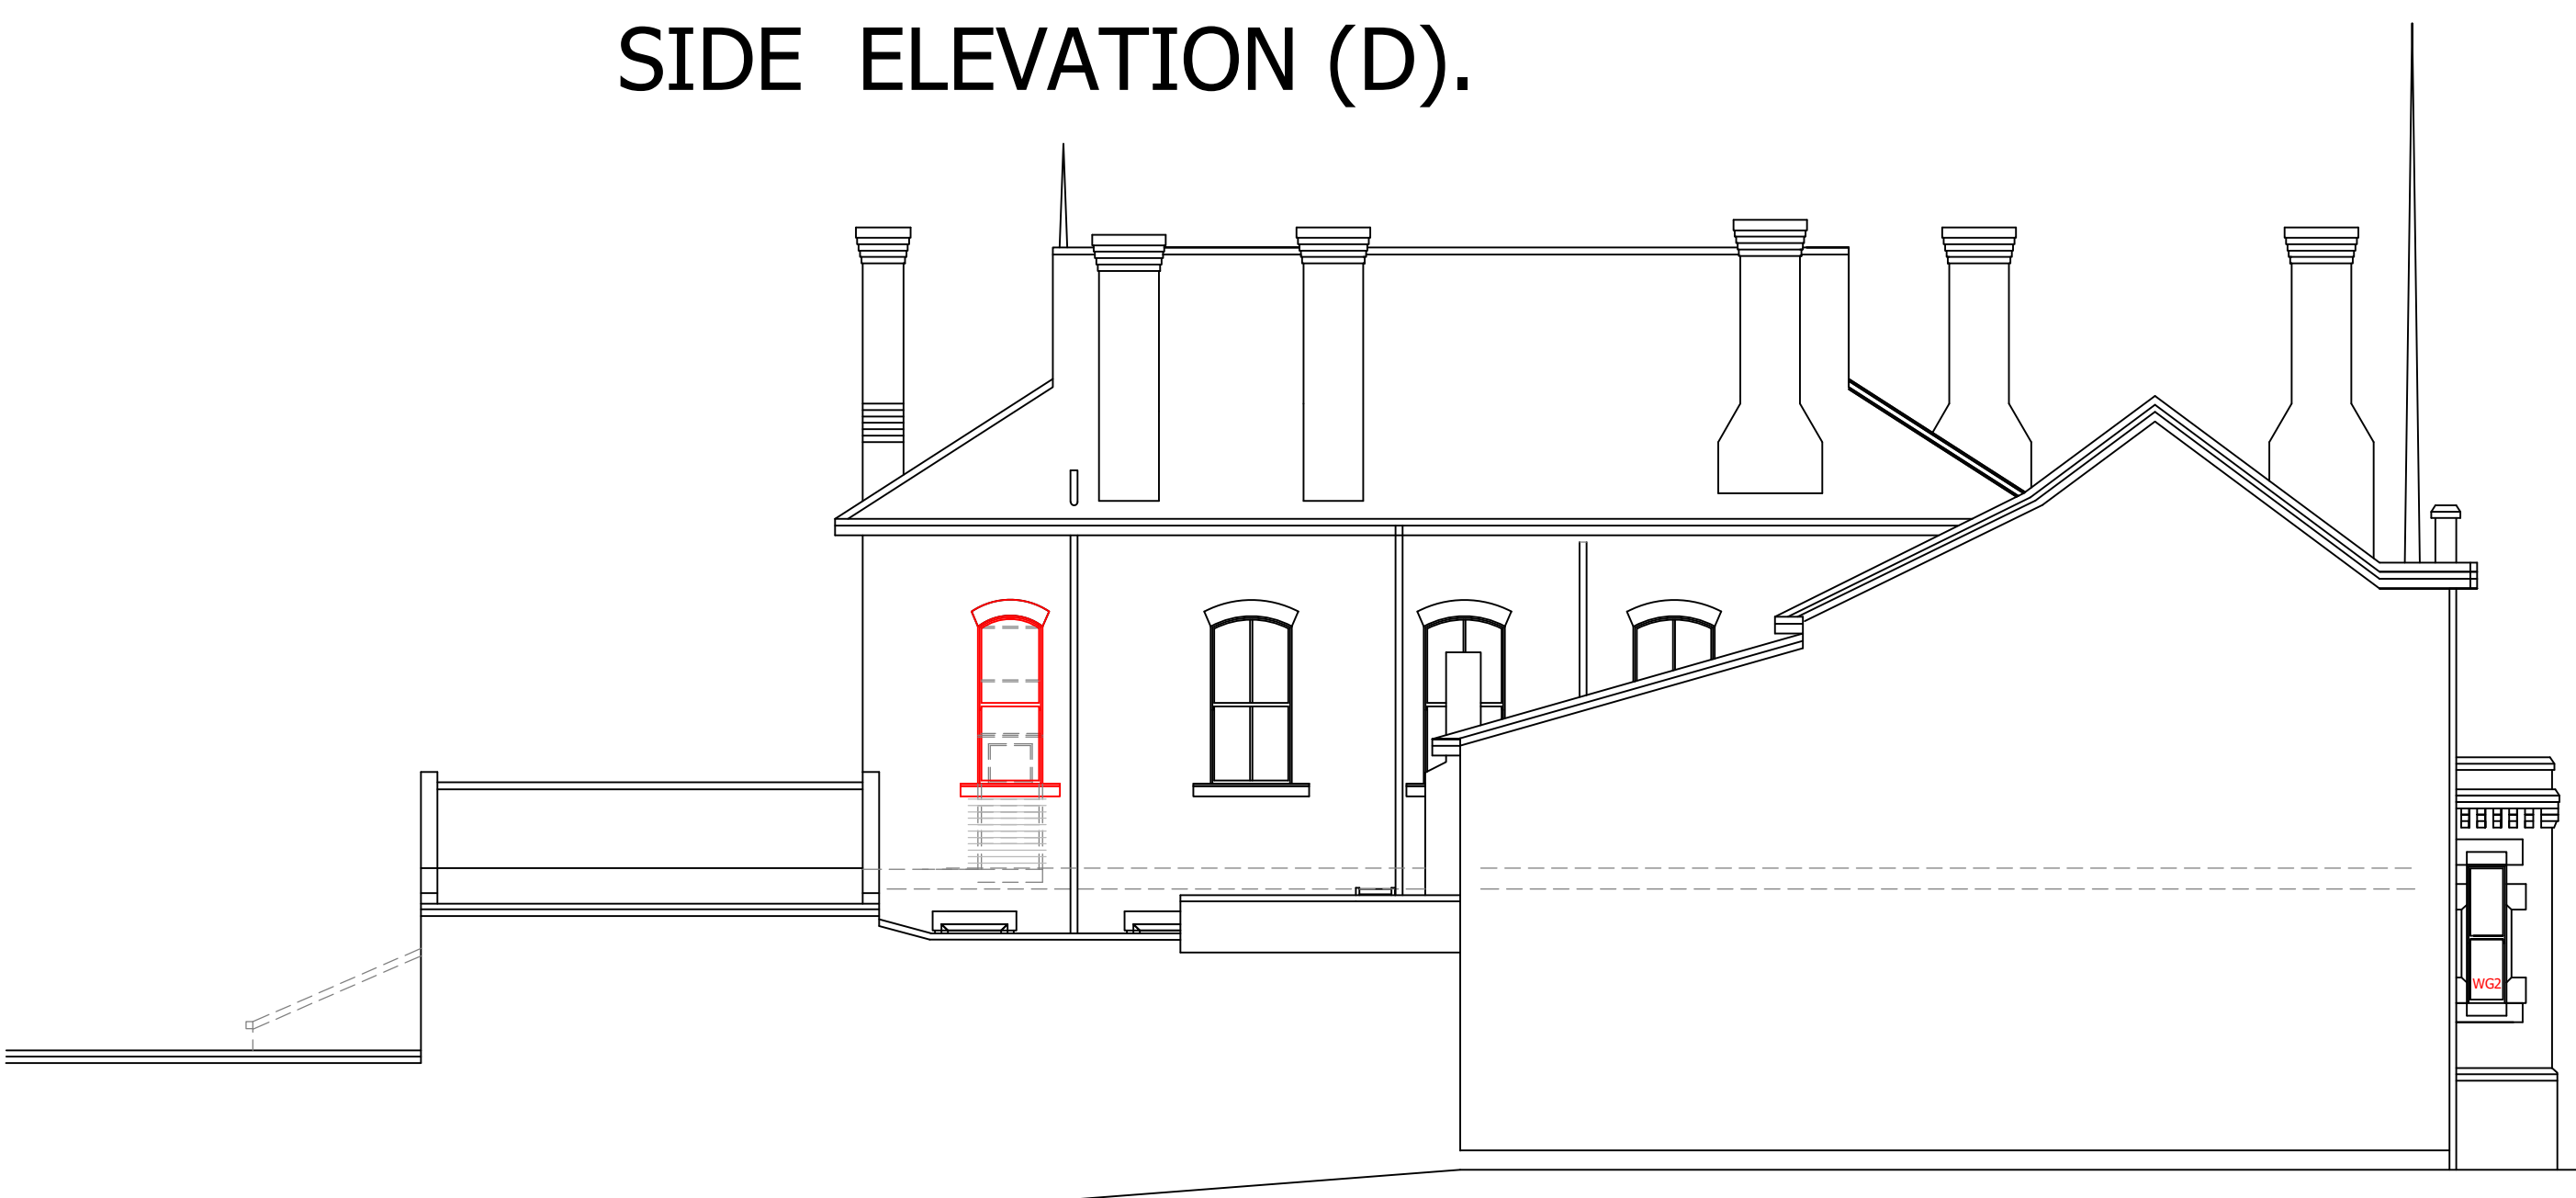


SIDE ELEVATION (G).

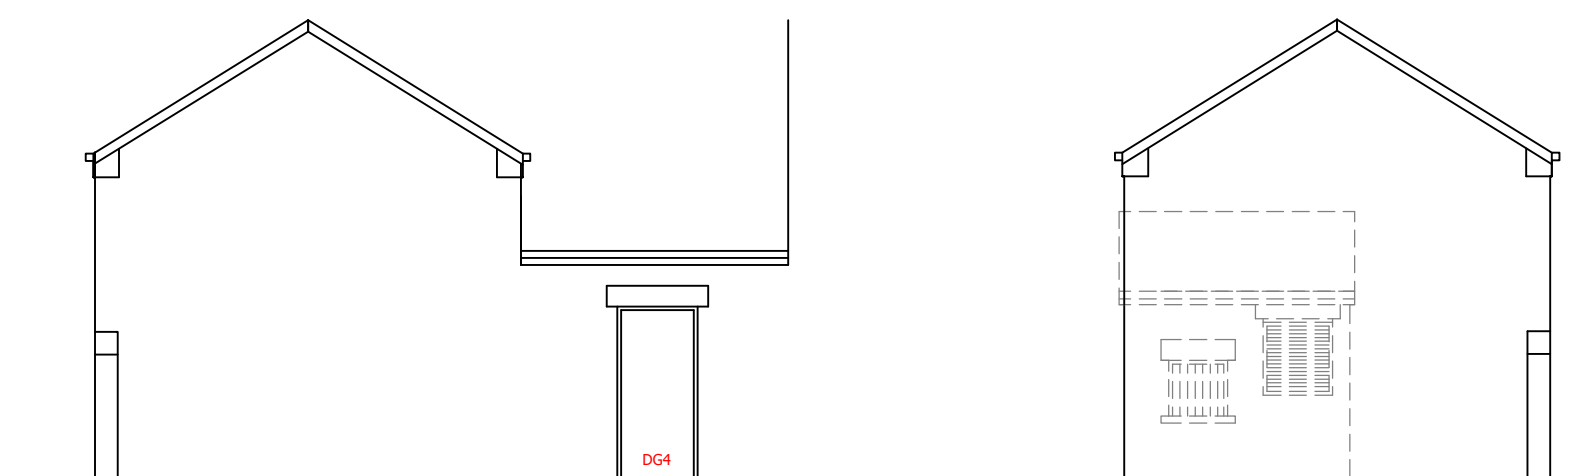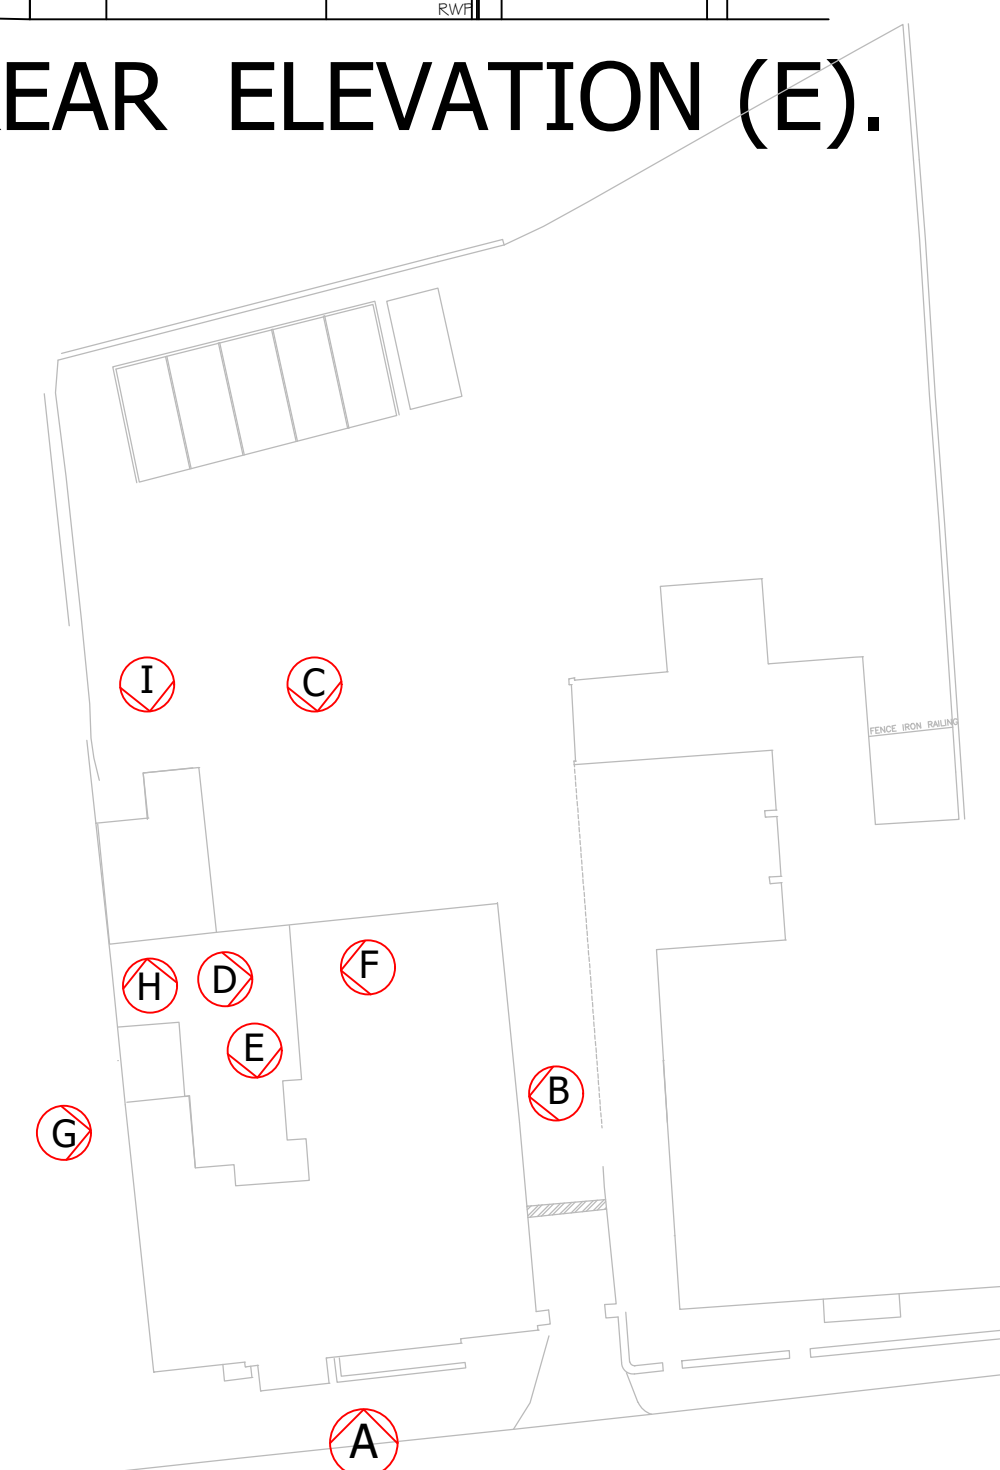

REAR ELEVATION (H).

PROPOSED ELEVATIONS. 1:100@A1.

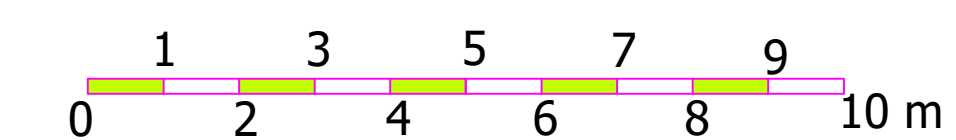

PRIMA GROUP.		DWG TITLE PROPOSED POLICE STATION ELEVATIONS .	
		JOB PRESCOT POLICE STATION, DERBY ST , PRESCOT , L34 3LG	
DRAWN DF.	DATE OCT'22.	SCALE 1:100@A1.	DWG No 102-06

