


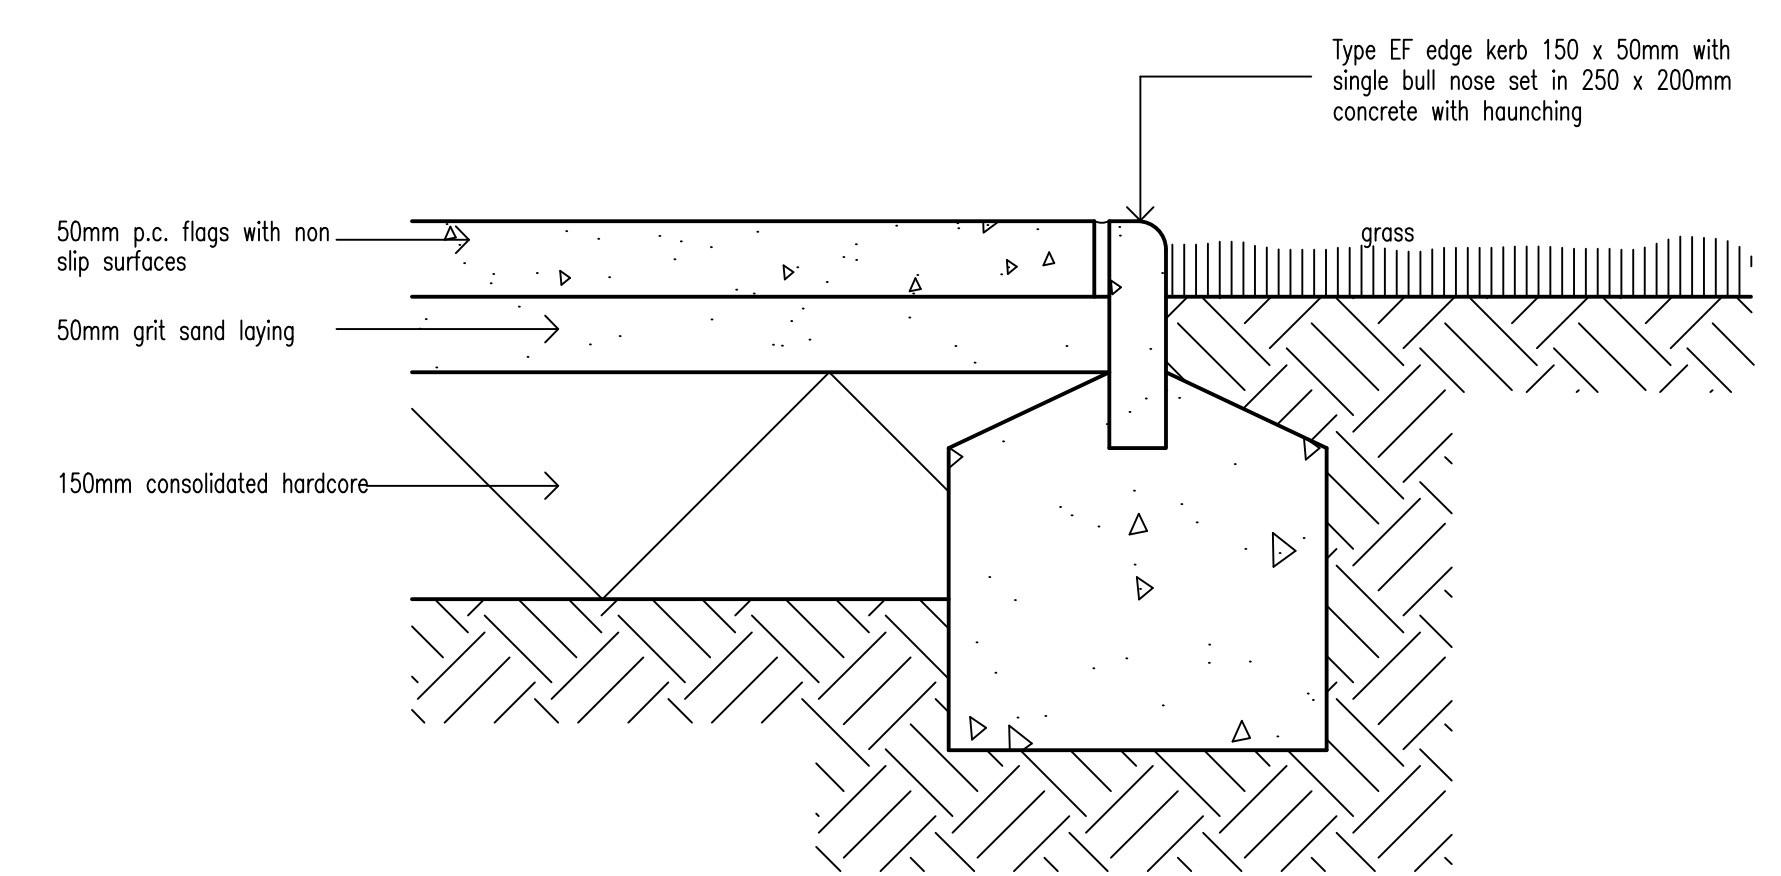


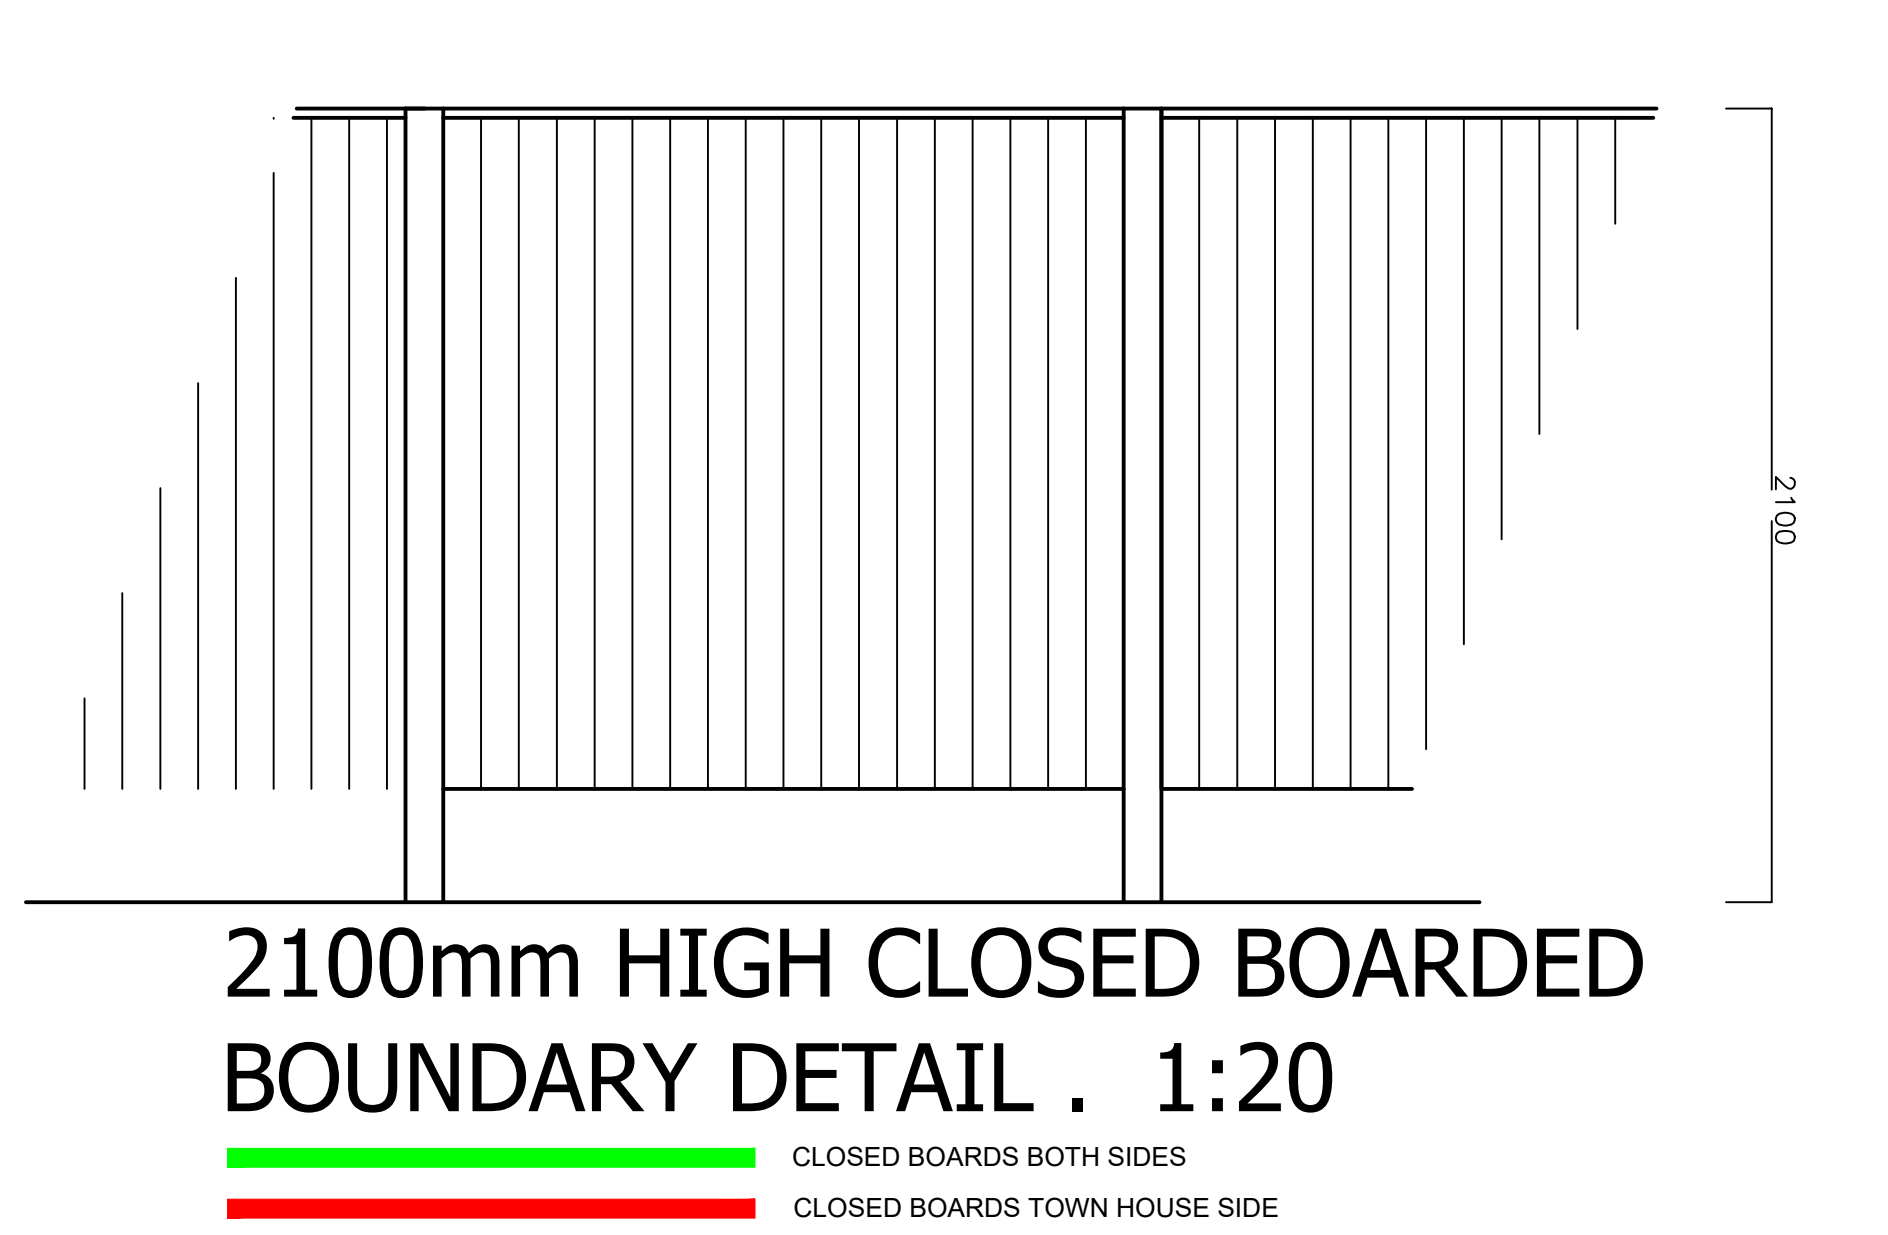

TOWNHOUSE REAR GARDEN PAVING DETAIL 1:20.

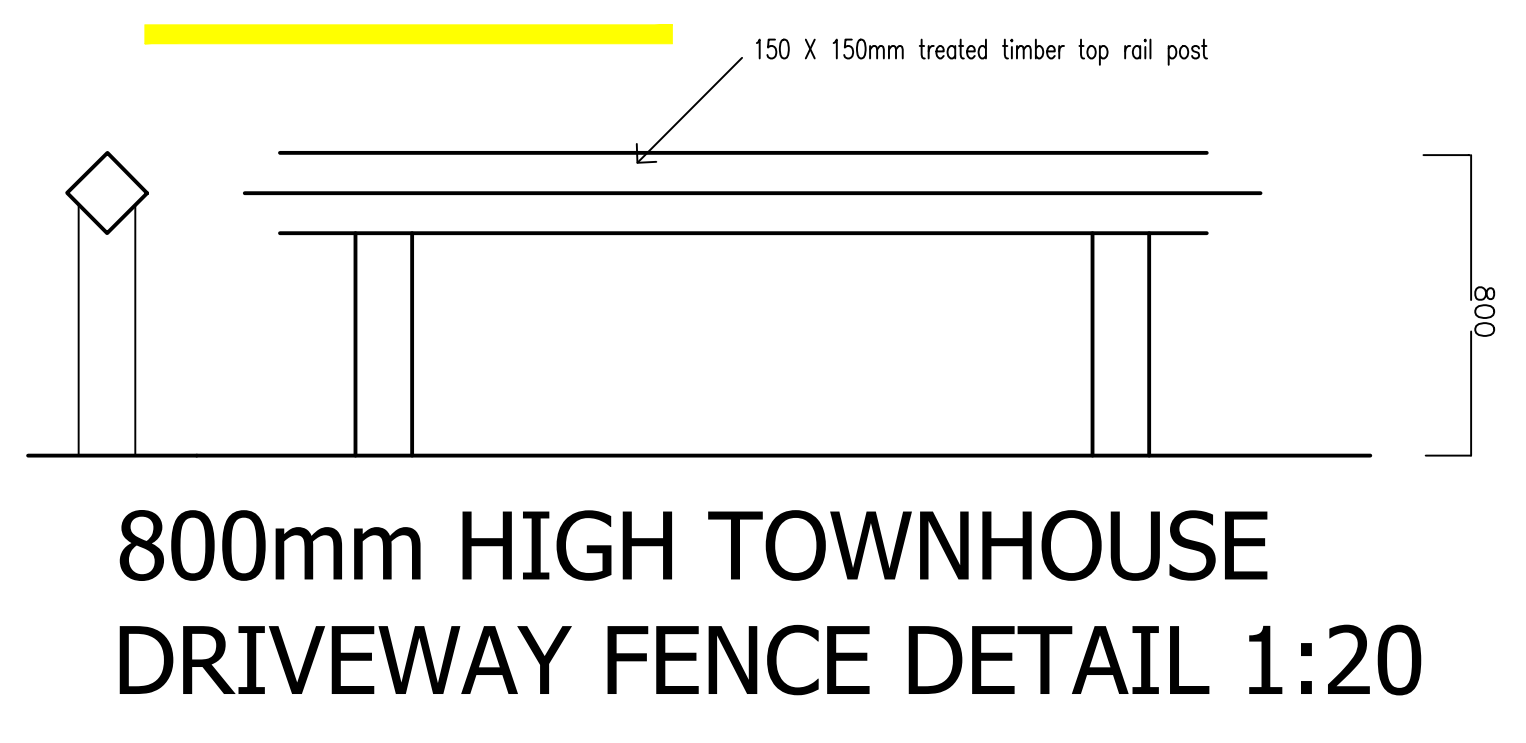


EXISTING BOUNDARY WALLS

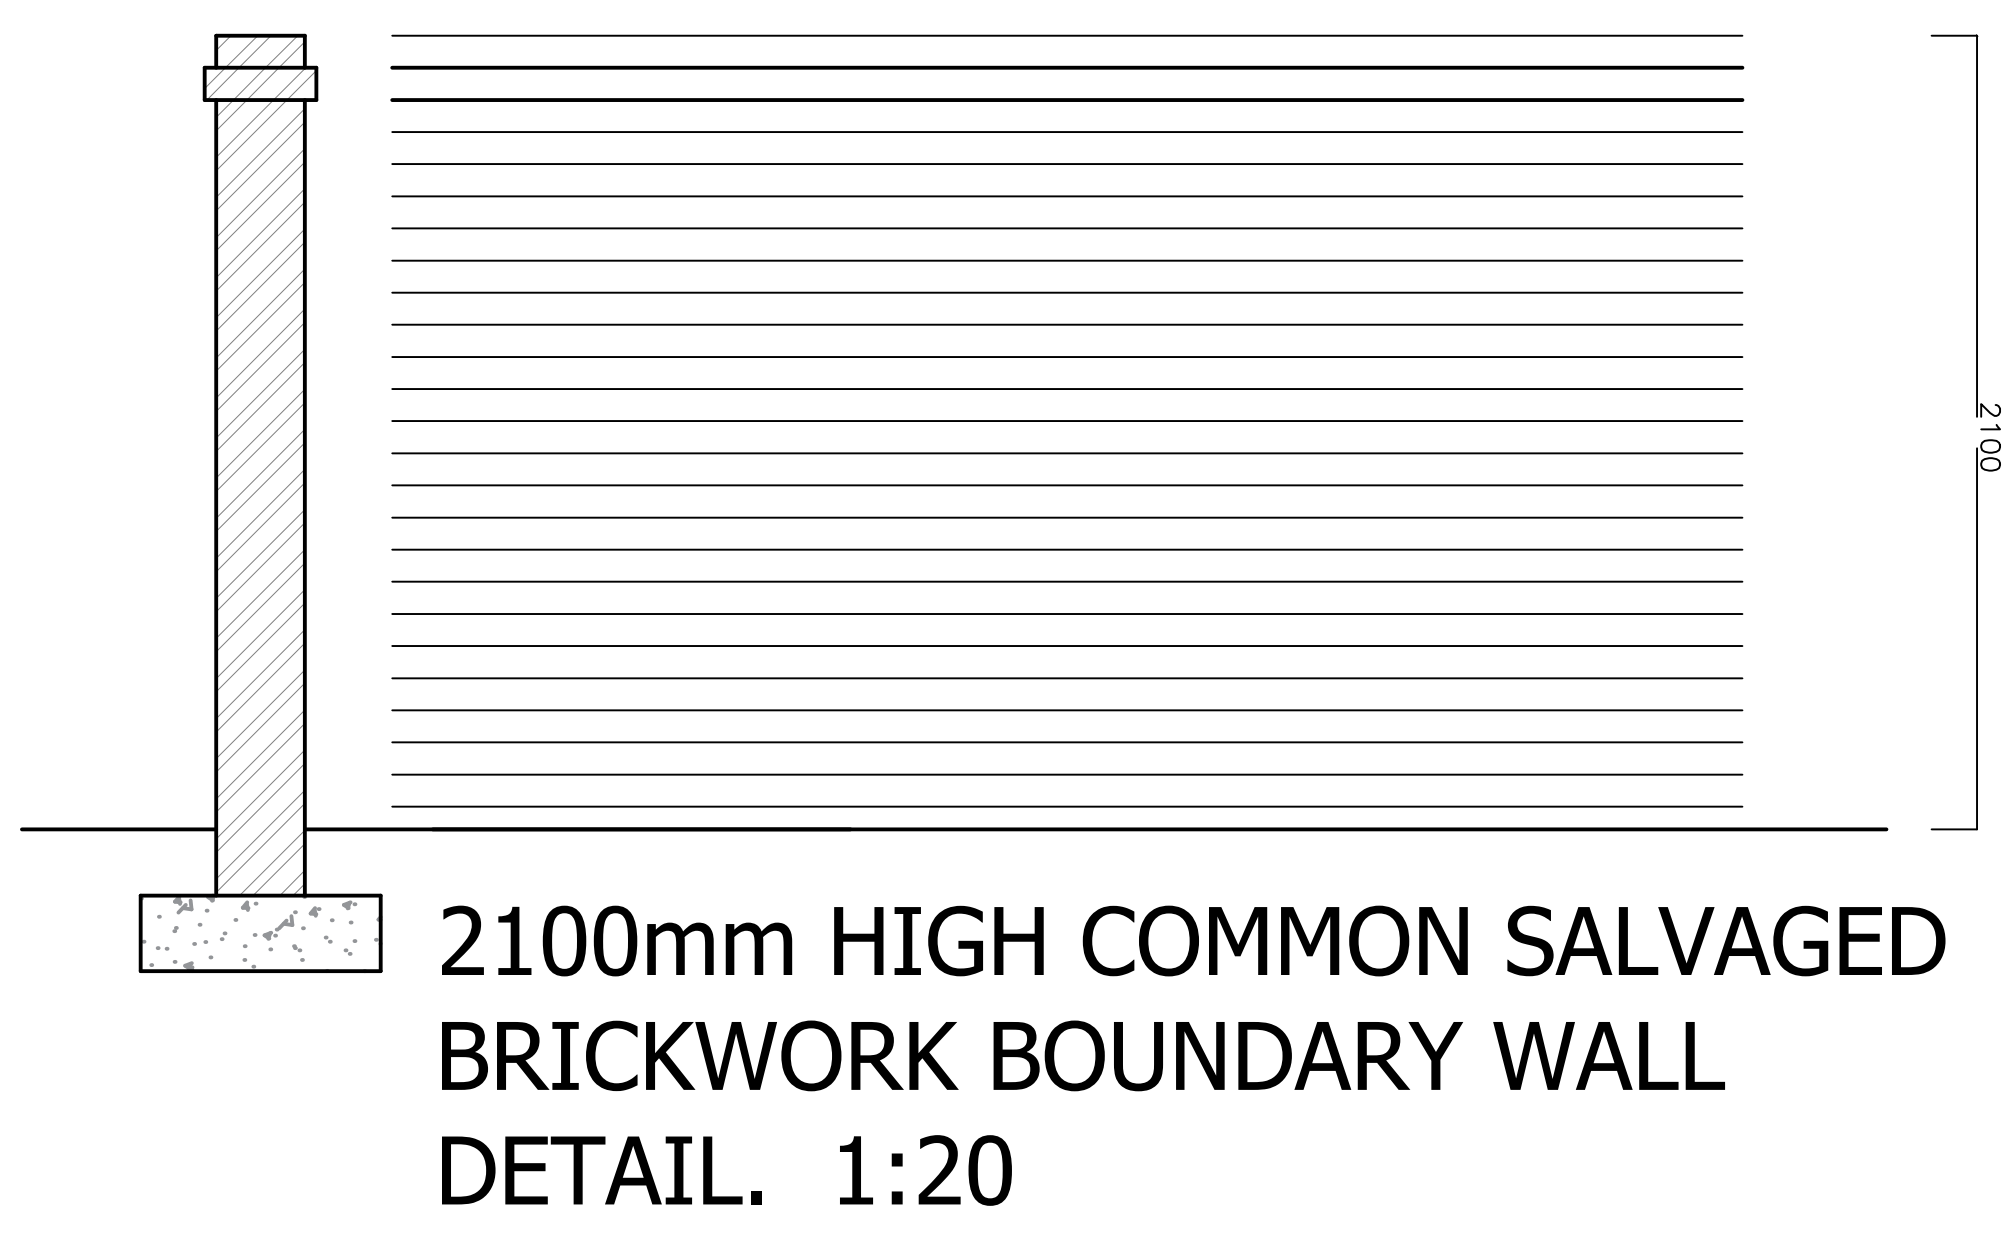

- 600 x 600mm PC CONCRETE FLAGS
- ROTARY DRYER WASHING LINE

PROPOSED BOUNDARY TREATMENT / HARDSTANDING DETAILS . PRESCOT POLICE STATION

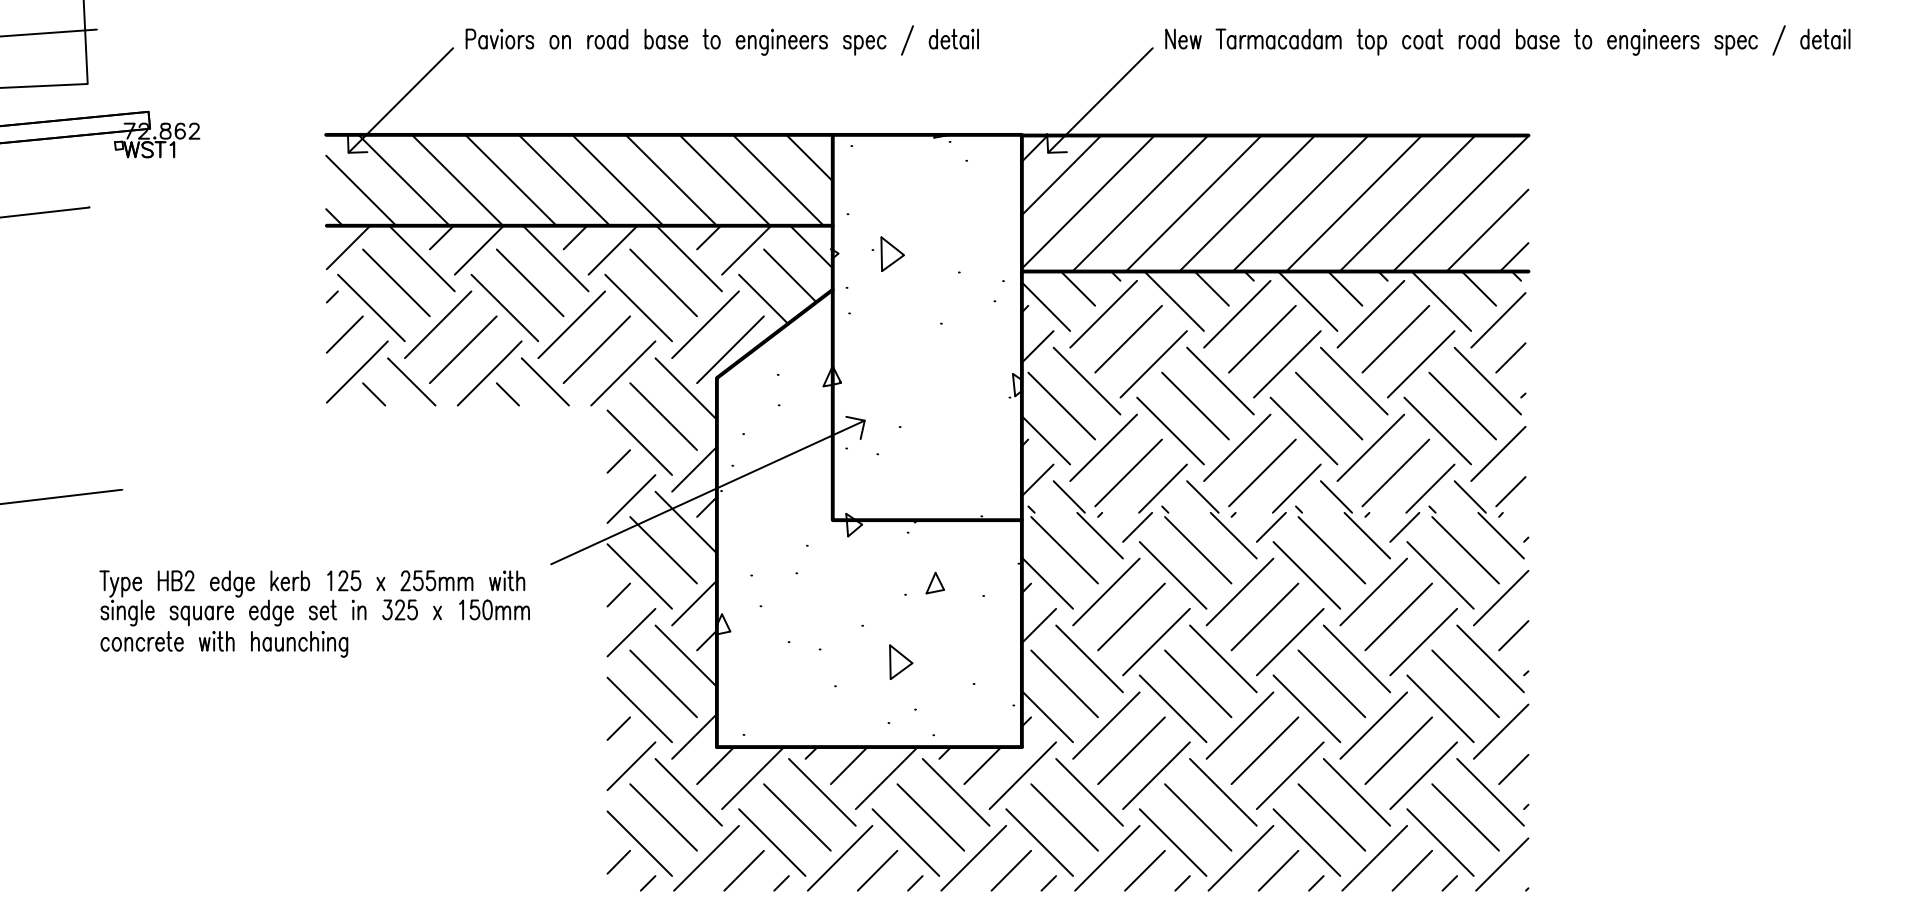

PAVIORS / TARMACADAM DETAIL 1:20

PROPOSED SITE PLAN. 1:200@A1.

PRIMA GROUP.		DWG TITLE PROPOSED BOUNDARY TREATMENT / HARDSTANDING DETAILS.	
		JOB PRESCOT POLICE STATION, DERBY ST , PRESCOT , L34 3LG	
DRAWN DF.	DATE NOV'22.	SCALE 1:200@A1.	DWG No 102-08