

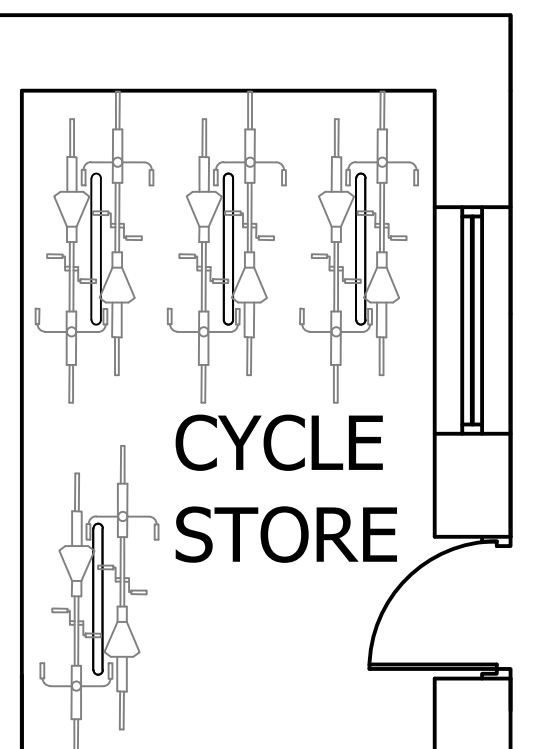
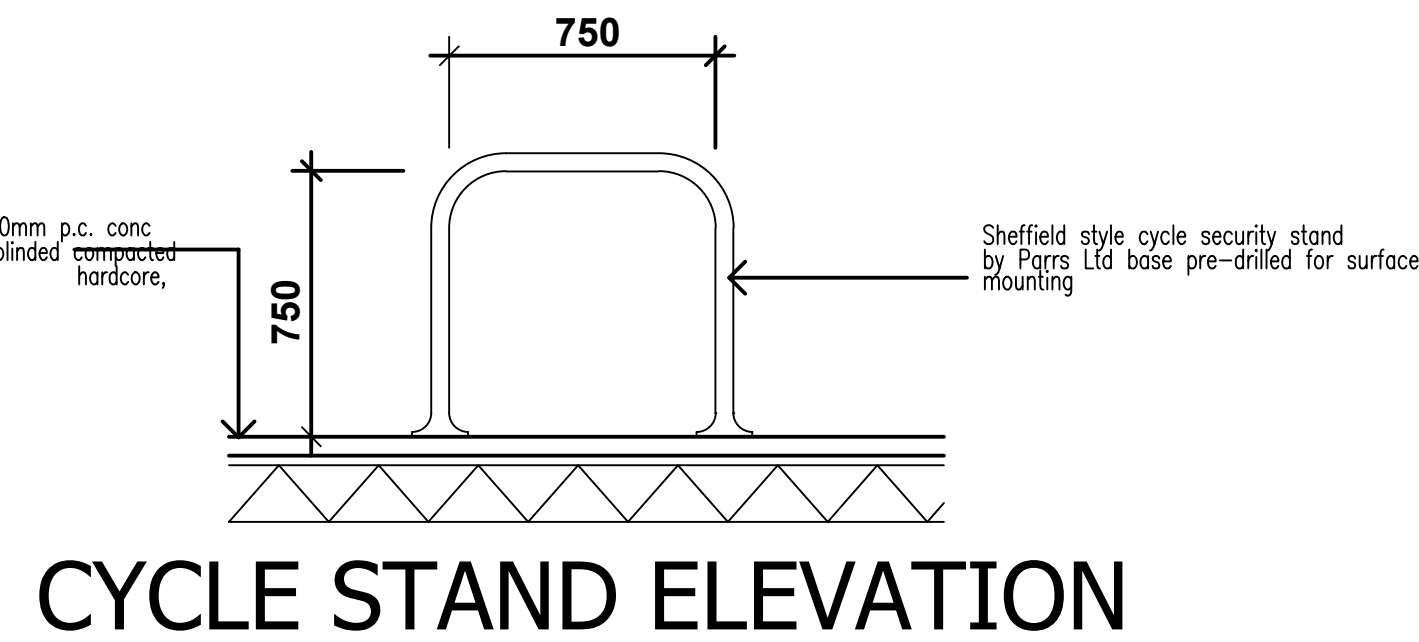
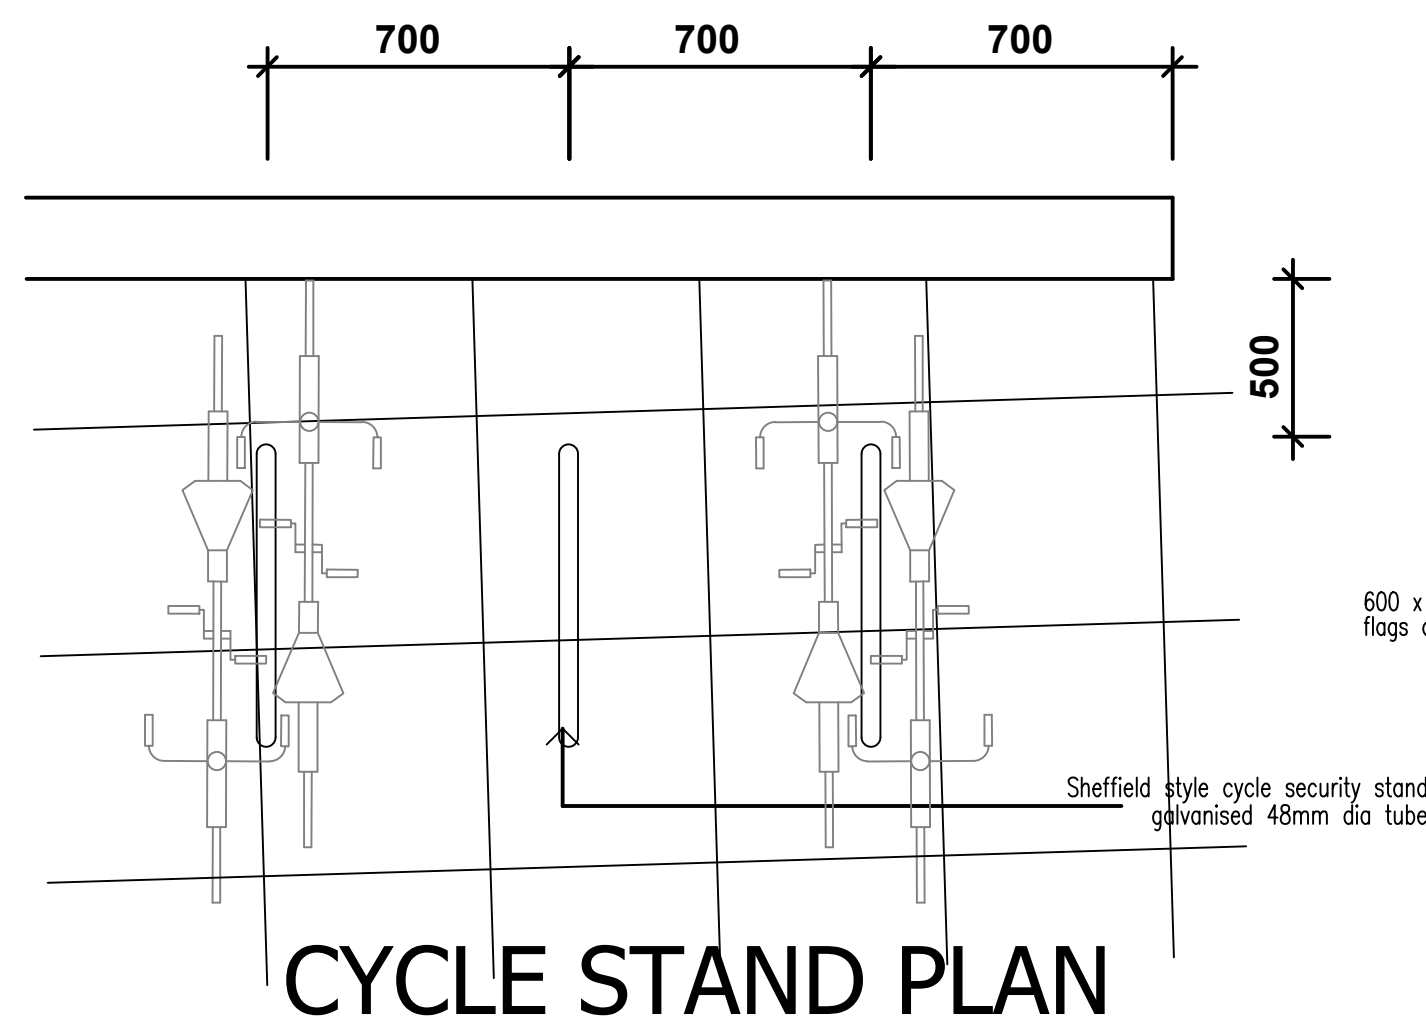
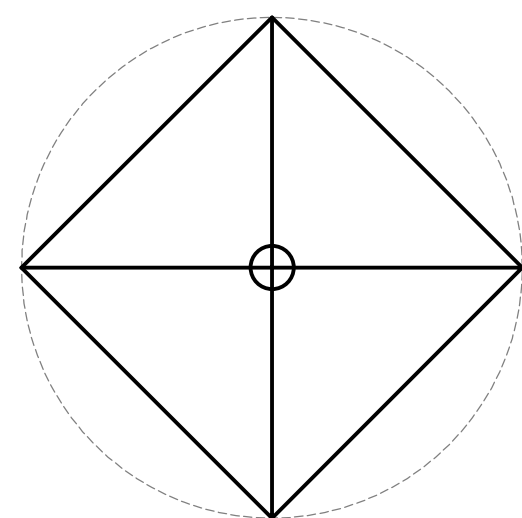


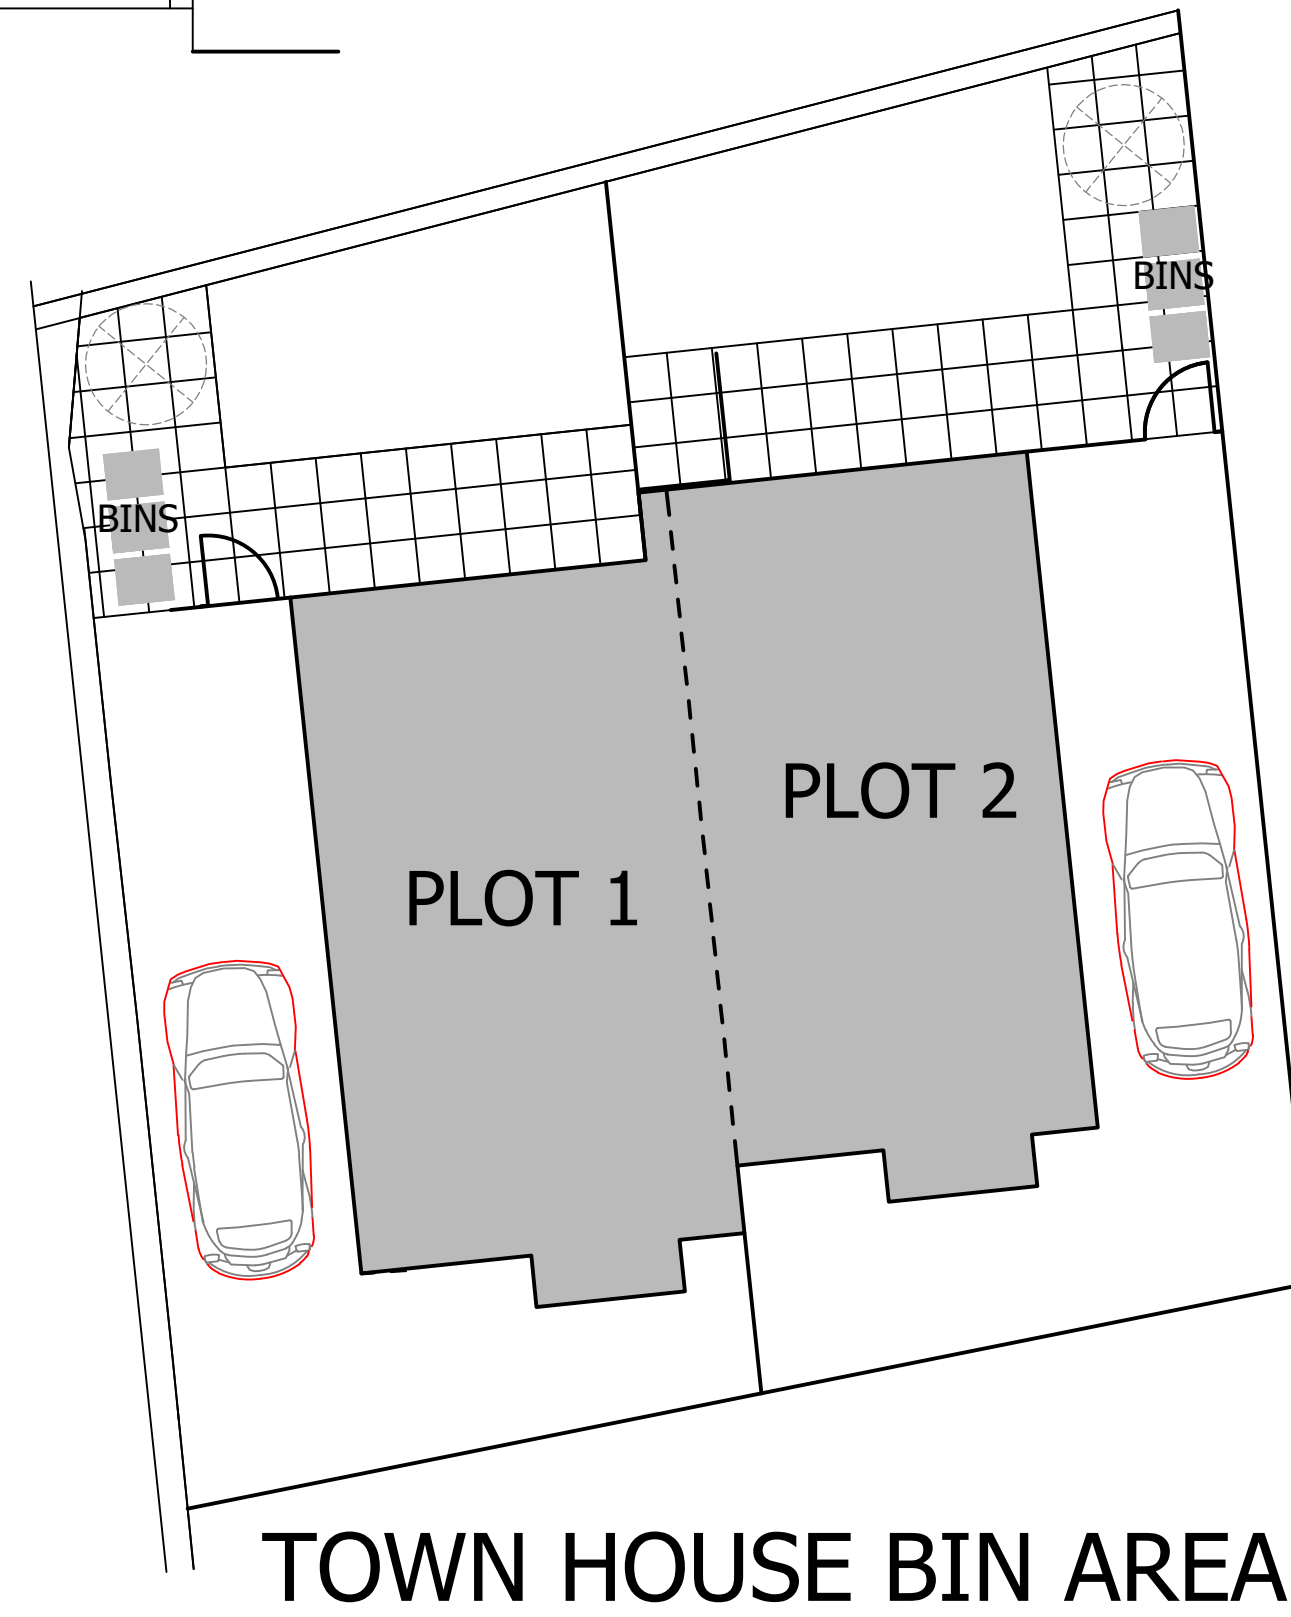

BIN / CYCLE STORAGE PRESCOT POLICE STATION

PROPOSED SITE PLAN. 1:200@A1.

PRIMA GROUP.		DWG TITLE PROPOSED BIN STORAGE / CYCLE STORAGE.	
		JOB PRESCOT POLICE STATION, DERBY ST , PRESCOT , L34 3LG	
DRAWN DF.	DATE NOV'22.	SCALE 1:200@A1.	DWG No 102-09

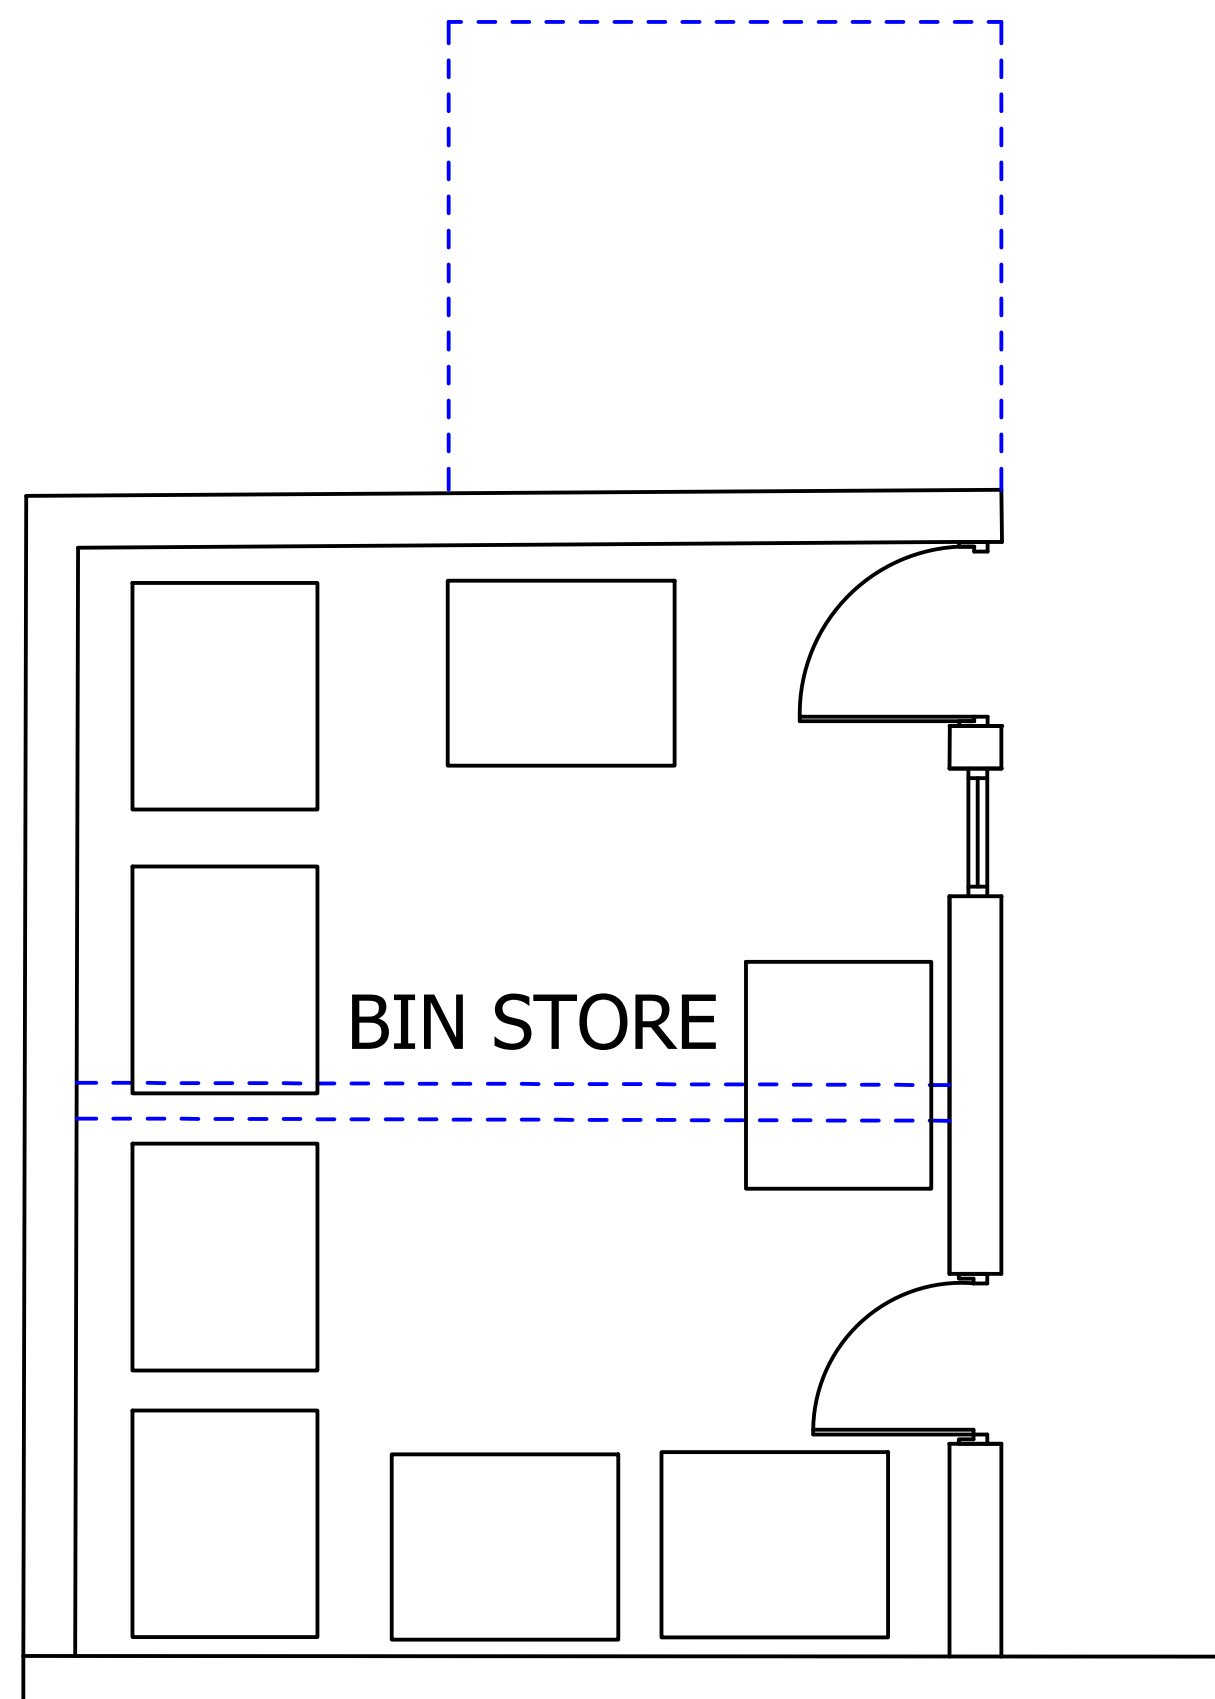