



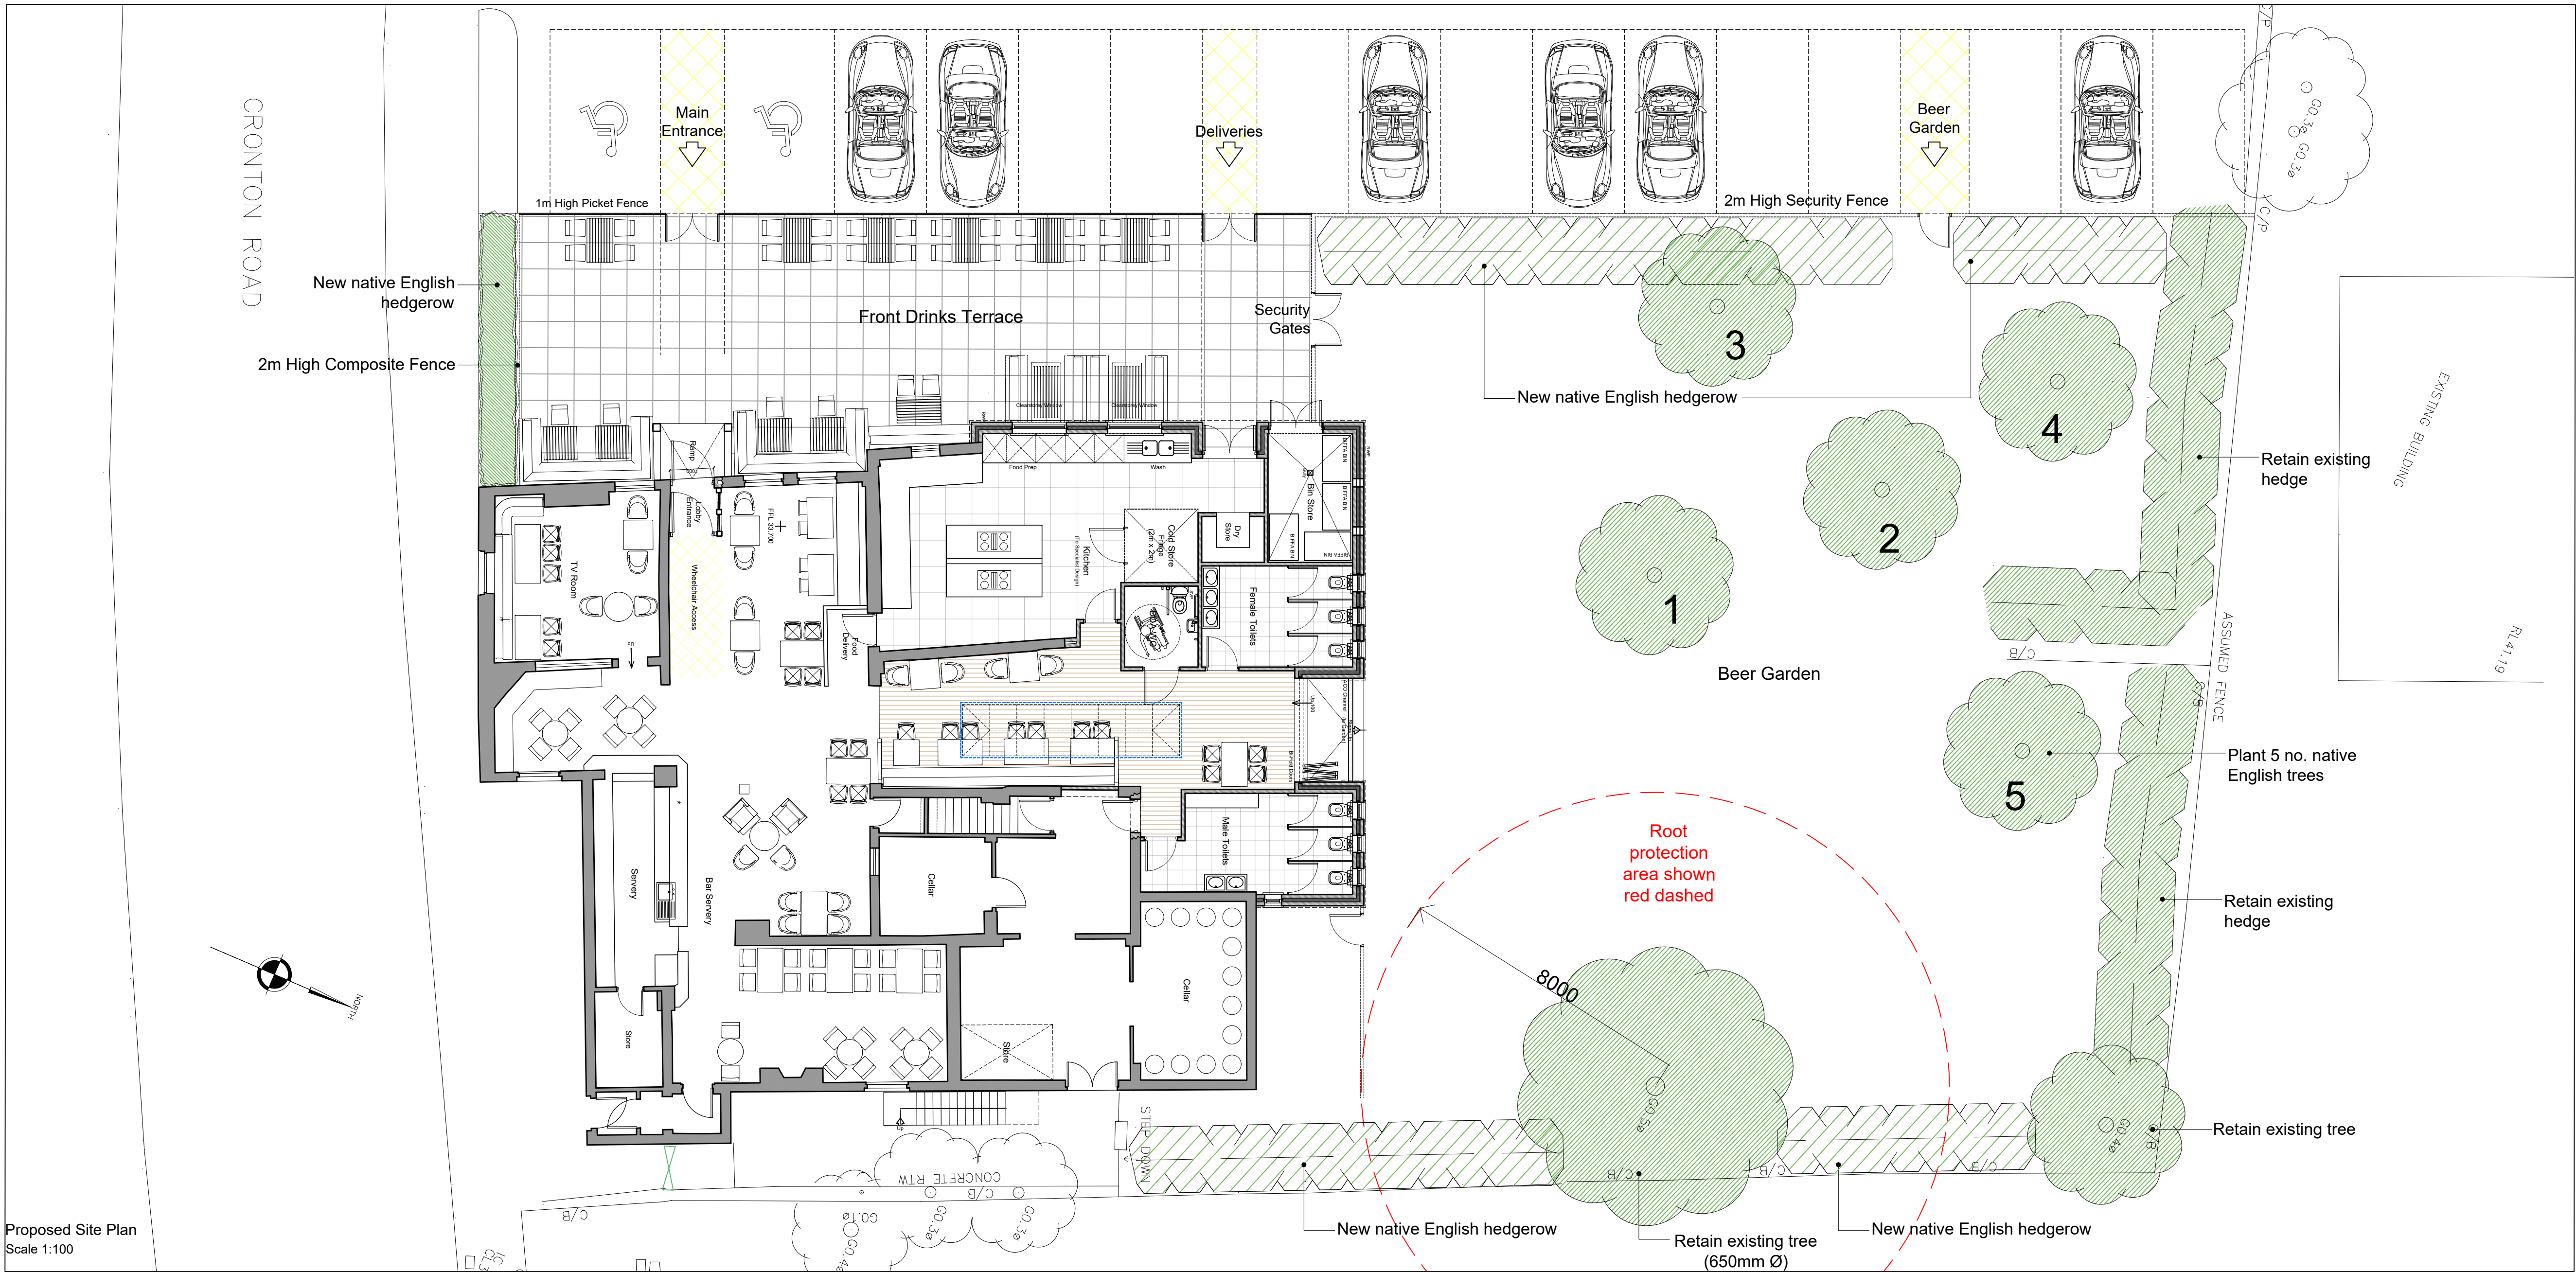

Proposed Site Plan
Scale 1:100



Proposed Side Elevation (view from Cronton Road)
Scale 1:100

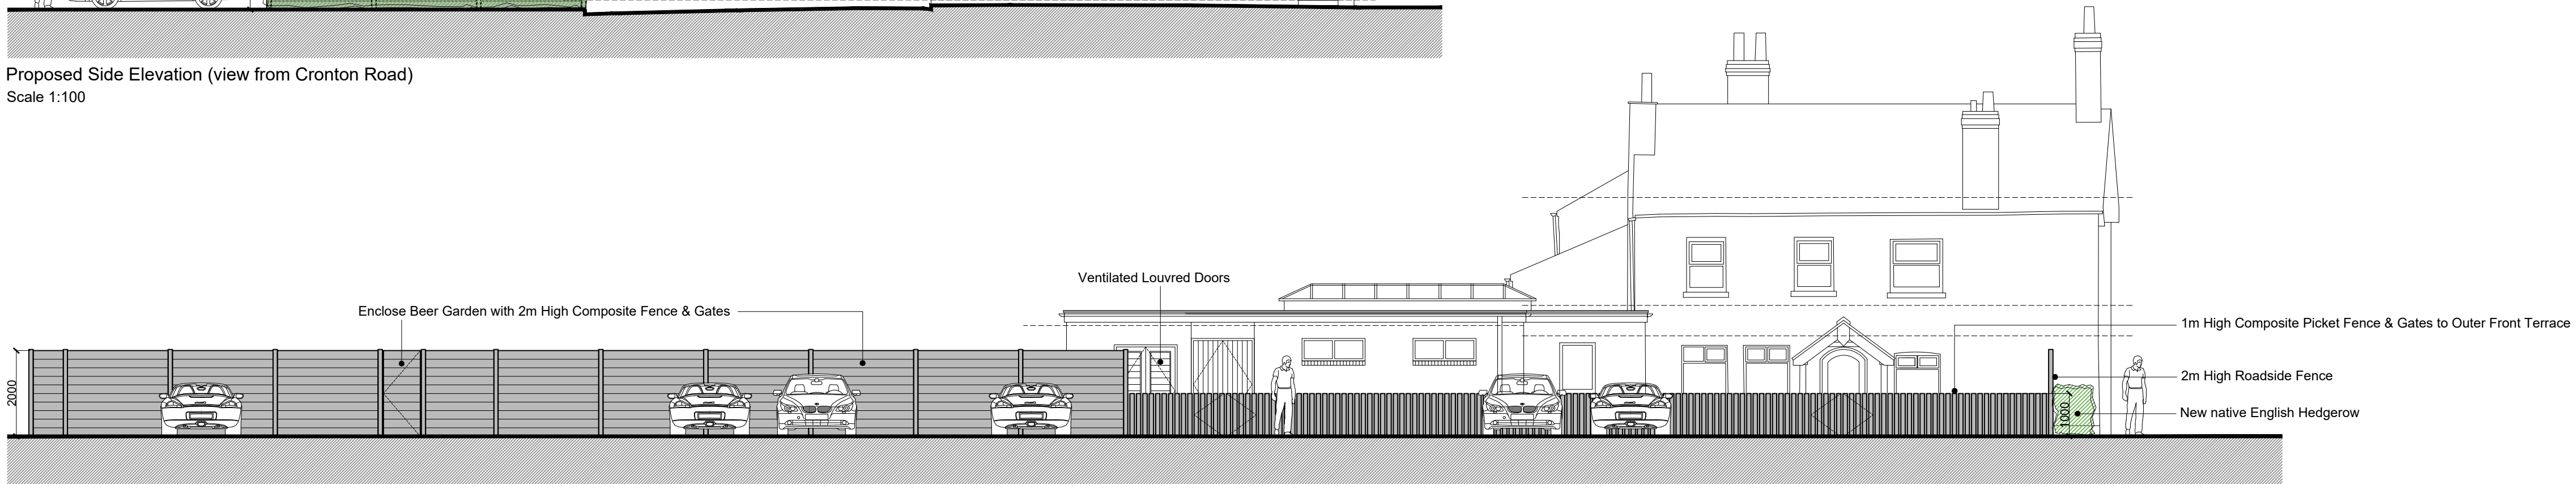

Proposed Front Elevation (view from Car Park)
Scale 1:100

NOTE: All hedgerows and English tree planting
approved by Local Authority

Rev	Amendment	Drawn	Check
P01	Scheme Amendments	31.07.24	31.07.24
P02	Eating zones and pavilions removed.	15.10.24	15.10.24
P03	Scheme Amendments	04.12.24	04.12.24
P04	Planting notes revised.	20.02.25	20.05.25



Existing Beer Garden view 1



Rear Photo of Pub



Photo Side of Pub



Photo of Pub Rear

1:100 SCALE 0 1 5 METRES

RA
Revival Architecture
Dream. Plan. Begin.

Do not scale from this drawing. Use figured dimensions only, which are displayed in millimeters unless stated otherwise. The contractor is requested to check all dimensions before work is put in hand. Any discrepancies within the drawing should be reported prior to commencement of works.

This drawing is copyright and remains the property of Revival Architecture Ltd. This drawing must only be used for the purpose for which it is supplied and its contents must not be reproduced for any purpose without written permission.

Project:	Unicorn Inn, Cronton Road, Widnes
Client:	TBC
Title:	Proposed Site Plan
Date:	03.07.24
Drawn:	CW
Check:	GNP
Scale@A1:	1:100
Revision:	P04
Status:	Planning

Drawing Number:
2009-RA-XX-XX-DR-A-0100